


Existing Section

NTS

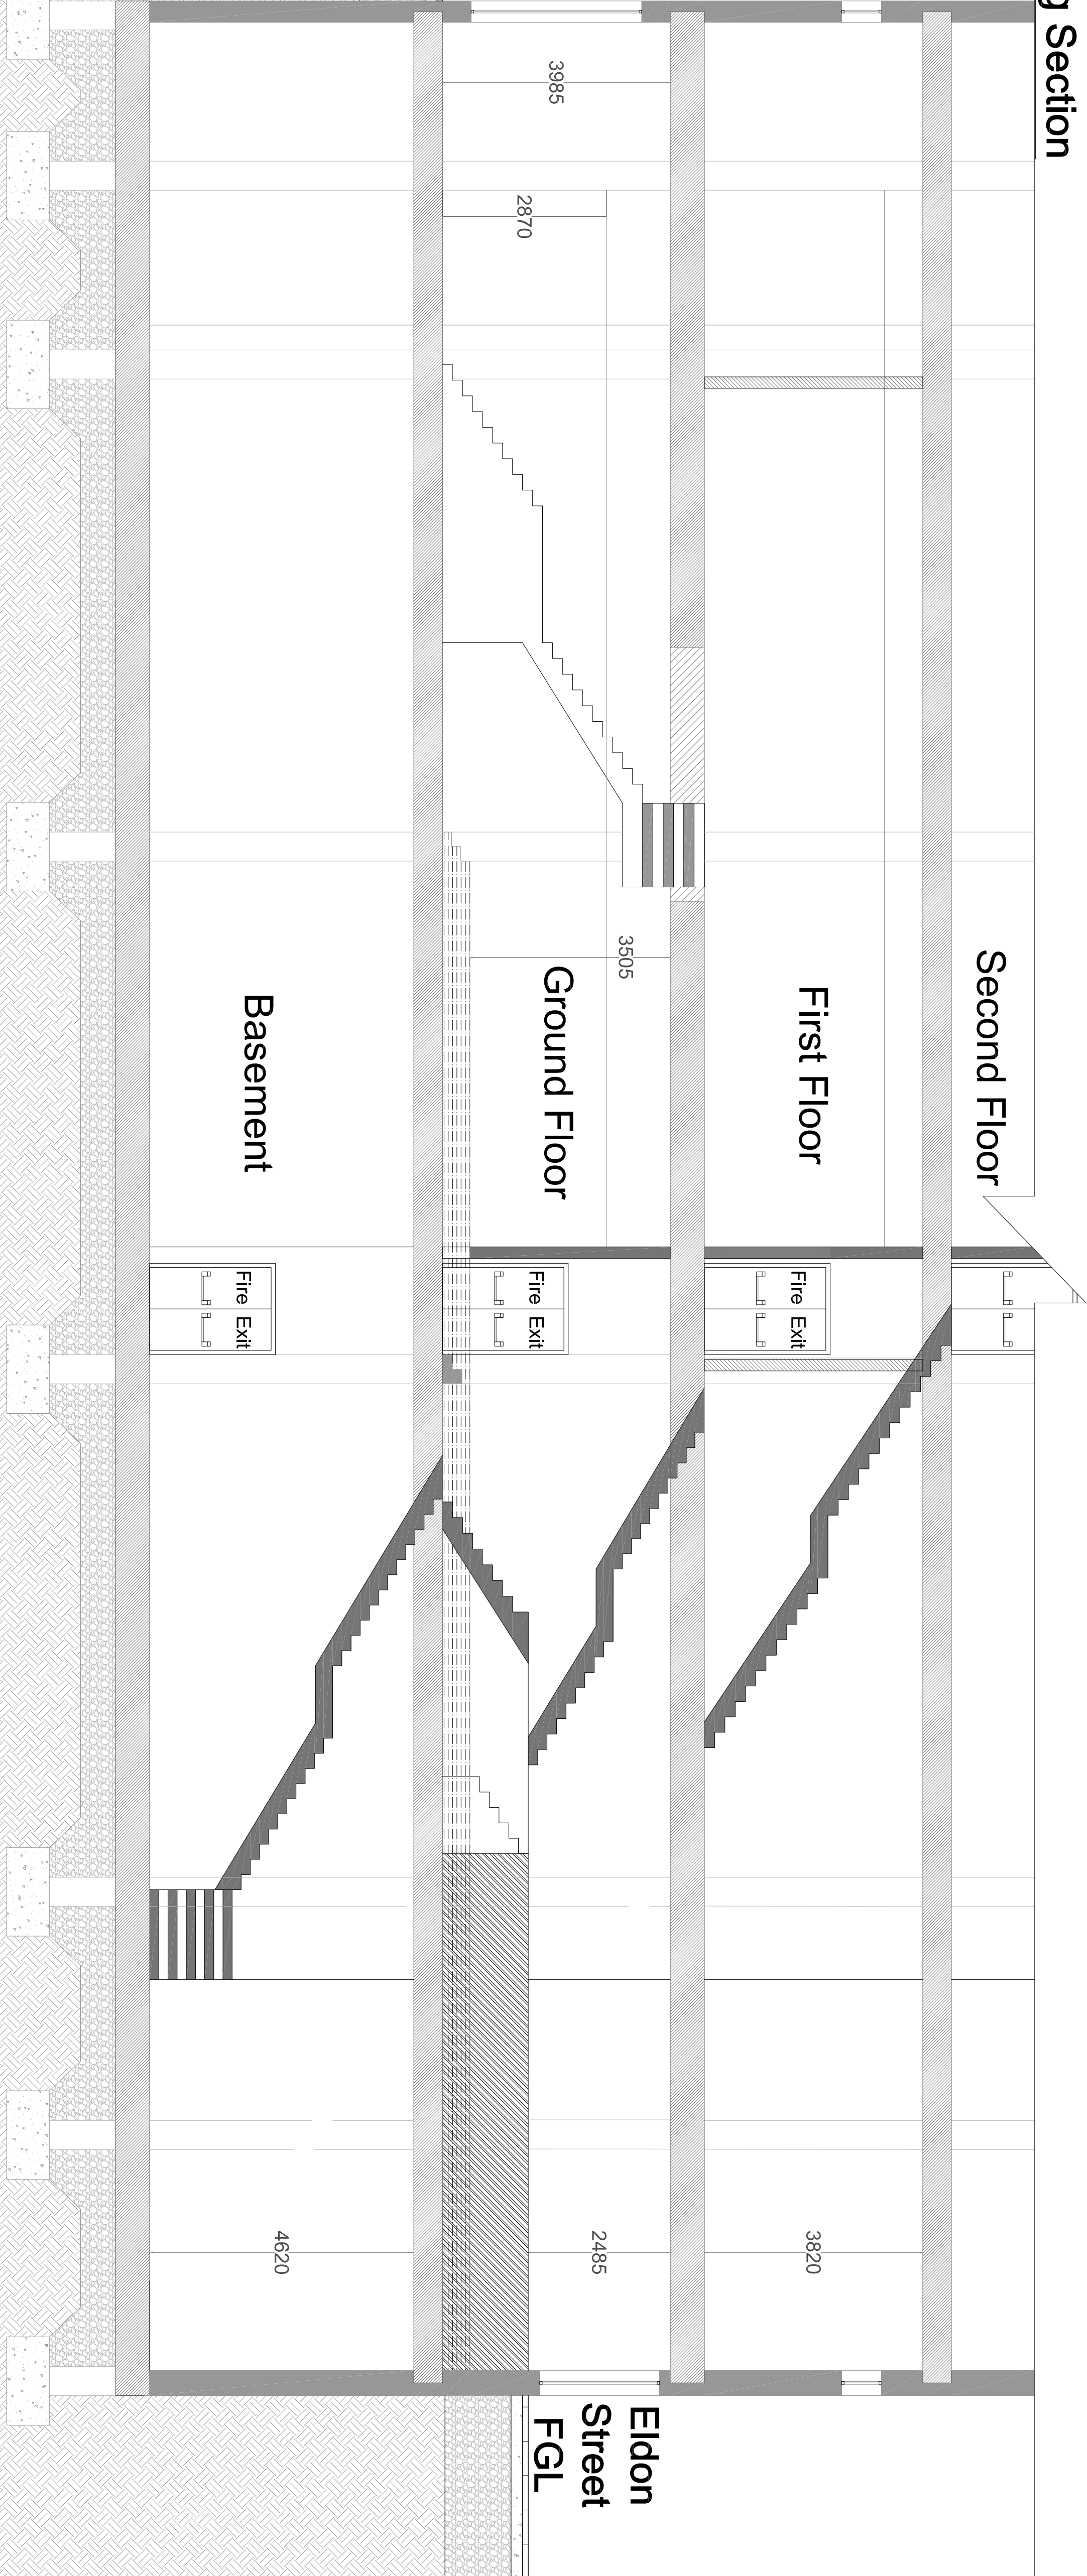


Proposed Section

NTS



First Floor- Proposed Plan

Scale: 1:100

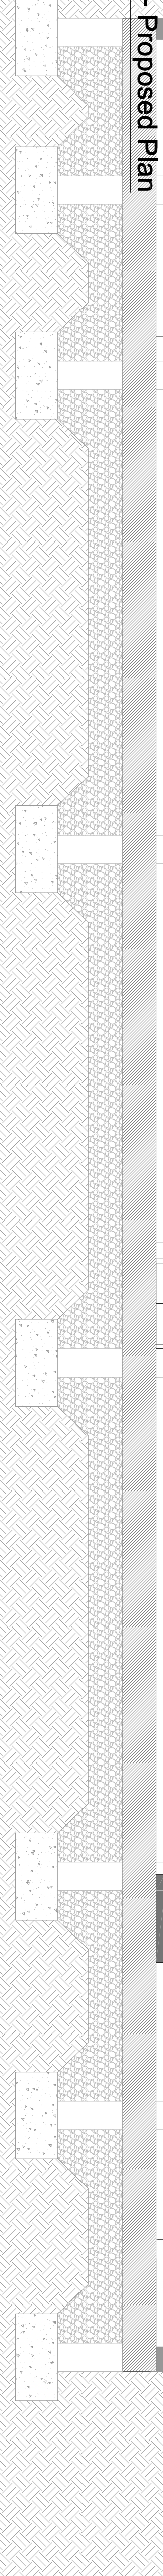

Drawing type: INFORMATION			
Client: Killultagh Estates			
Amendments:			
Project: Unit 5 Barnsley Sub-Division			
Title: Existing & Proposed Sections			
Scale: NTS @ A1		Date: March 2016	
Drawn: DF	Checked: CMcC		
Drawing: 16-2902/006		Rev:	
Johnston Houston 2-12 Montgomery Street Belfast BT1 4NX T: +44 (0)28 9033 0133 F: +44 (0)28 9033 0233 W: johnstonhouston.com BUILDING & CONSTRUCTION CONSULTANTS			