




2500 x 800mm SAMPLE SIGN


1

- 3mm ALUMINIUM FOLDED & WELDED TRAY FASCIA
- POWDER COATED 'COSTA RED' WITH A 60mm RETURN.
- BUILT-UP BRUSHED STAINLESS STEEL RIM & RETURN 'COSTA' LETTERS.
- 200mm - 600mm IN 50mm INCREMENTS 'T' LETTER HEIGHT, DEPENDING ON FASCIA DEPTH.
- ALL LETTER SIZES TO HAVE AN 8 - 20mm RIM WITH A 60mm RETURN.
- BLACK VINYL COACH LINE APPLIED TO CENTRE OF ALL LETTER RETURNS.
- V.H.B. APPLIED L.E.D. PADS TO FOAMEX BACK LETTER.
- BUILT UP LETTERS FIXED OVER 13mm THICK FOAMEX BACK LETTER.
- 5mm OPAL TRUELED PERSPEX LETTER FACES TO ILLUMINATE.

Scale 1 : 20

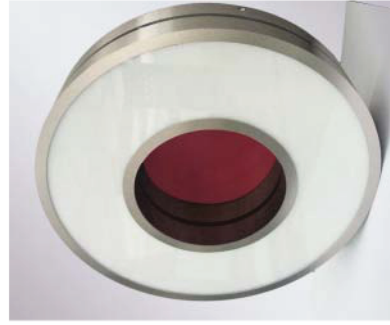

LETTER DETAIL

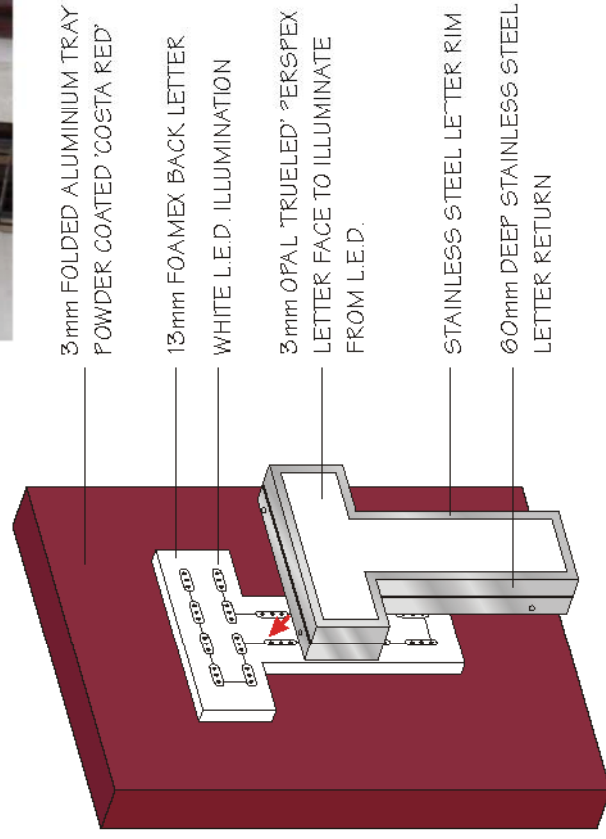

- 3mm FOLDED ALUMINIUM TRAY
- POWDER COATED 'COSTA RED'
- 13mm FOAMEX BACK LETTER
- WHITE L.E.D. ILLUMINATION
- 3mm OPAL 'TRUELED' PERSPEX LETTER FACE TO ILLUMINATE FROM L.E.D.
- STAINLESS STEEL LETTER RIM
- 60mm DEEP STAINLESS STEEL LETTER RETURN