



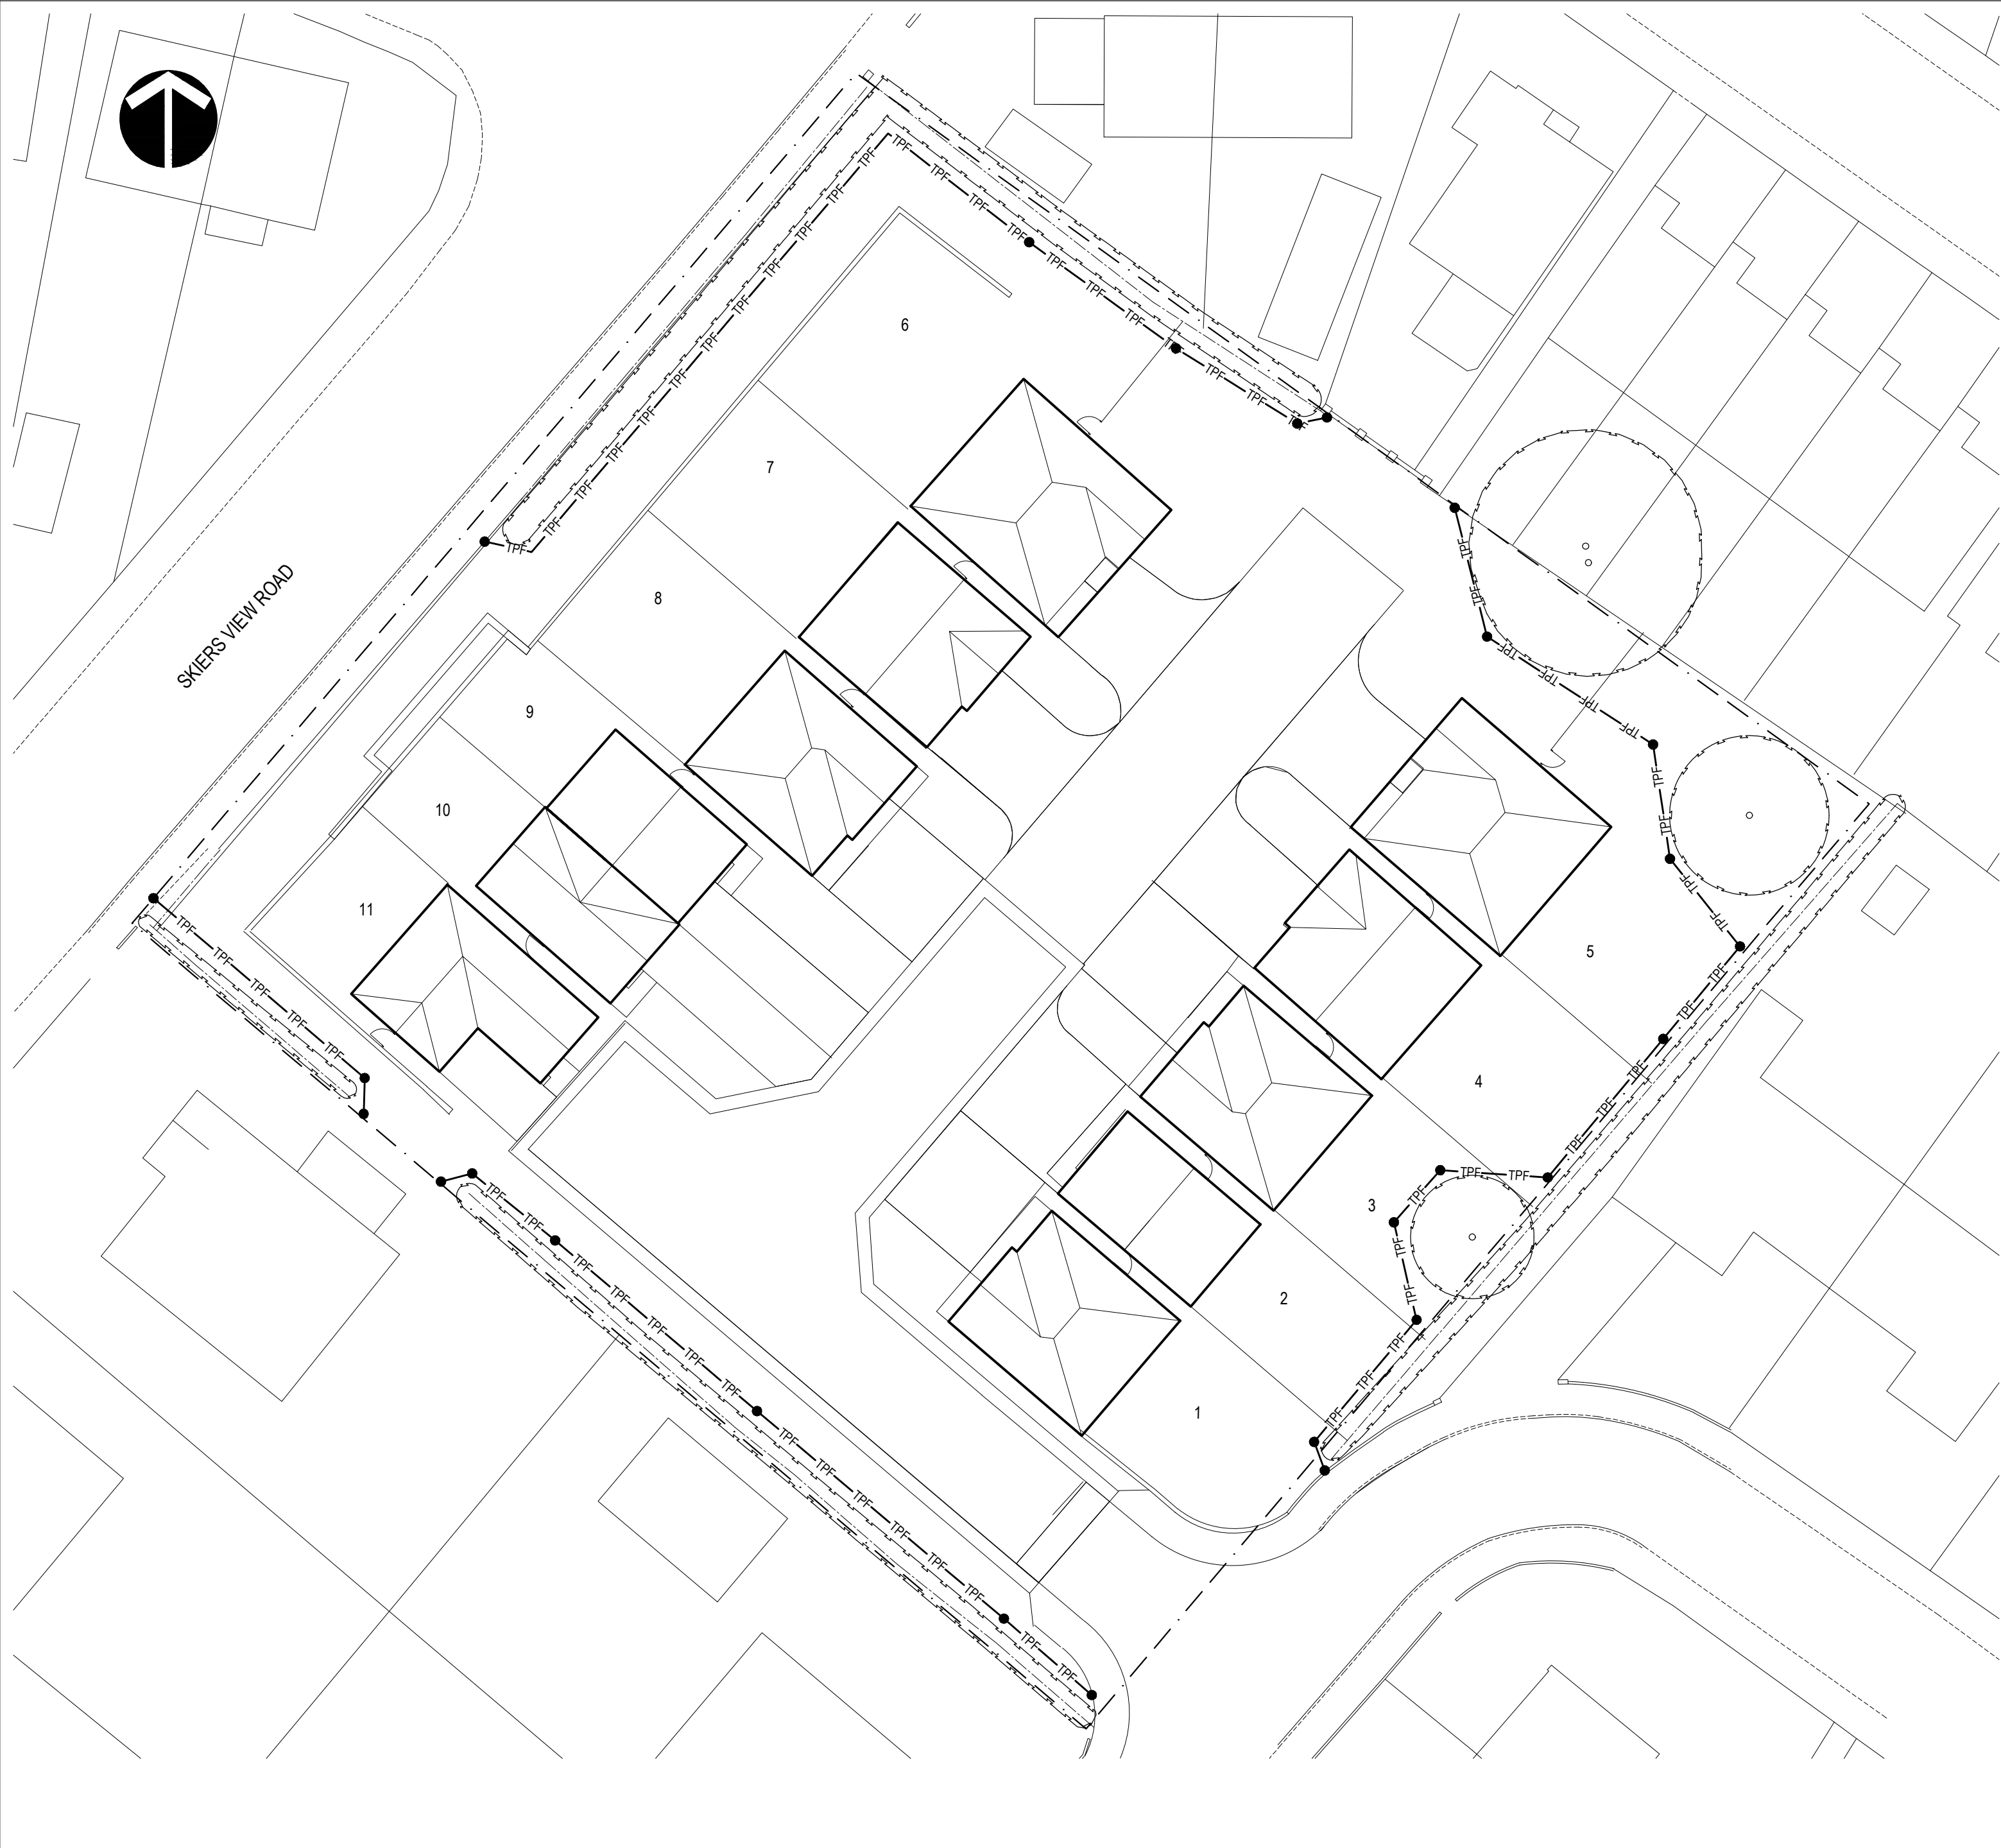


This drawing is the copyright of Rosetta Landscape Design and cannot be reproduced in any form without the express consent of the company. Written and scaled dimensions to be checked on site, any discrepancies reported prior to work commencing. **If in doubt please ask.**

This drawing has been prepared for the purpose of planning approval.

LEGEND

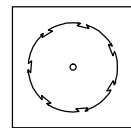


Existing tree
to be retained

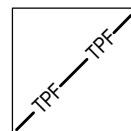

Tree protection fencing
(to BS 5837:2012)

Default Specification for Protective Barrier
N.T.S.

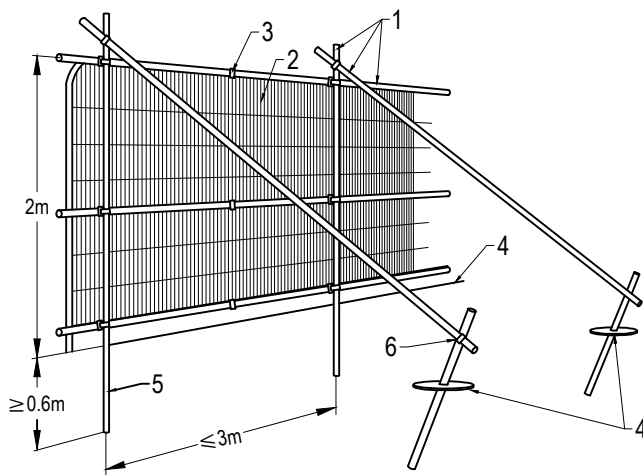

Key

- 1 Standard scaffold poles
- 2 Heavy gauge 2m tall galvanised tube and welded mesh infill panels
- 3 Panels secured to uprights and cross-members with wire ties
- 4 Ground level
- 5 Uprights driven into the ground until secure (minimum depth 0.6m)
- 6 Standard scaffold clamps

Rev B: Revised to client comments - 08Feb18 (MP/bp)

Rev A: Revised to client comments - 17Oct17 (MP/bp)

Base: Kudos 'Site Layout' received 12Sep17

PROJECT Bellwood Crescent, Hoyland

TITLE Tree Protection Fencing

CLIENT Cadam Construction Ltd

DATE 15 Sep 17 SCALE 1 : 250 SHEET A2

DRAWN MP/jr DRAWING NO 2813/2

CHECKED MP REVISION B



Chartered Landscape Architects

1 Isis Court Rosetta Way
York YO26 5NA
Telephone +44 (0)1904 794276
Facsimile +44 (0)1904 786962

Email design@rosettalandscape.co.uk
Web www.rosettalandscape.co.uk