



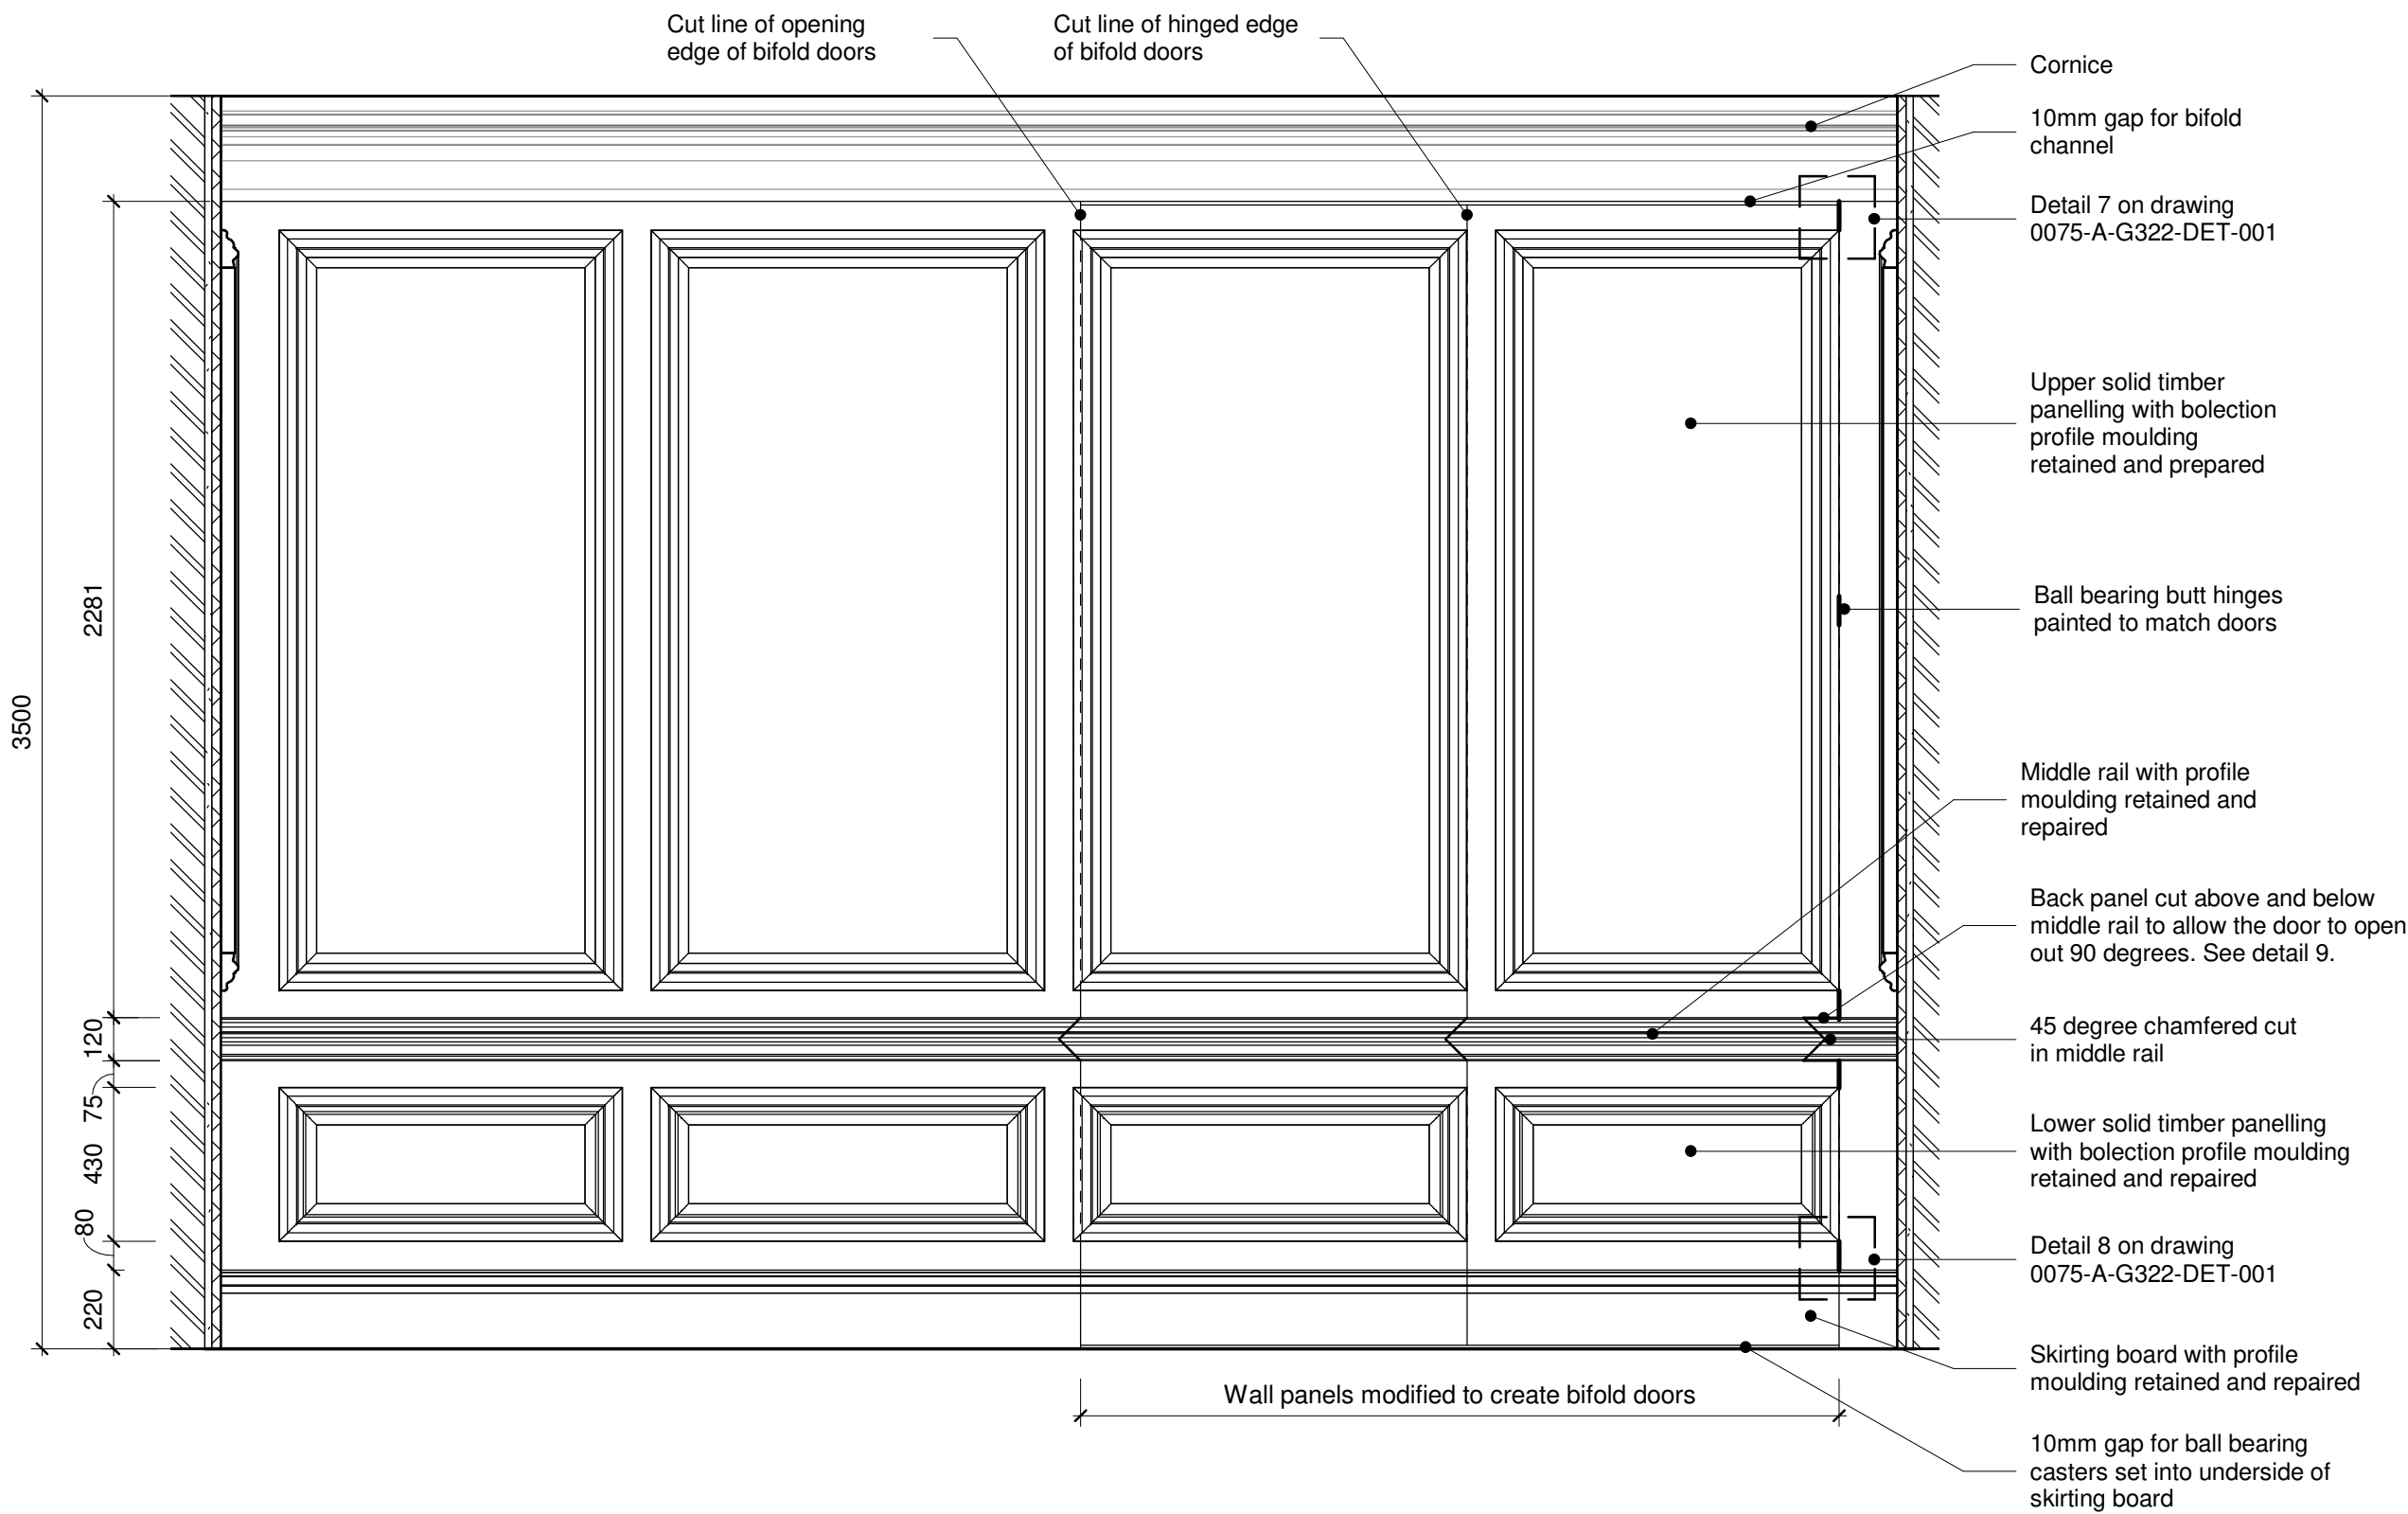


3 | G322 - Wall Panel Opening Dining Room Elevation

1 : 20

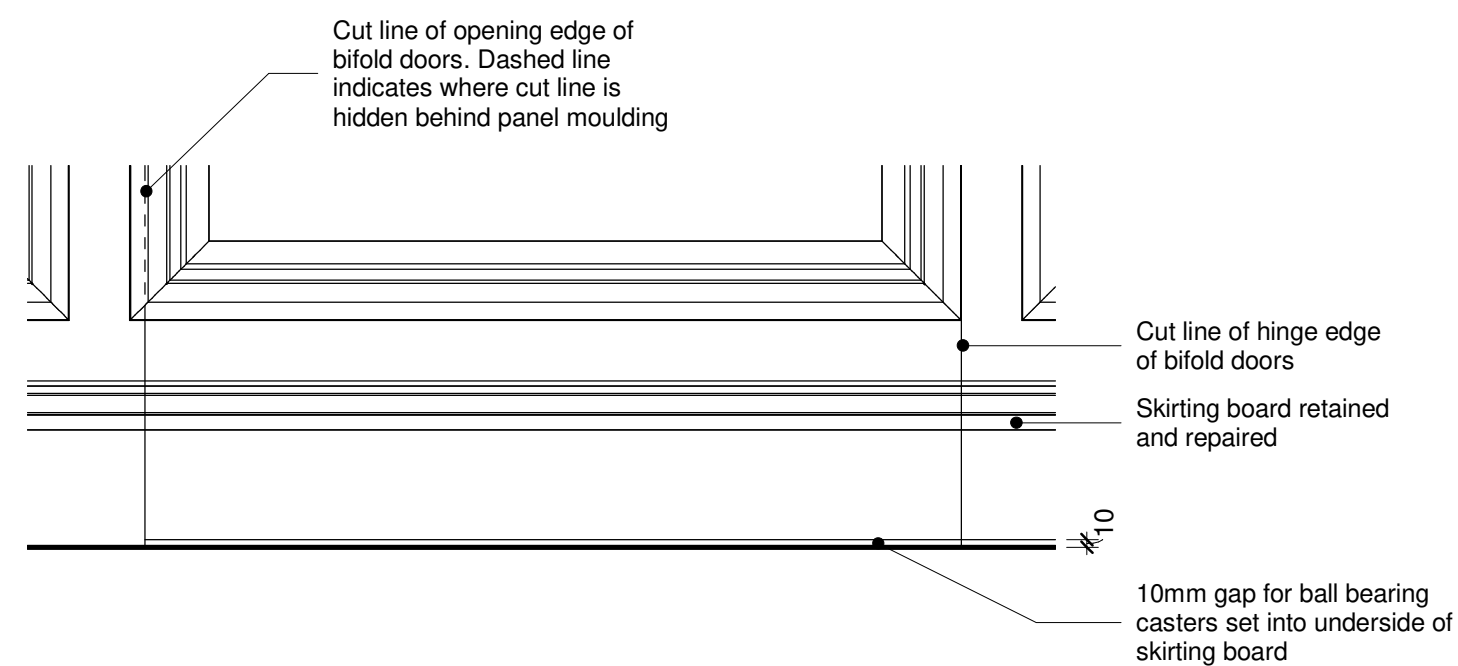


4 | G322 - Wall Panel Opening Skirting Elevation

1 : 10

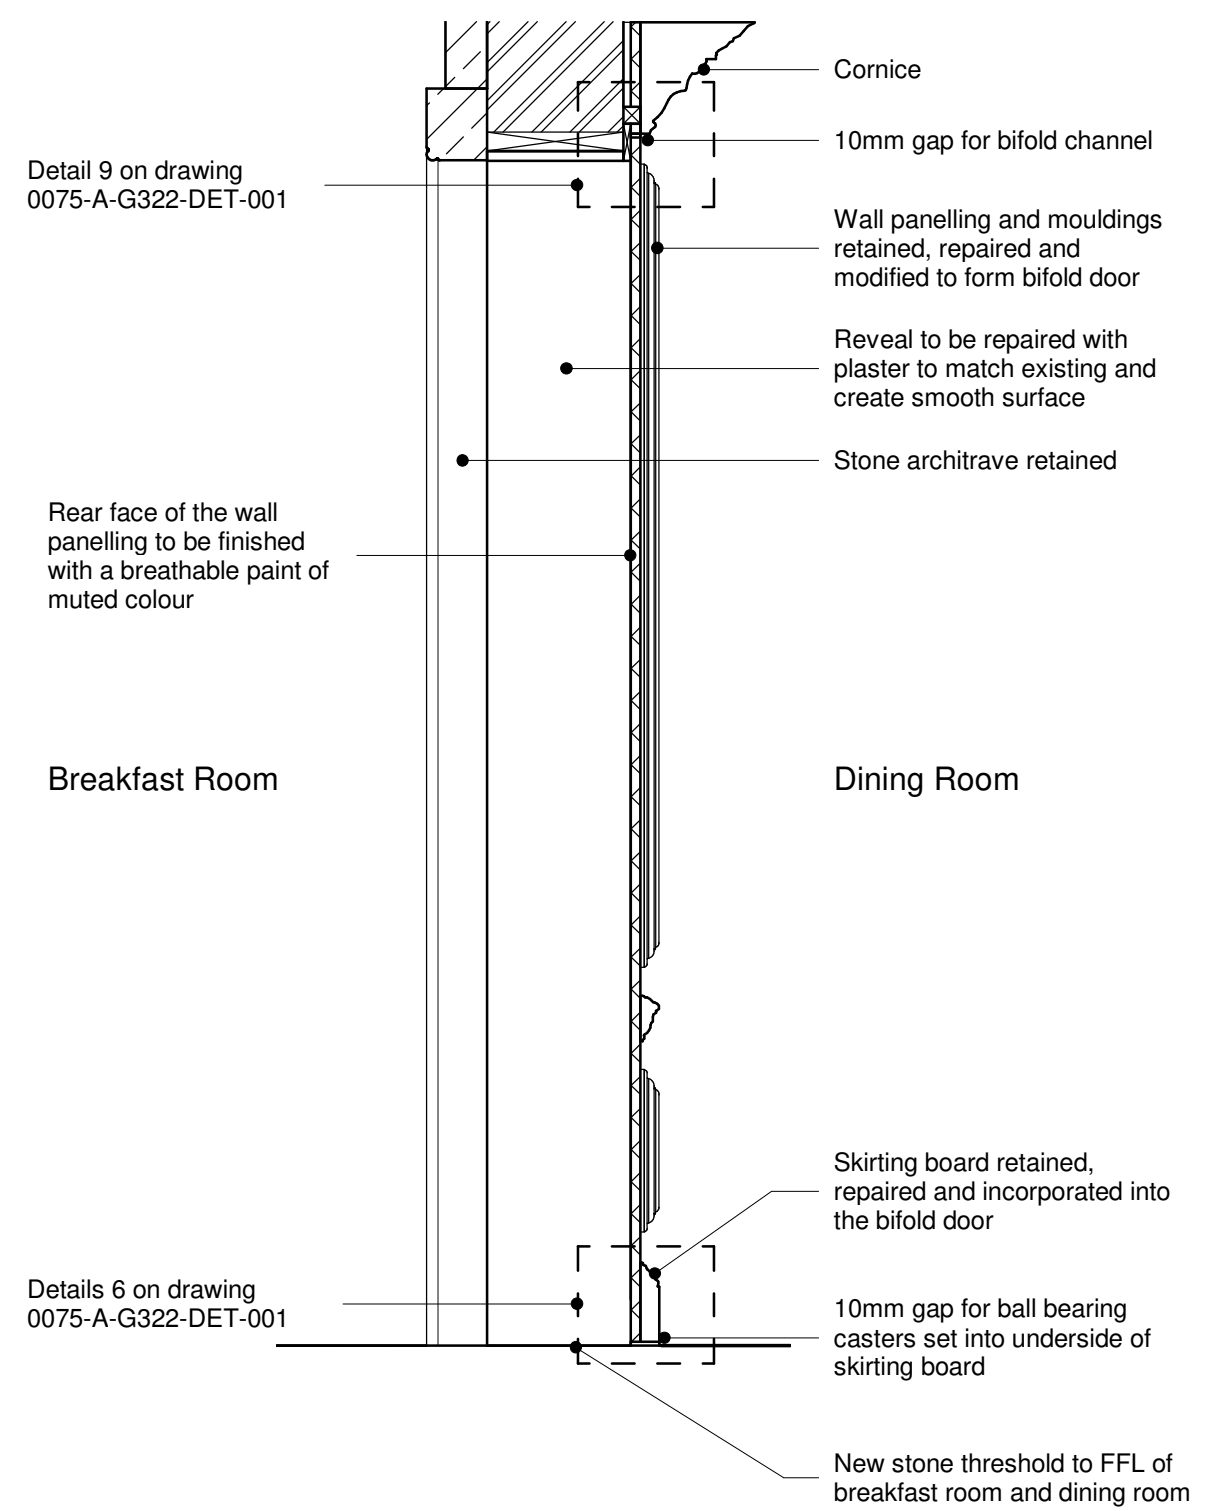


5 | G322 - Wall Panel Opening Section

1 : 20

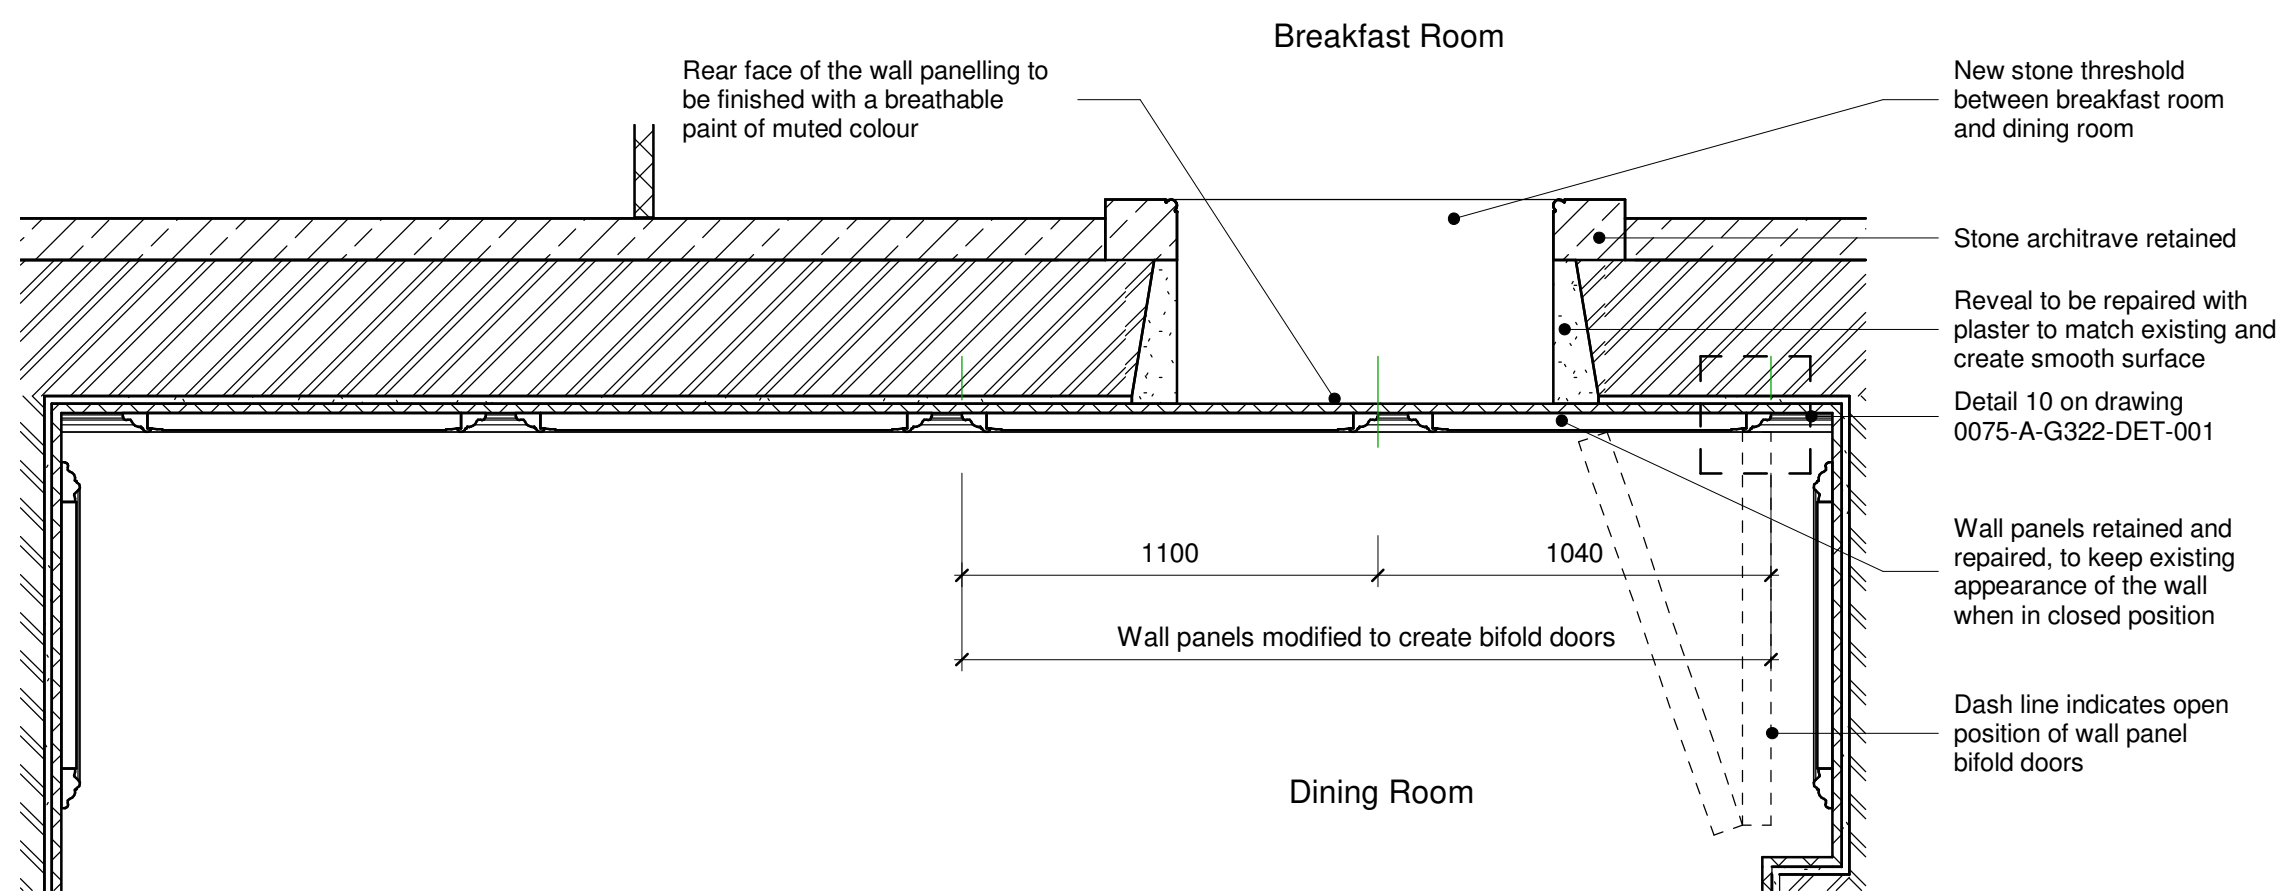


1 | G322 - Wall Panel Opening Plan (Closed)

1 : 20

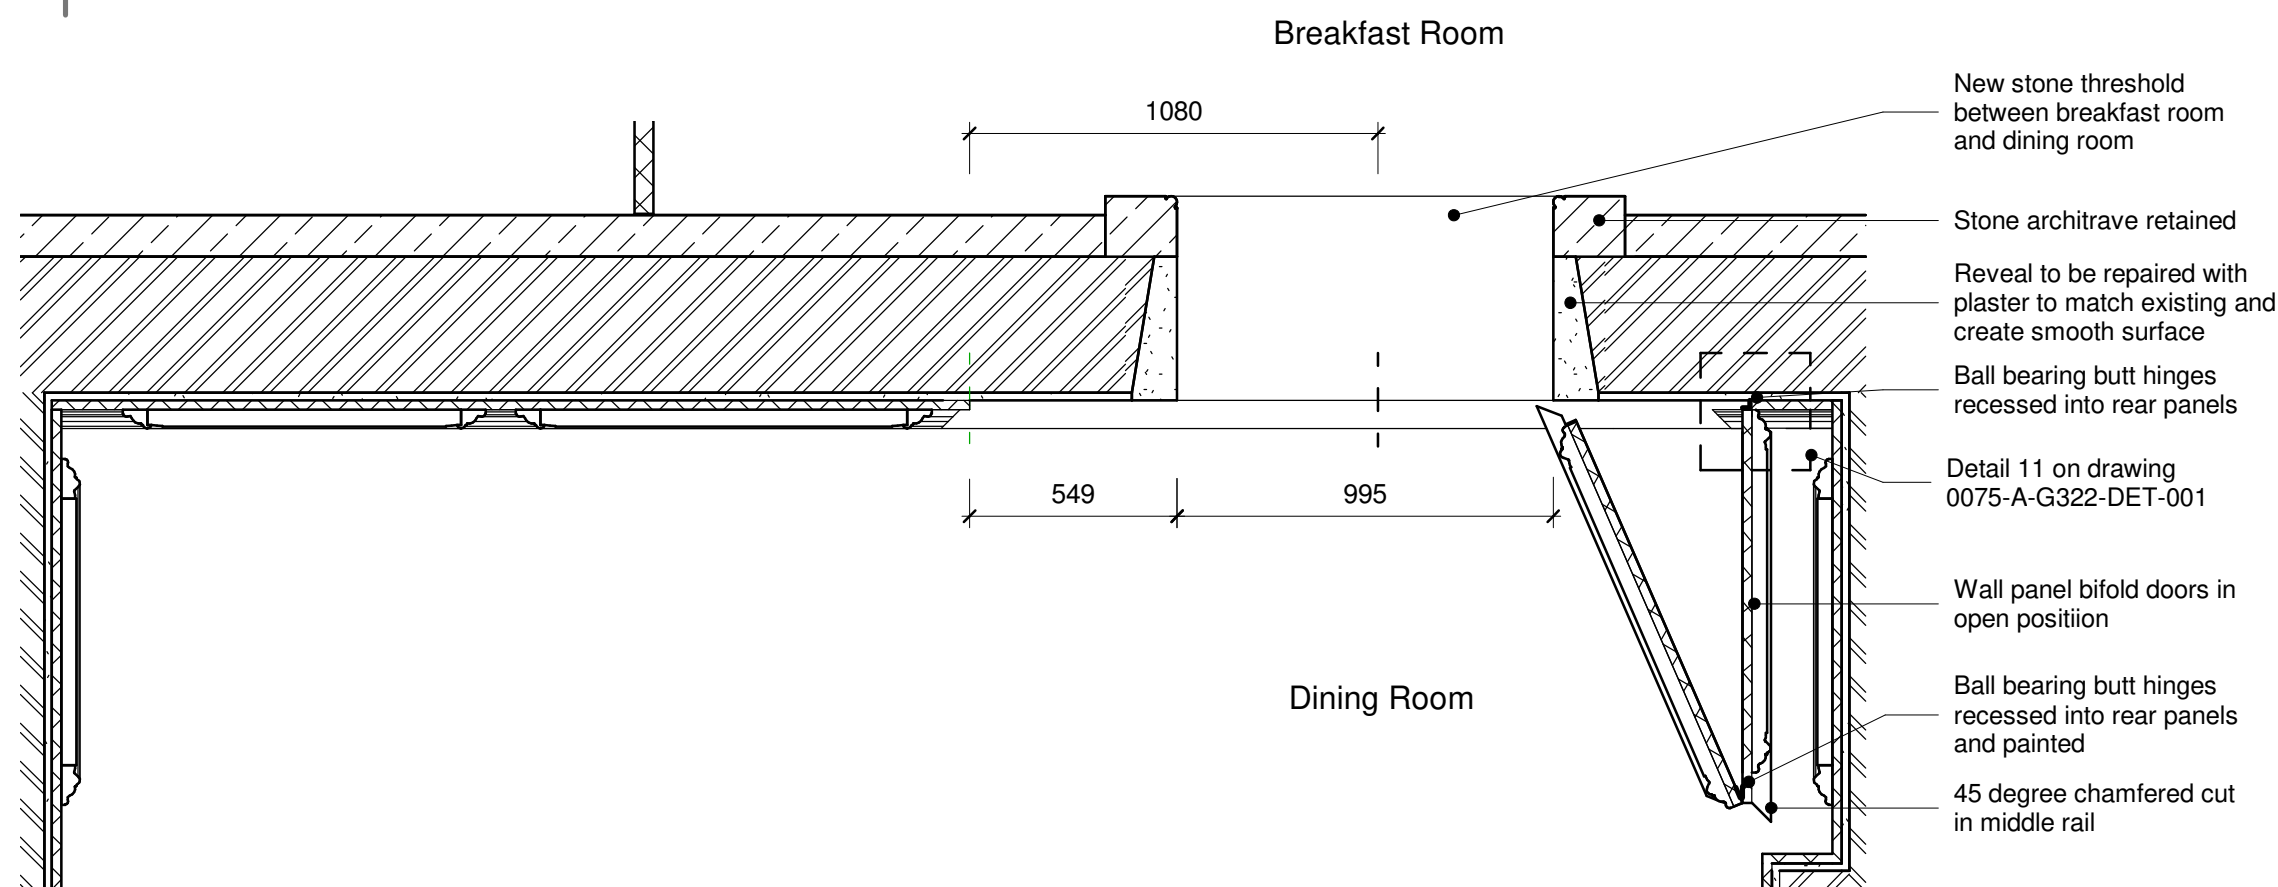


2 | G322 - Wall Panel Opening Plan (Open)

1 : 20

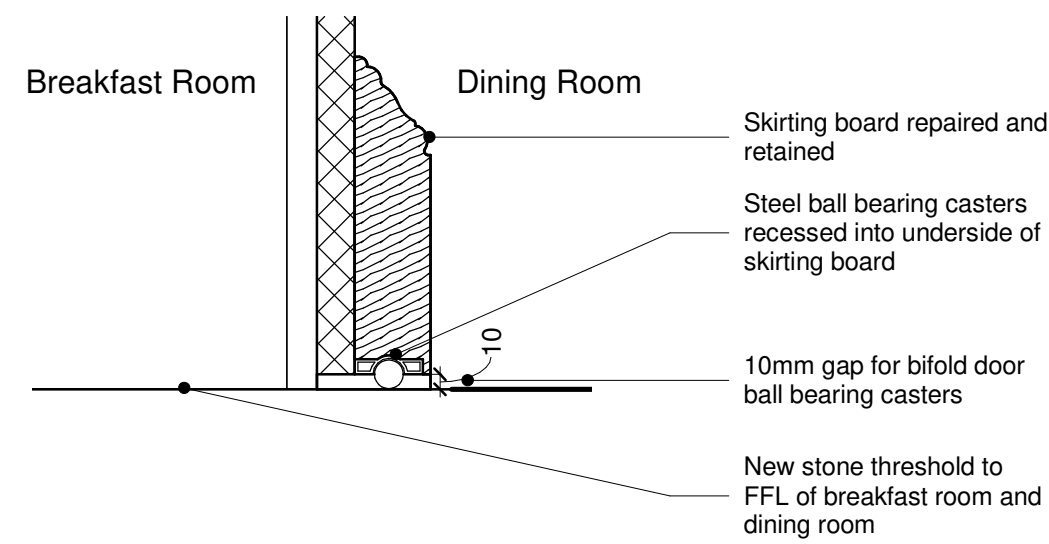


6 | G322 - Wall Panel Opening Skirting Bearing Caster

1 : 5

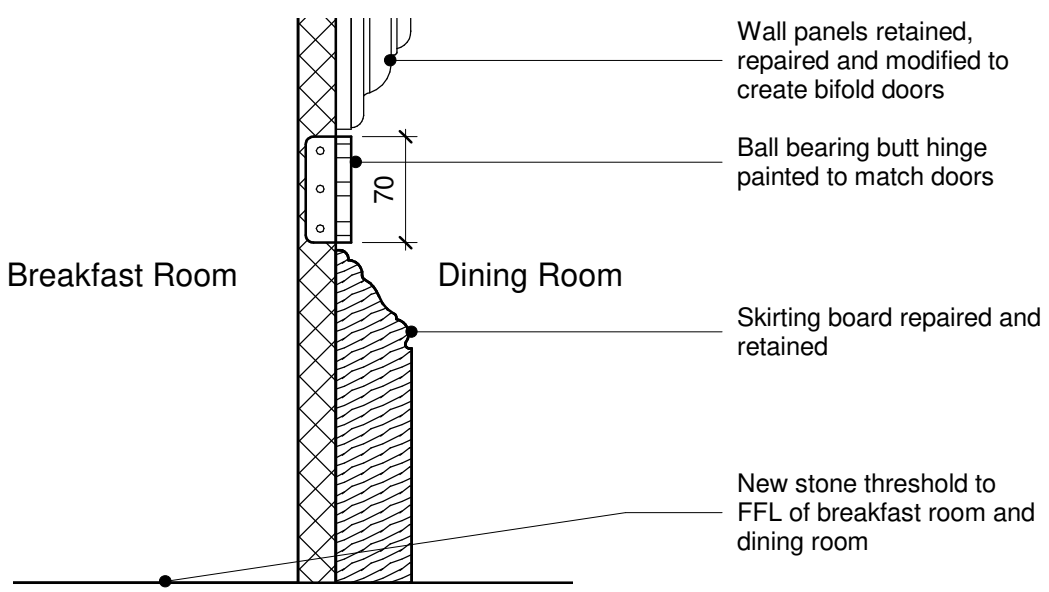


8 | G322 - Wall Panel Opening Base Hinge

1 : 5

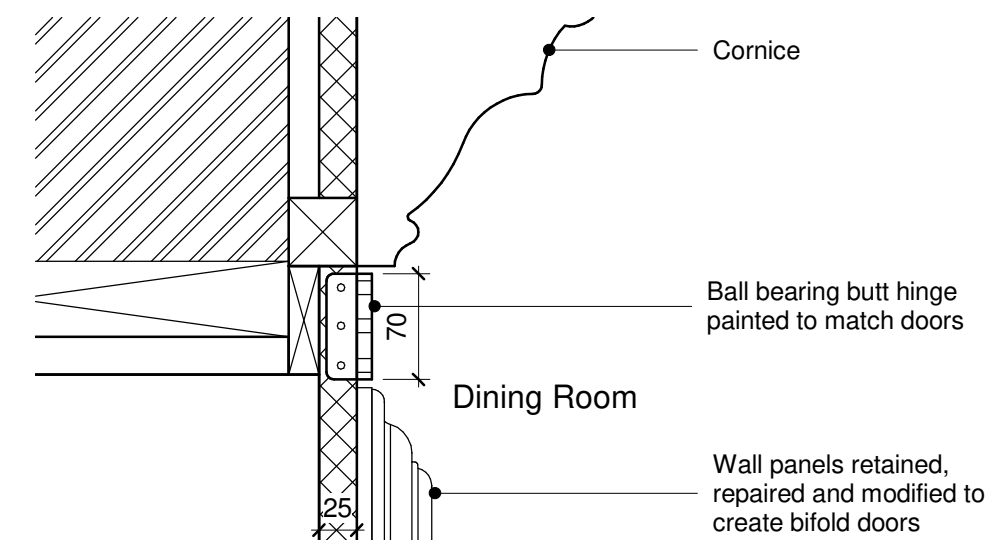


7 | G322 - Wall Panel Opening Head Hinge

1 : 5

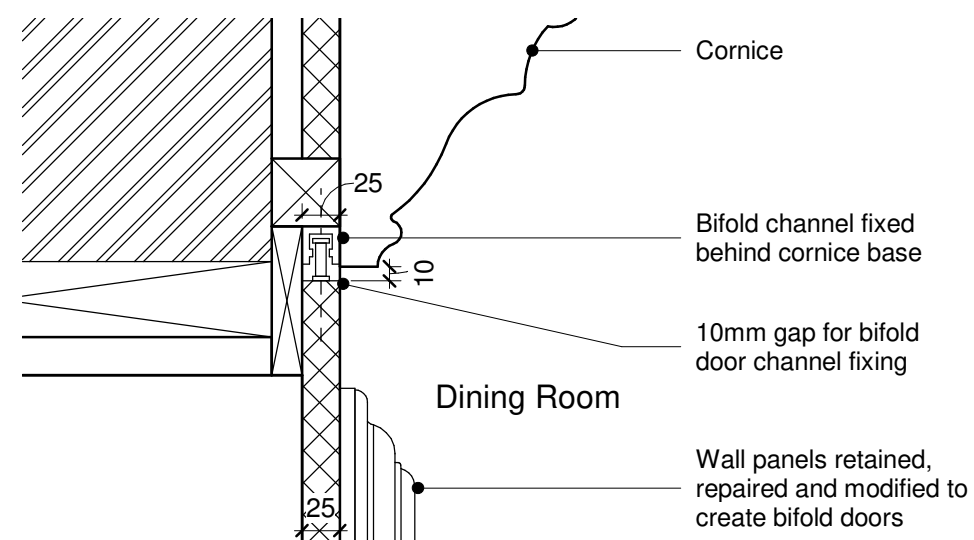


9 | G322 - Wall Panel Opening Head Channel Guide

1 : 5

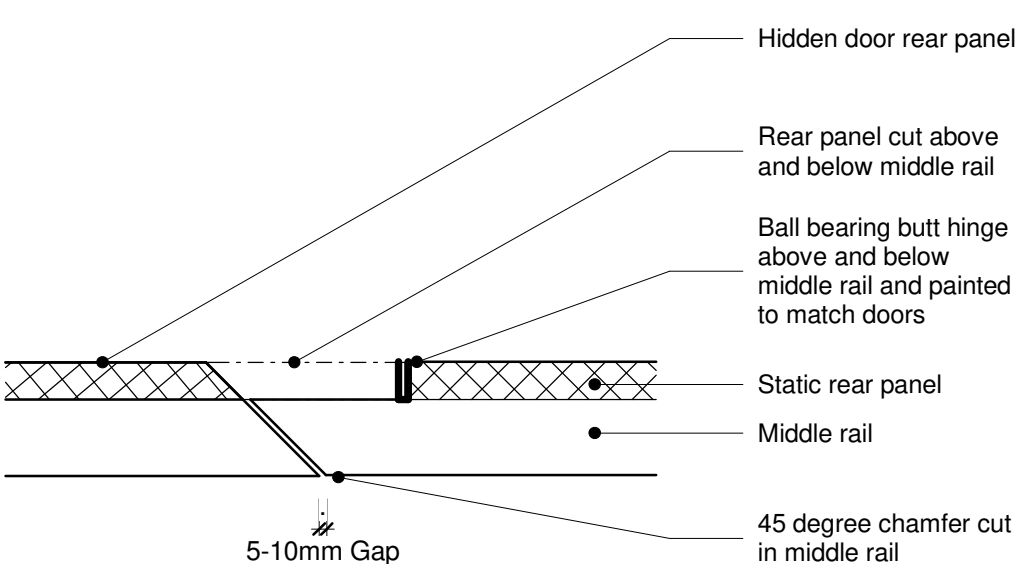

10 | G321 - Right Hinge Detail (Closed) Cut Through Middle Rail

1 : 5

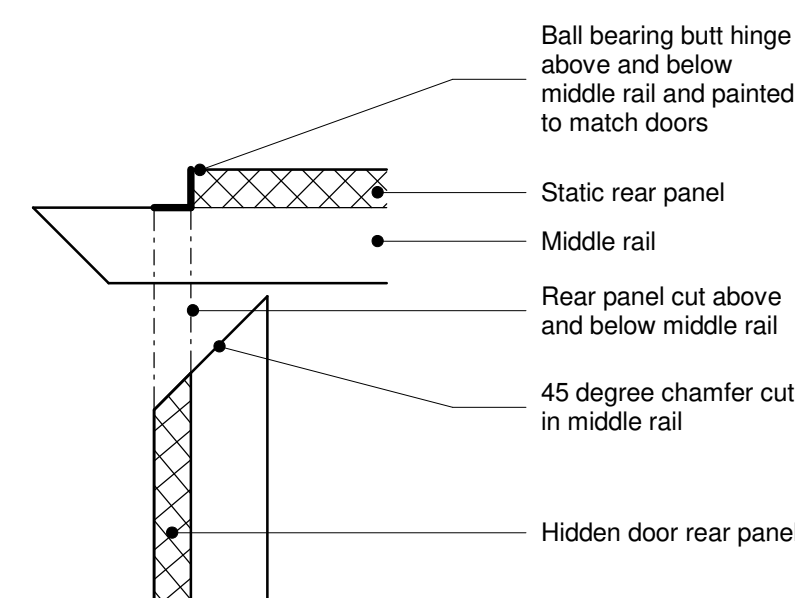

11 | G321 - Right Hinge Detail (Open) Cut Through Middle Rail

1 : 5

NOTE: Care taken during the installation of the new glazing and MDF panels to ensure no damage is made to the existing historic fabric.



PROJECT	DRAWING TITLE	
Darley Cliffe Hall	Details - Proposed Wall Panel Opening	
CLIENT	STATUS	
Mark Ludlam	PLANNING	
PROJECT ADDRESS	DRAWN	CHECKED
Darley Cliffe Hall	SAA	NEK
Kingwell Road	CURRENT ISSUE	
Worthing	15/10/21	
Barnsley	SCALE (A1)	
STN 4AC	As indicated	
DRAWING NO.	REV.	
0075-A-G322-DET-001	2	

COPYRIGHT: The copyright in this drawing is retained by Kelsall Architects and no part may be reproduced or transmitted in any form or by any means electronic or mechanical, including photocopying, recording, or by any information storage or retrieval system, without prior written permission from Kelsall Architects. 