
H.M. LAND REGISTRY

TITLE NUMBER	
SYK405275	
ORDNANCE SURVEY PLAN REFERENCE: SE 3902	SECTION F — Scale 1/2500
COUNTY: SOUTH YORKSHIRE — DISTRICT: BARNSLEY	© Crown copyright 1990

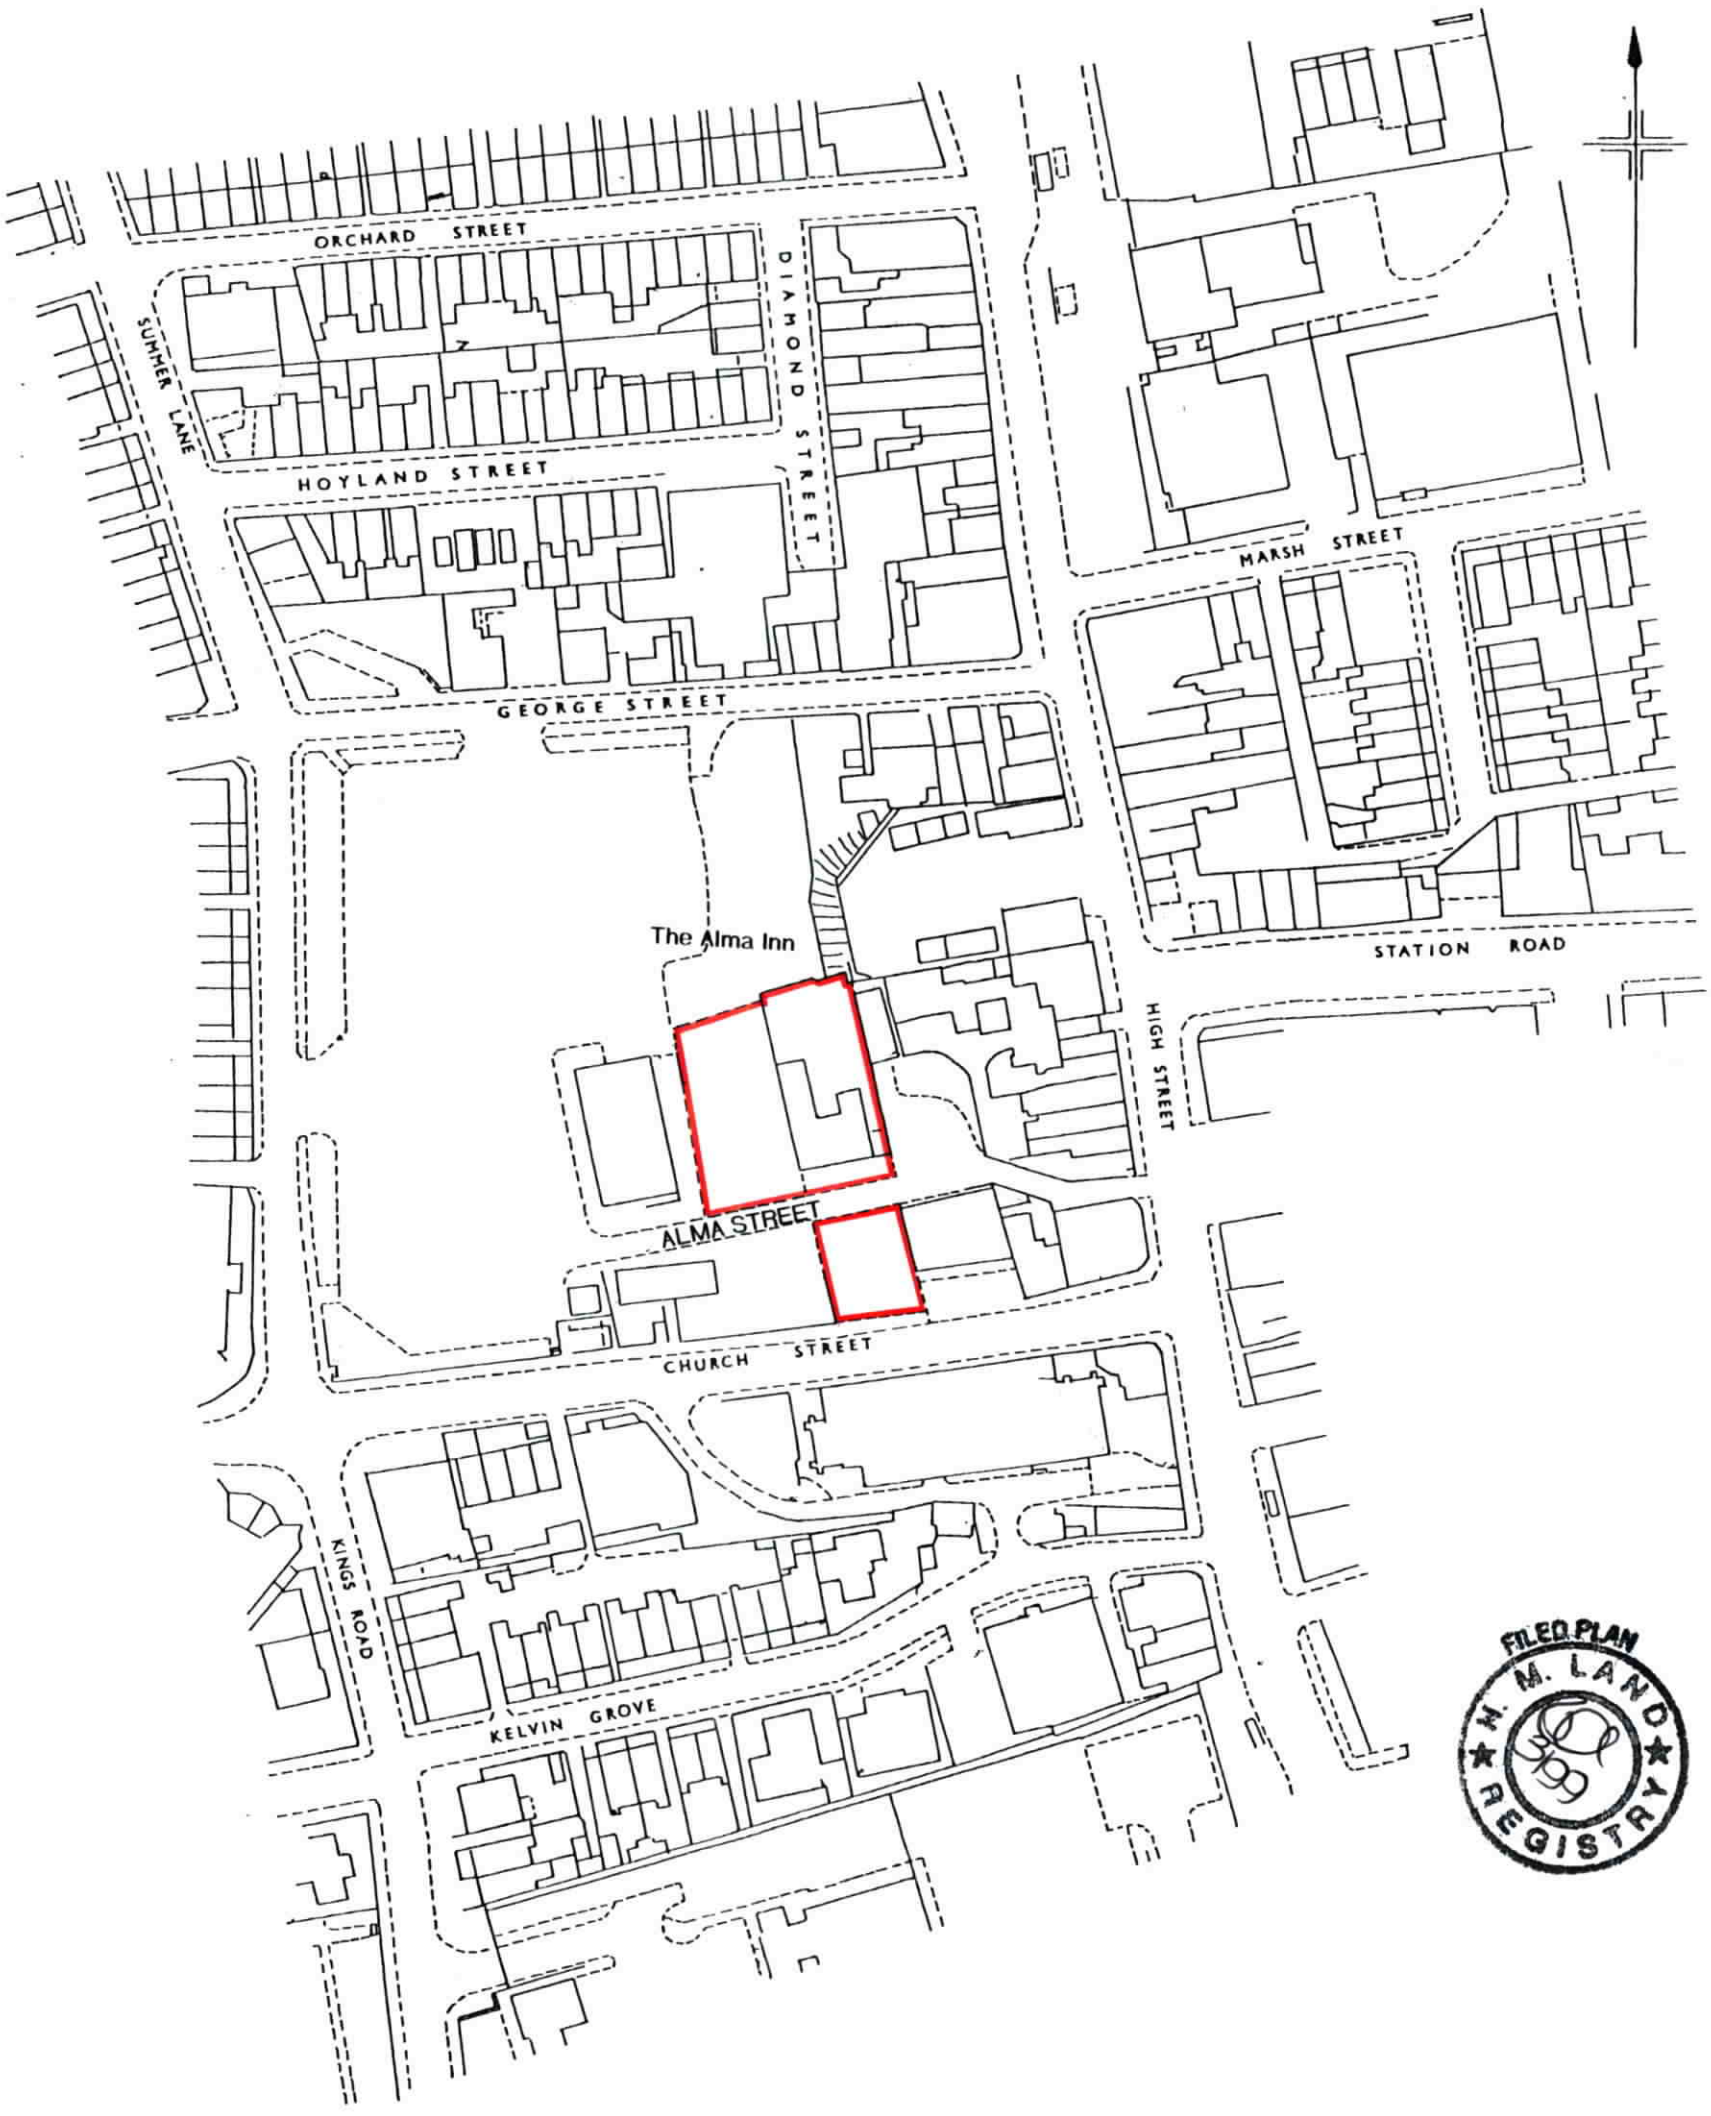

This is a print of the view of the title plan obtained from HM Land Registry showing the state of the title plan on 11 February 2019 at 15:59:49. This title plan shows the general position, not the exact line, of the boundaries. It may be subject to distortions in scale. Measurements scaled from this plan may not match measurements between the same points on the ground.

This title is dealt with by HM Land Registry, Nottingham Office.

Crown Copyright. Produced by HM Land Registry. Reproduction in whole or in part is prohibited without the prior written permission of Ordnance Survey. Licence Number 100026316.