


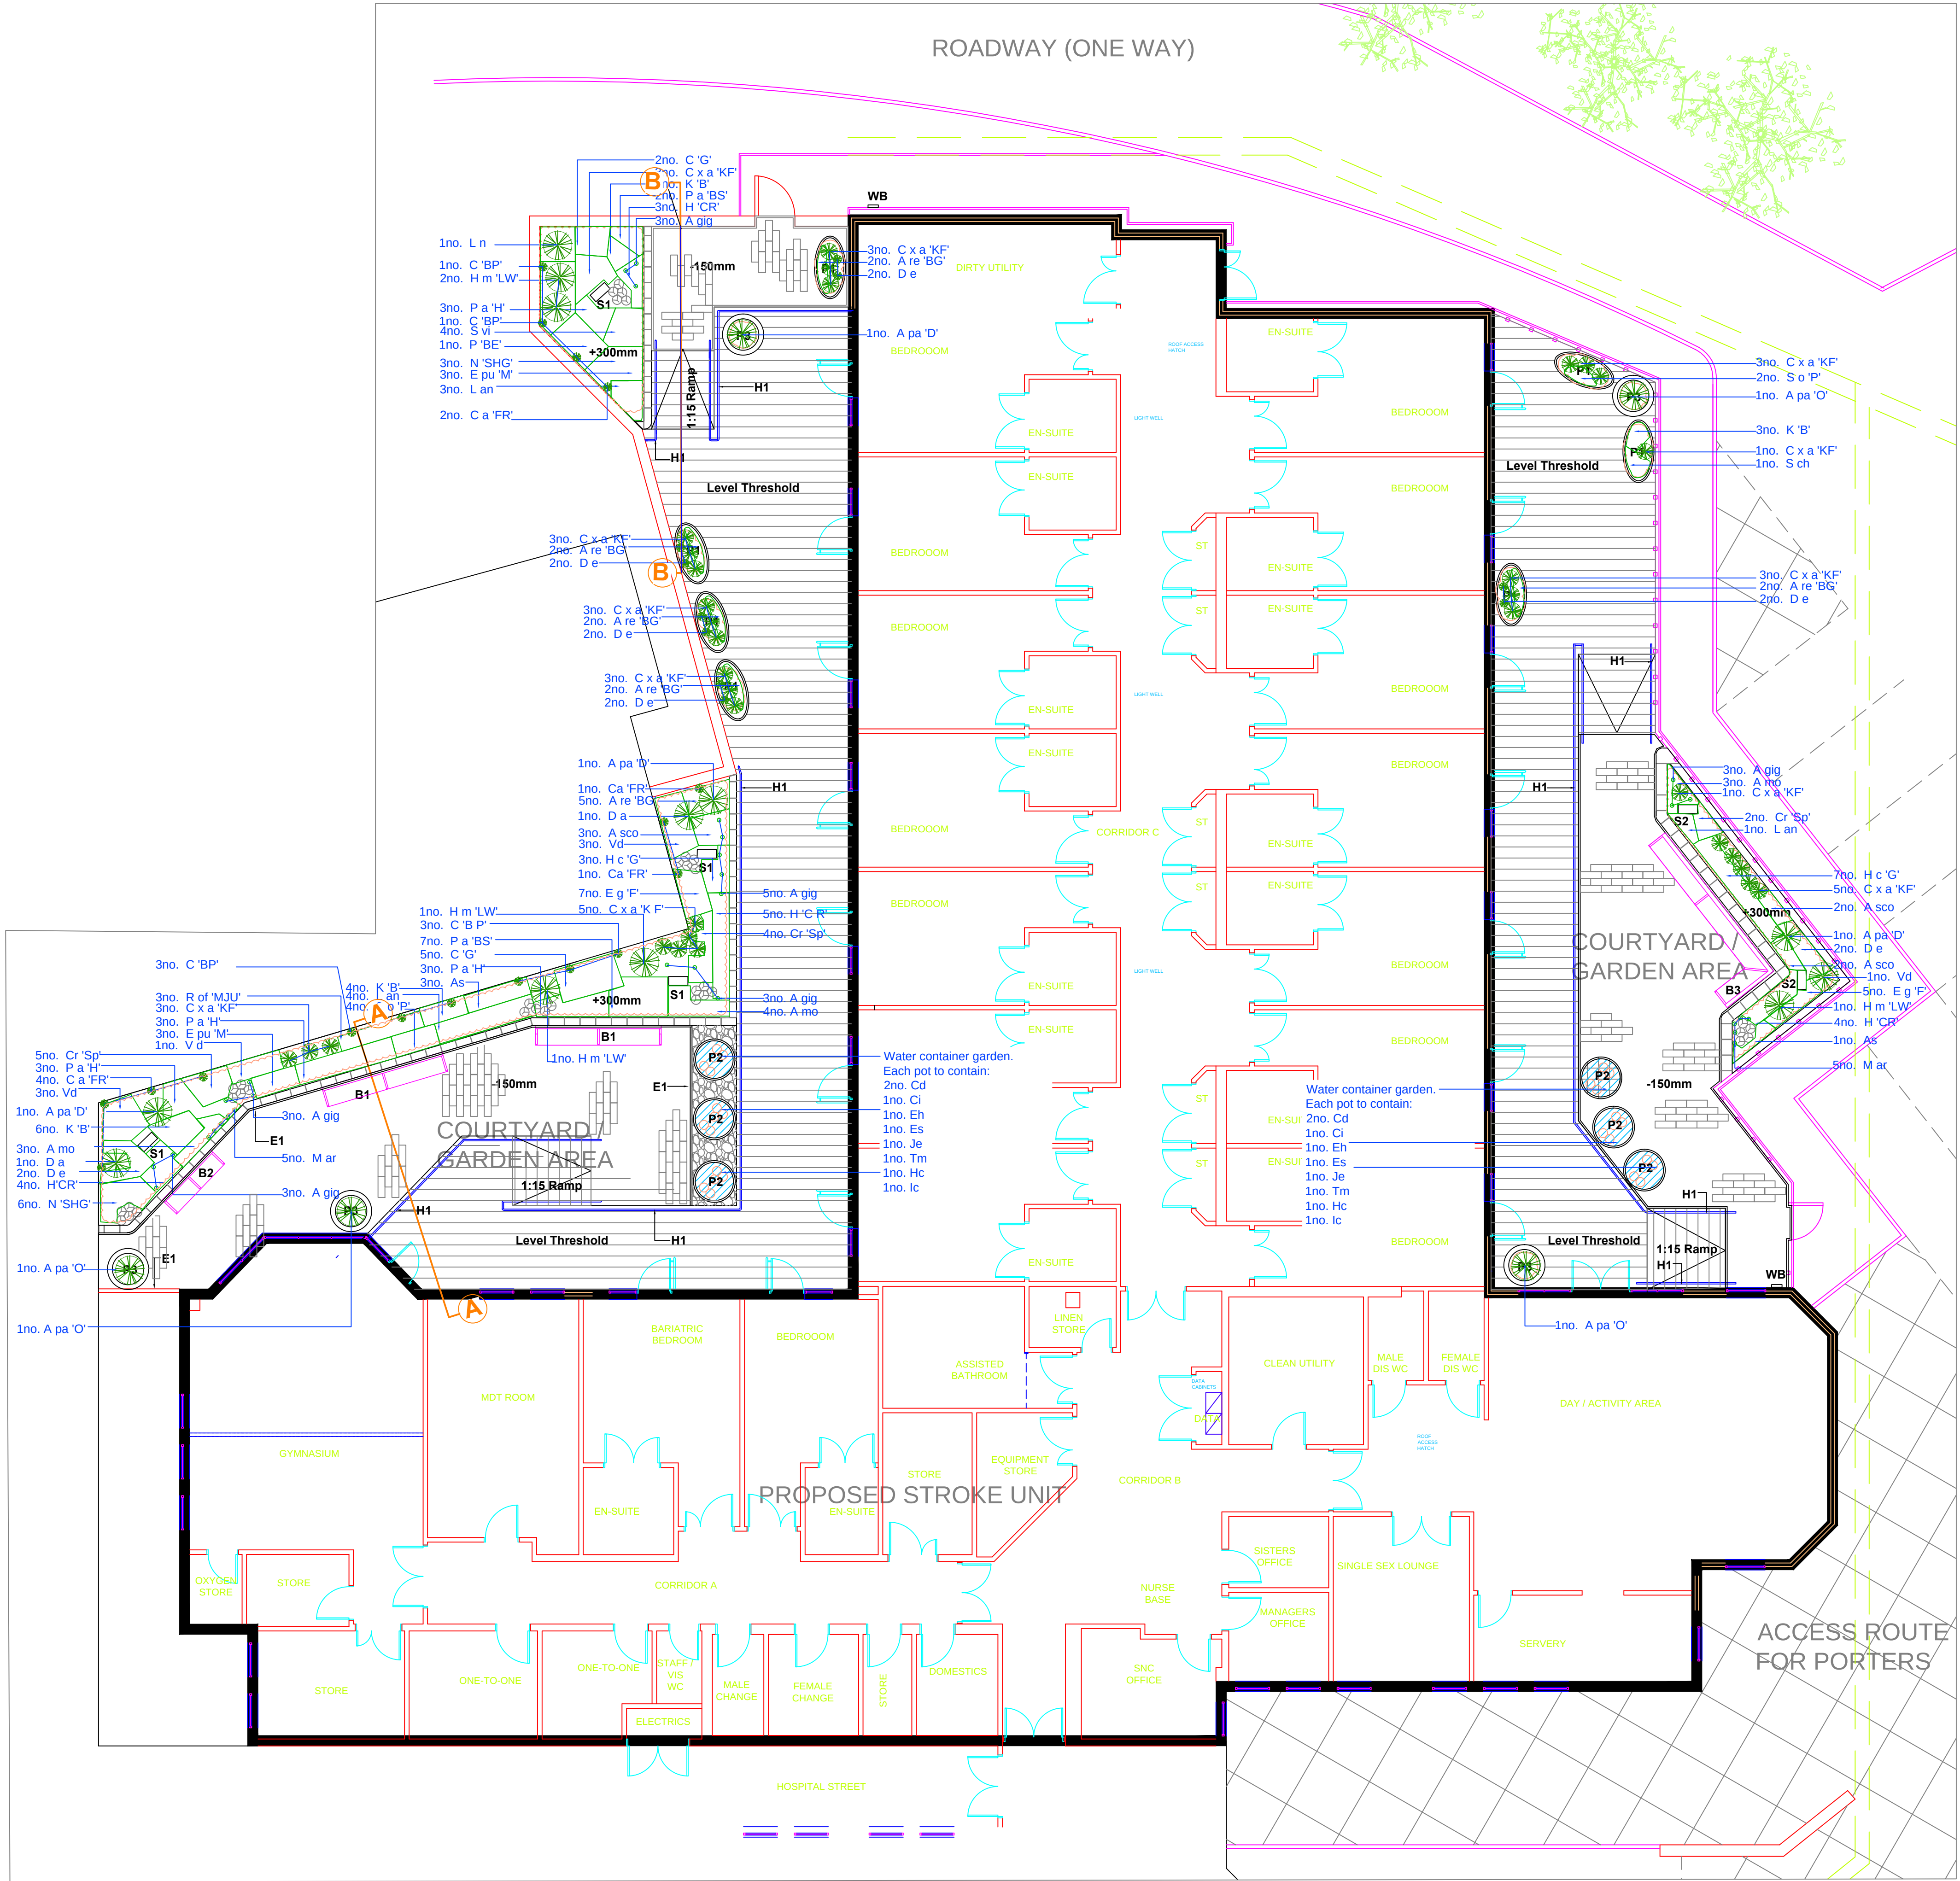

PLANT SCHEDULE

Abbrev	Name	Girth/ Dia. cm	Height cm	Root zone	Specification	No. /m ²	Qty
Shrubs							
C 'G'	Cotinus 'Grace'		30-40	3L	Branched: 3 brks	3	7
L an	Lavandula angustifolia		20-30	5L	Bushy: 5 brks	2	8
P a 'B S'	Paeonia atropurpurea 'Blue Spire'		20-30	2L	Bushy: 3 brks	4	8
R of M J U'	Rosmarinus officinalis 'Miss Jessopp's Upright'		30-40	5L	Bushy: 5 brks	2	3
S ch	Santolina chamaecyparissus		20-30	3L	Bushy: 7 brks	3	1
S vi	Santolina virens		20-30	3L	Bushy: 7 brks	3	4
V d	Viburnum davidii		30-40	5-7.5L	Bushy: 4 brks	2	8
Specimens							
Apa 'D'	Acer palmatum 'Dissectum'		50-60	10L	Branched: 5 brks	1	4
Apa 'Q'	Acer palmatum 'Osakazuki'		60-80	10L	Branched: 3 brks	1	4
D a	Dicksonia antarctica		100-125	10-20L	Vertical and firm within pot	1	2
H m L W'	Hydrangea macrophylla 'Lanarth White'		60-80	10L	Branched: 7 brks	1	4
L n	Laurus nobilis		60-80	10L	Bushy: 9 brks	1	1
P 'B E'	Philadelphus 'Belle Etoile'		40-60	10L	Branched: 7 brks	1	1
Climbers							
C a 'F R'	Clematis alpina 'Frances Rivis'		80-100	3L	Caned: Sev. shoots: 2 brks	1	8
C 'B P'	Clematis 'Black Prince'		60-80	2L	Caned: Sev. shoots: 2 brks	1	8
Herbaceous							
A s	Acanthus spinosus			2L	Full pot	3	4
A re 'B G'	Ajuga reptans 'Burgundy Glow'			2L	Full pot	6	15
A mo	Alchemilla mollis			2L	Full pot	4	6
Cr 'Sp'	Crocus 'Spitfire'			1.5-2L	Well rooted	4	11
E pu 'M'	Echinacea purpurea 'Magnus'			2L	Full pot	5	6
E g 'F'	Euphorbia griffithii 'Fireglow'			0.5L	Full pot	7	12
H c 'R'	Heuchera 'Choclate Ruffles'			3L	Full pot	4	15
H c 'G'	Heuchera cylindrica 'Greenfinch'			2L	Full pot	4	10
K 'B'	Kniphofia 'Brimstone'			0.5L	Full pot	8	16
N 'S H G'	Nepeta 'Six Hills Giant'			2L	Full pot	5	9
S o 'P'	Salvia officinalis 'Purpurascens'			2L	Full pot	5	6
Grasses							
C x a 'Y F'	Calamagrostis x acutiflora 'Karl Foerster'			5L	Full pot	2	38
P a 'H'	Pennisetum slopecurroides 'Hamel'			5L	Full pot	2	12
Ferns							
A sco	Asplenium scolopendrium			1.5-2L	Full pot	4	7
D e	Dryopteris erythrosora			1.5-2L	Full pot	2	14
Bulbous							
A gig	Allium giganteum				Grade 20/+	1	20
M ar	Muscari armeniacum				Grade B9	1	1
Aquatics							
						Planting Notes	
C d	Ceratophyllum demersum				Bareroot	2	12
C i	Cyperus involutus			1L	Full pot	1	6
E h	Equisetum hyemale			1L	Full pot	1	6
E s	Equisetum scirpoides			1L	Full pot	1	6
J e	Juncus ensifolius			1L	Full pot	1	6
T m	Typha minima			1L	Full pot	1	6
H c	Houttuynia cordata 'chameleon'			9cm	Basket	1	6
I c	Isolepis cernua			9cm	Basket	1	6

SOFT LANDSCAPE
Refer to NBS Landscape Specification

- Shrubs/ herbaceous plants
- Specimens
- Bulbs
- Aquatic/ Submerged Plants
- Climber
Fixed to wall / fence with galvanised wire and eyebolts



A	13.7.12	CEB	Ecus	PRELIMINARY
Rev	Date	Initials	Checked	Revision
				Brook Holt Blackburn Road Sheffield S61 2DW Tel. (0114) 2669292 www.ecusltd.co.uk
Job KENDRAY HOSPITAL STROKE UNIT				
Title Soft Landscape Layout				
Drawn by CEB	Date July 2012	Scale 1:100	Drg. no. L3992/02	