



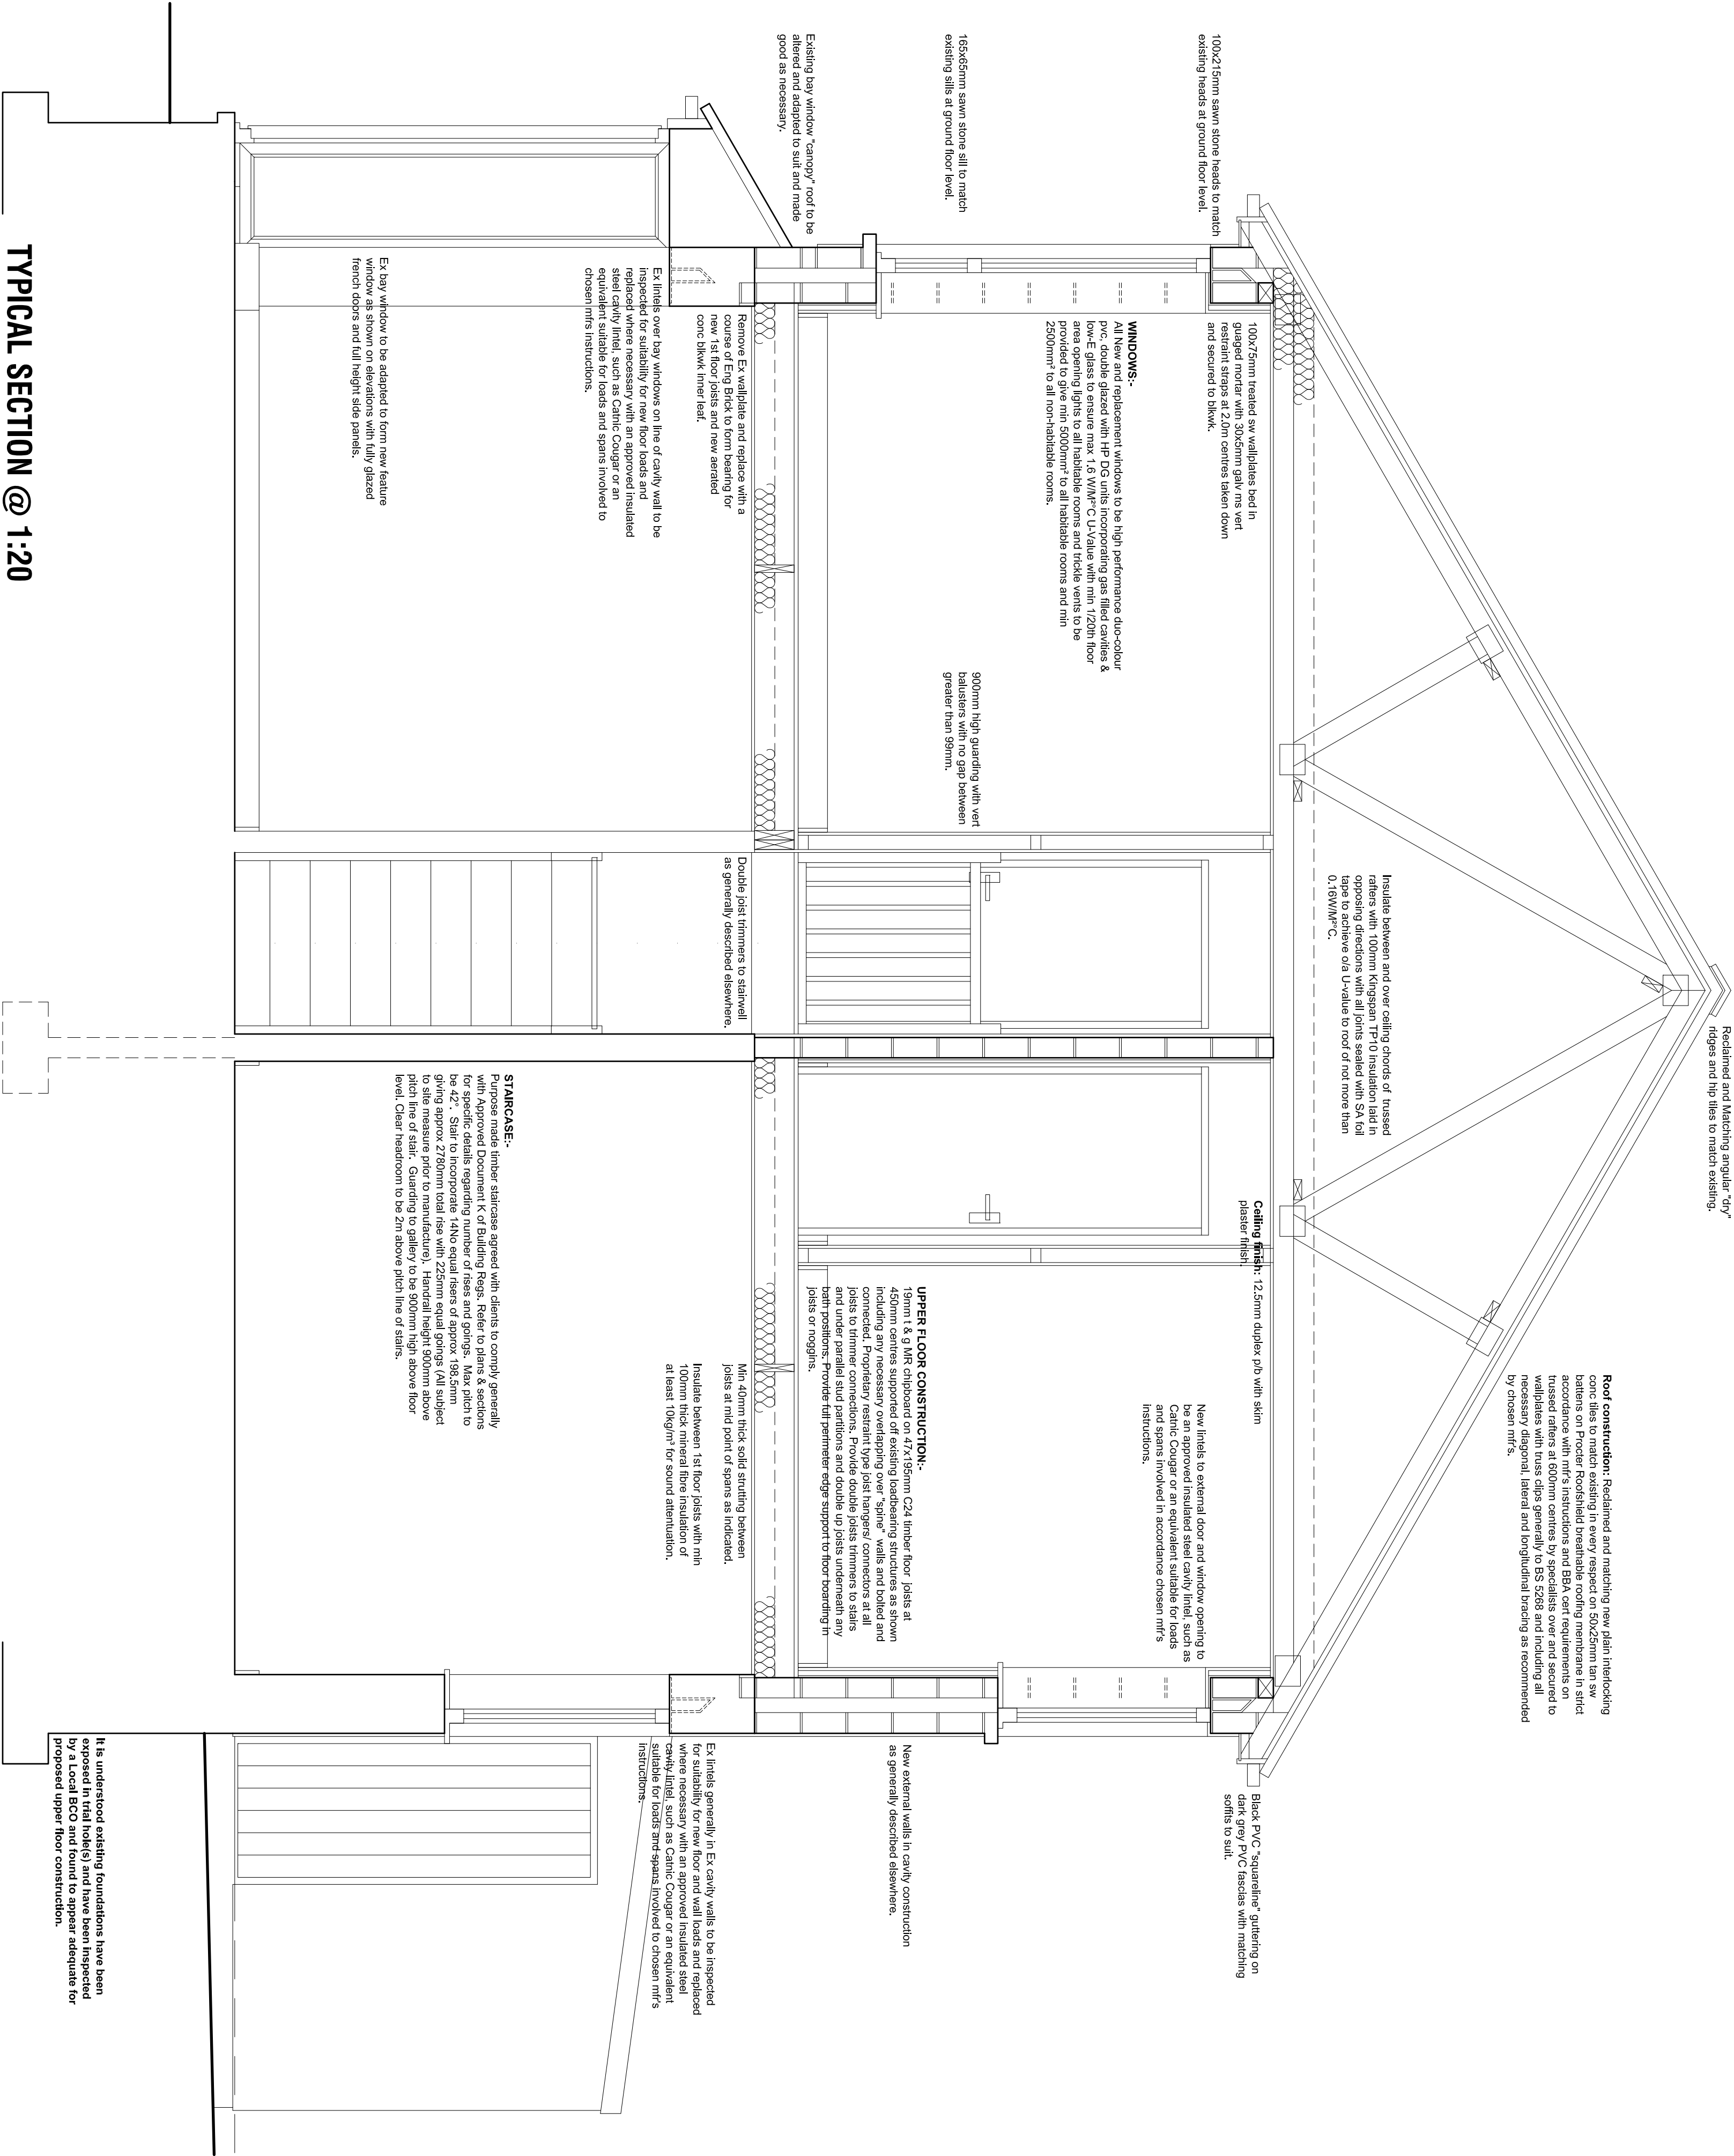

SIDE ELEVATION R

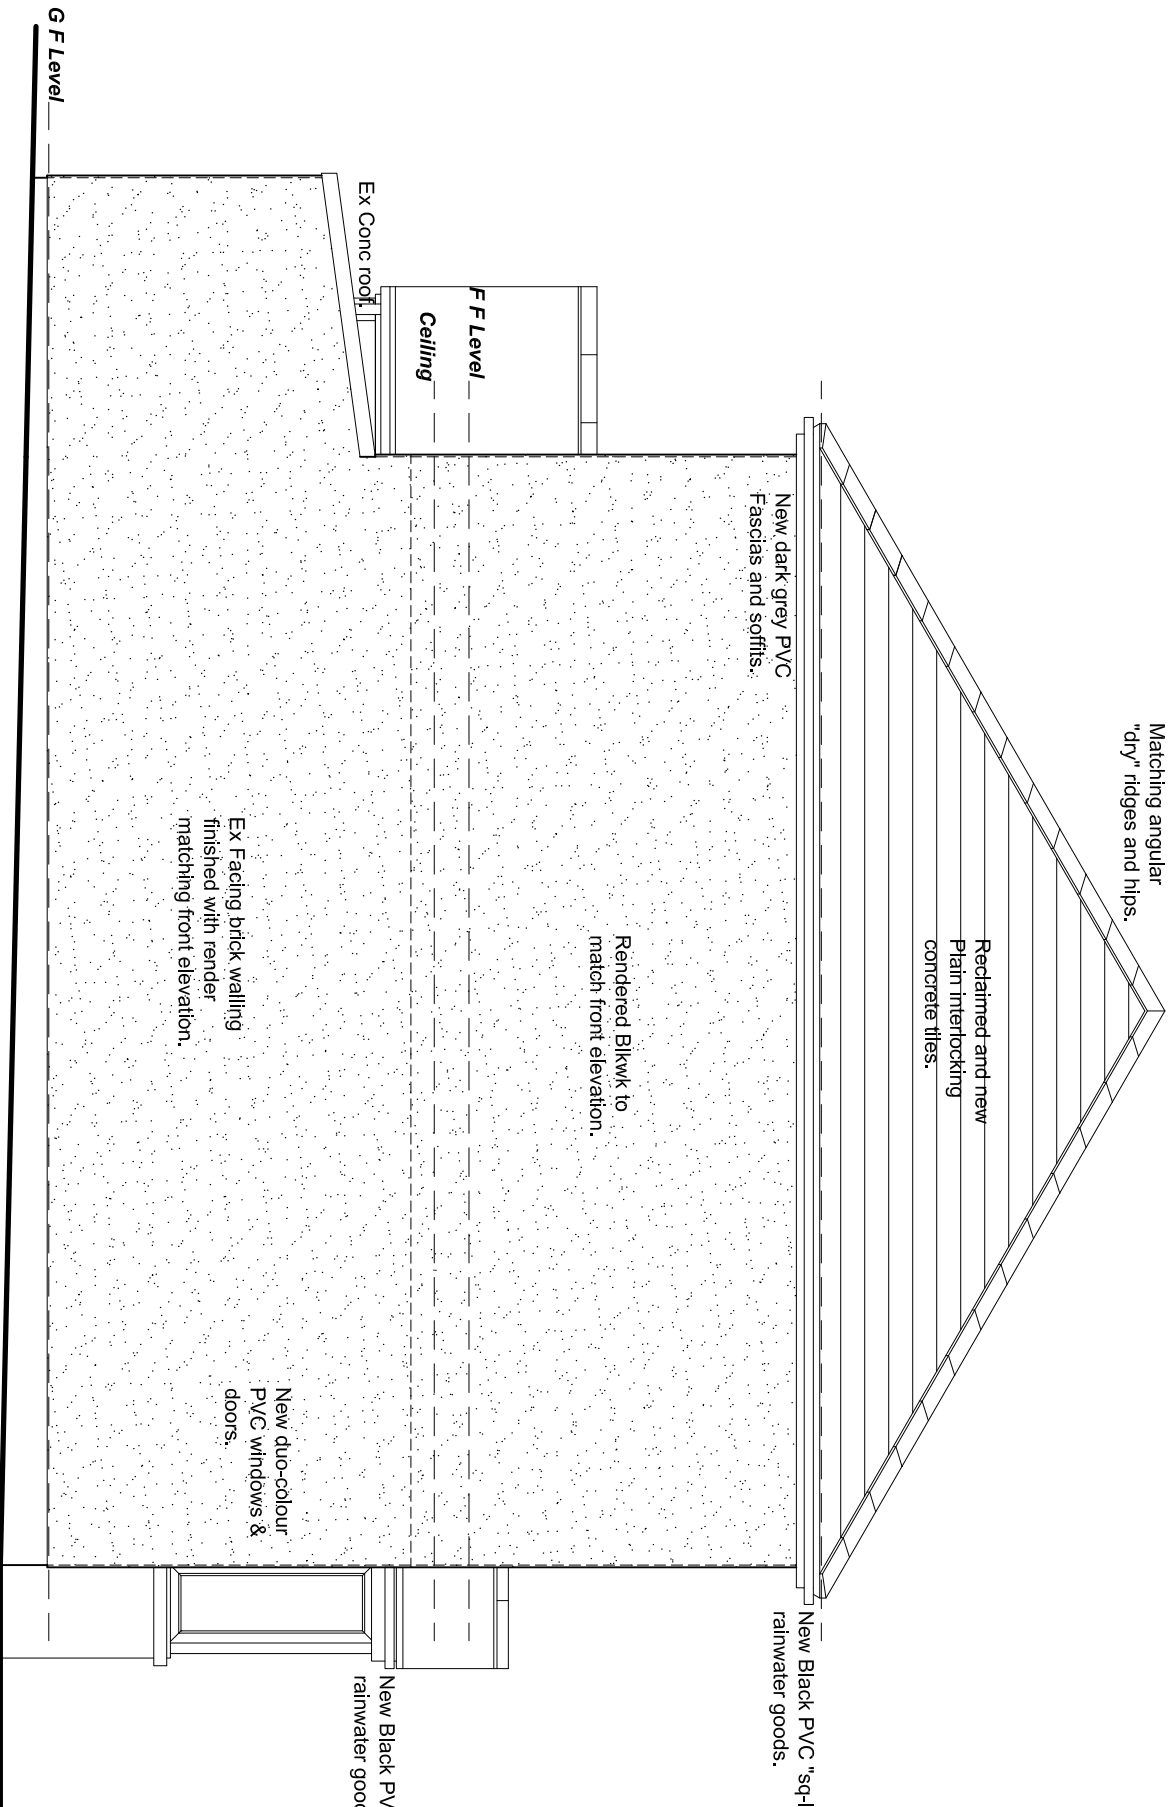

DETAILED PROPOSALS 2

Elevations 2 & Typical Section.

Mr & Mrs French,



Building Design Services
JE Architecture Ltd
Tel: 01226 754507
Email: jeh@jeconnect.com

This drawing and the copyright is the Architect's property and shall not be reproduced or used in any form without the written permission of the Architect. All dimensions are in millimetres unless specified otherwise and subject to verification on site.

Scale: 1:20 / 50 @ A1	Date: JUNE 2020
Ref: 201923	DWG No: 03B

05/11/2020 Prepared for planning submission.
09/06/2020 Clients comments incorporated.
A
B
C
