


PROPOSED GARAGE TO PLOTS 1 & 2


GENERAL NOTES

ALL DIMENSIONS TO BE CHECKED ON SITE BEFORE ANY CONSTRUCTION WORK TAKES PLACE


SURFACE WATER TO DELIVER INTO SOAKAWAYS WHICH ARE SET A MINIMUM DISTANCE OF 5 METRES AWAY FROM ANY BUILDING SEE MAIN SPECIFICATION

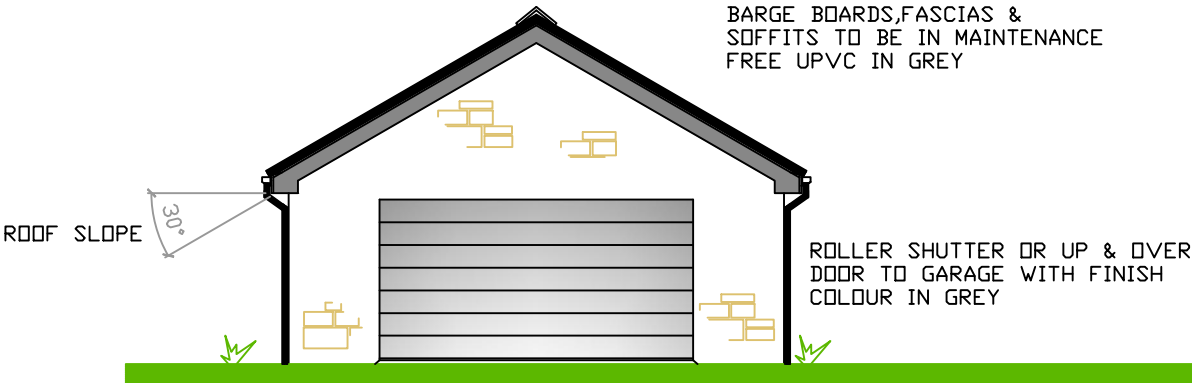

FRONT ELEVATION

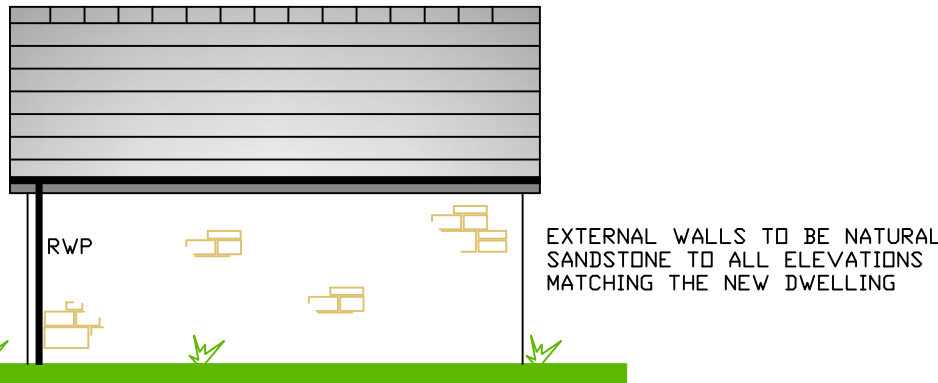


SIDE ELEVATION
FACING PLOT 1

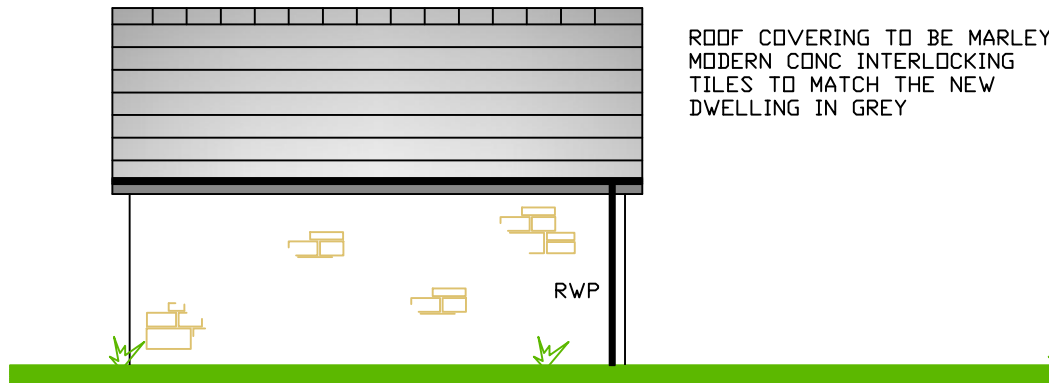


SIDE ELEVATION
FACING COTTAGES




REAR ELEVATION
FACING THE MANOR HOUSE

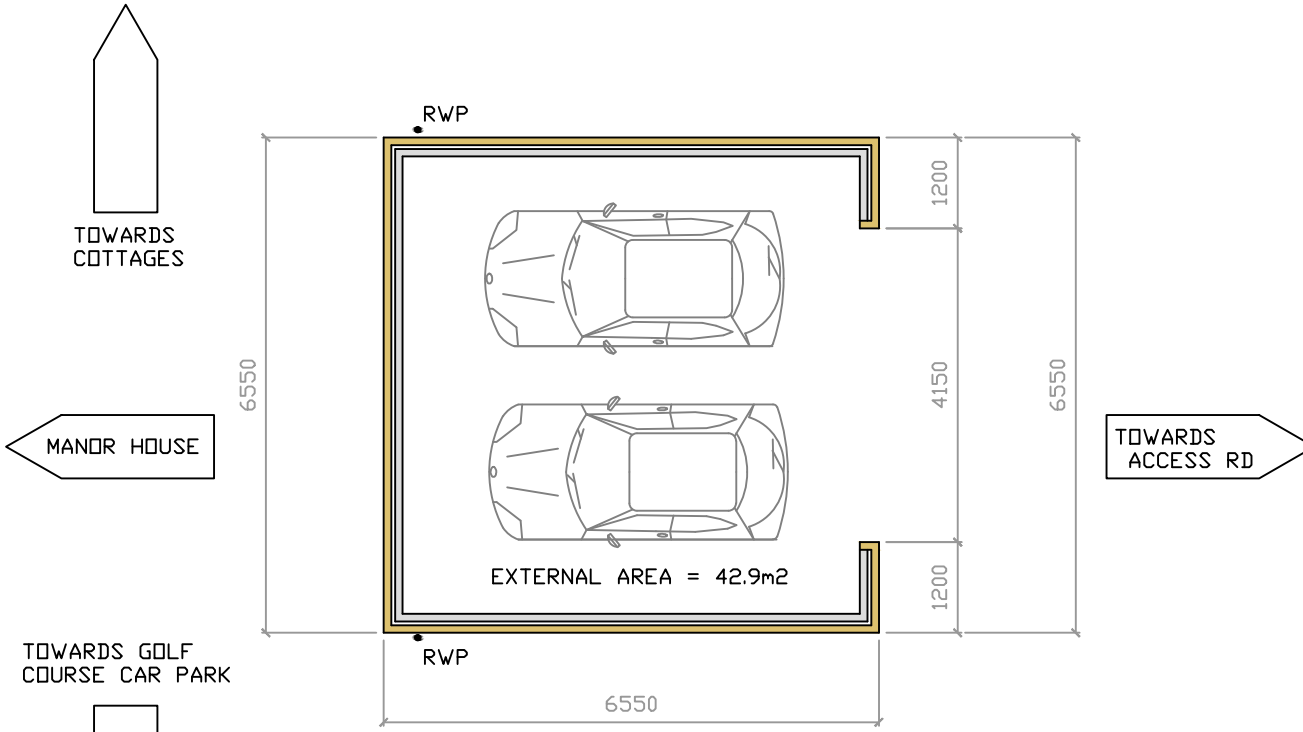

FLOOR LAYOUT

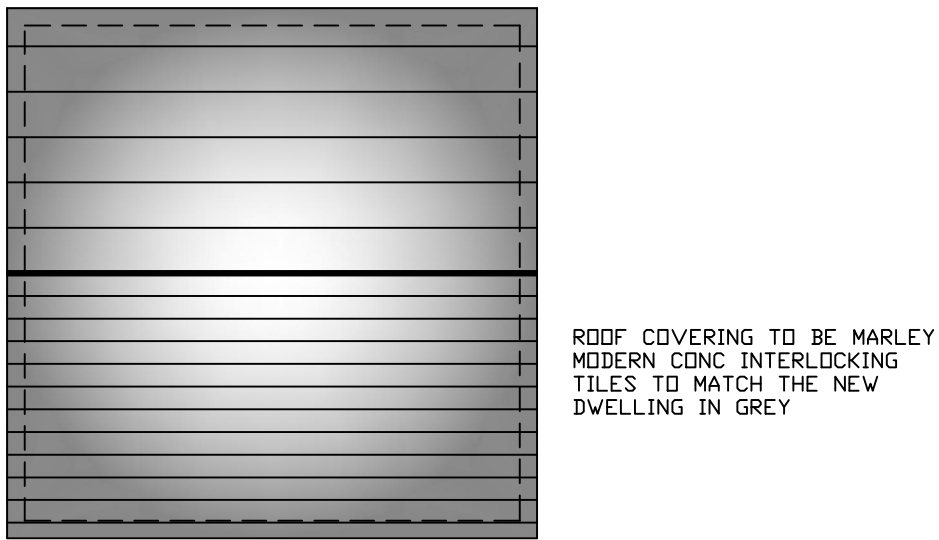

PLAN VIEW OF ROOF

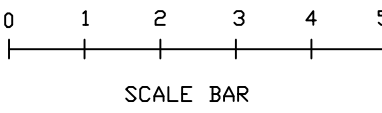

TITLE		PROPOSED DETACHED GARAGE TO EACH DWELLING HOUSE		
SCALE	1:100 @ A3	REV		
DATE	01/01/2021	DRG No	P/21/04	