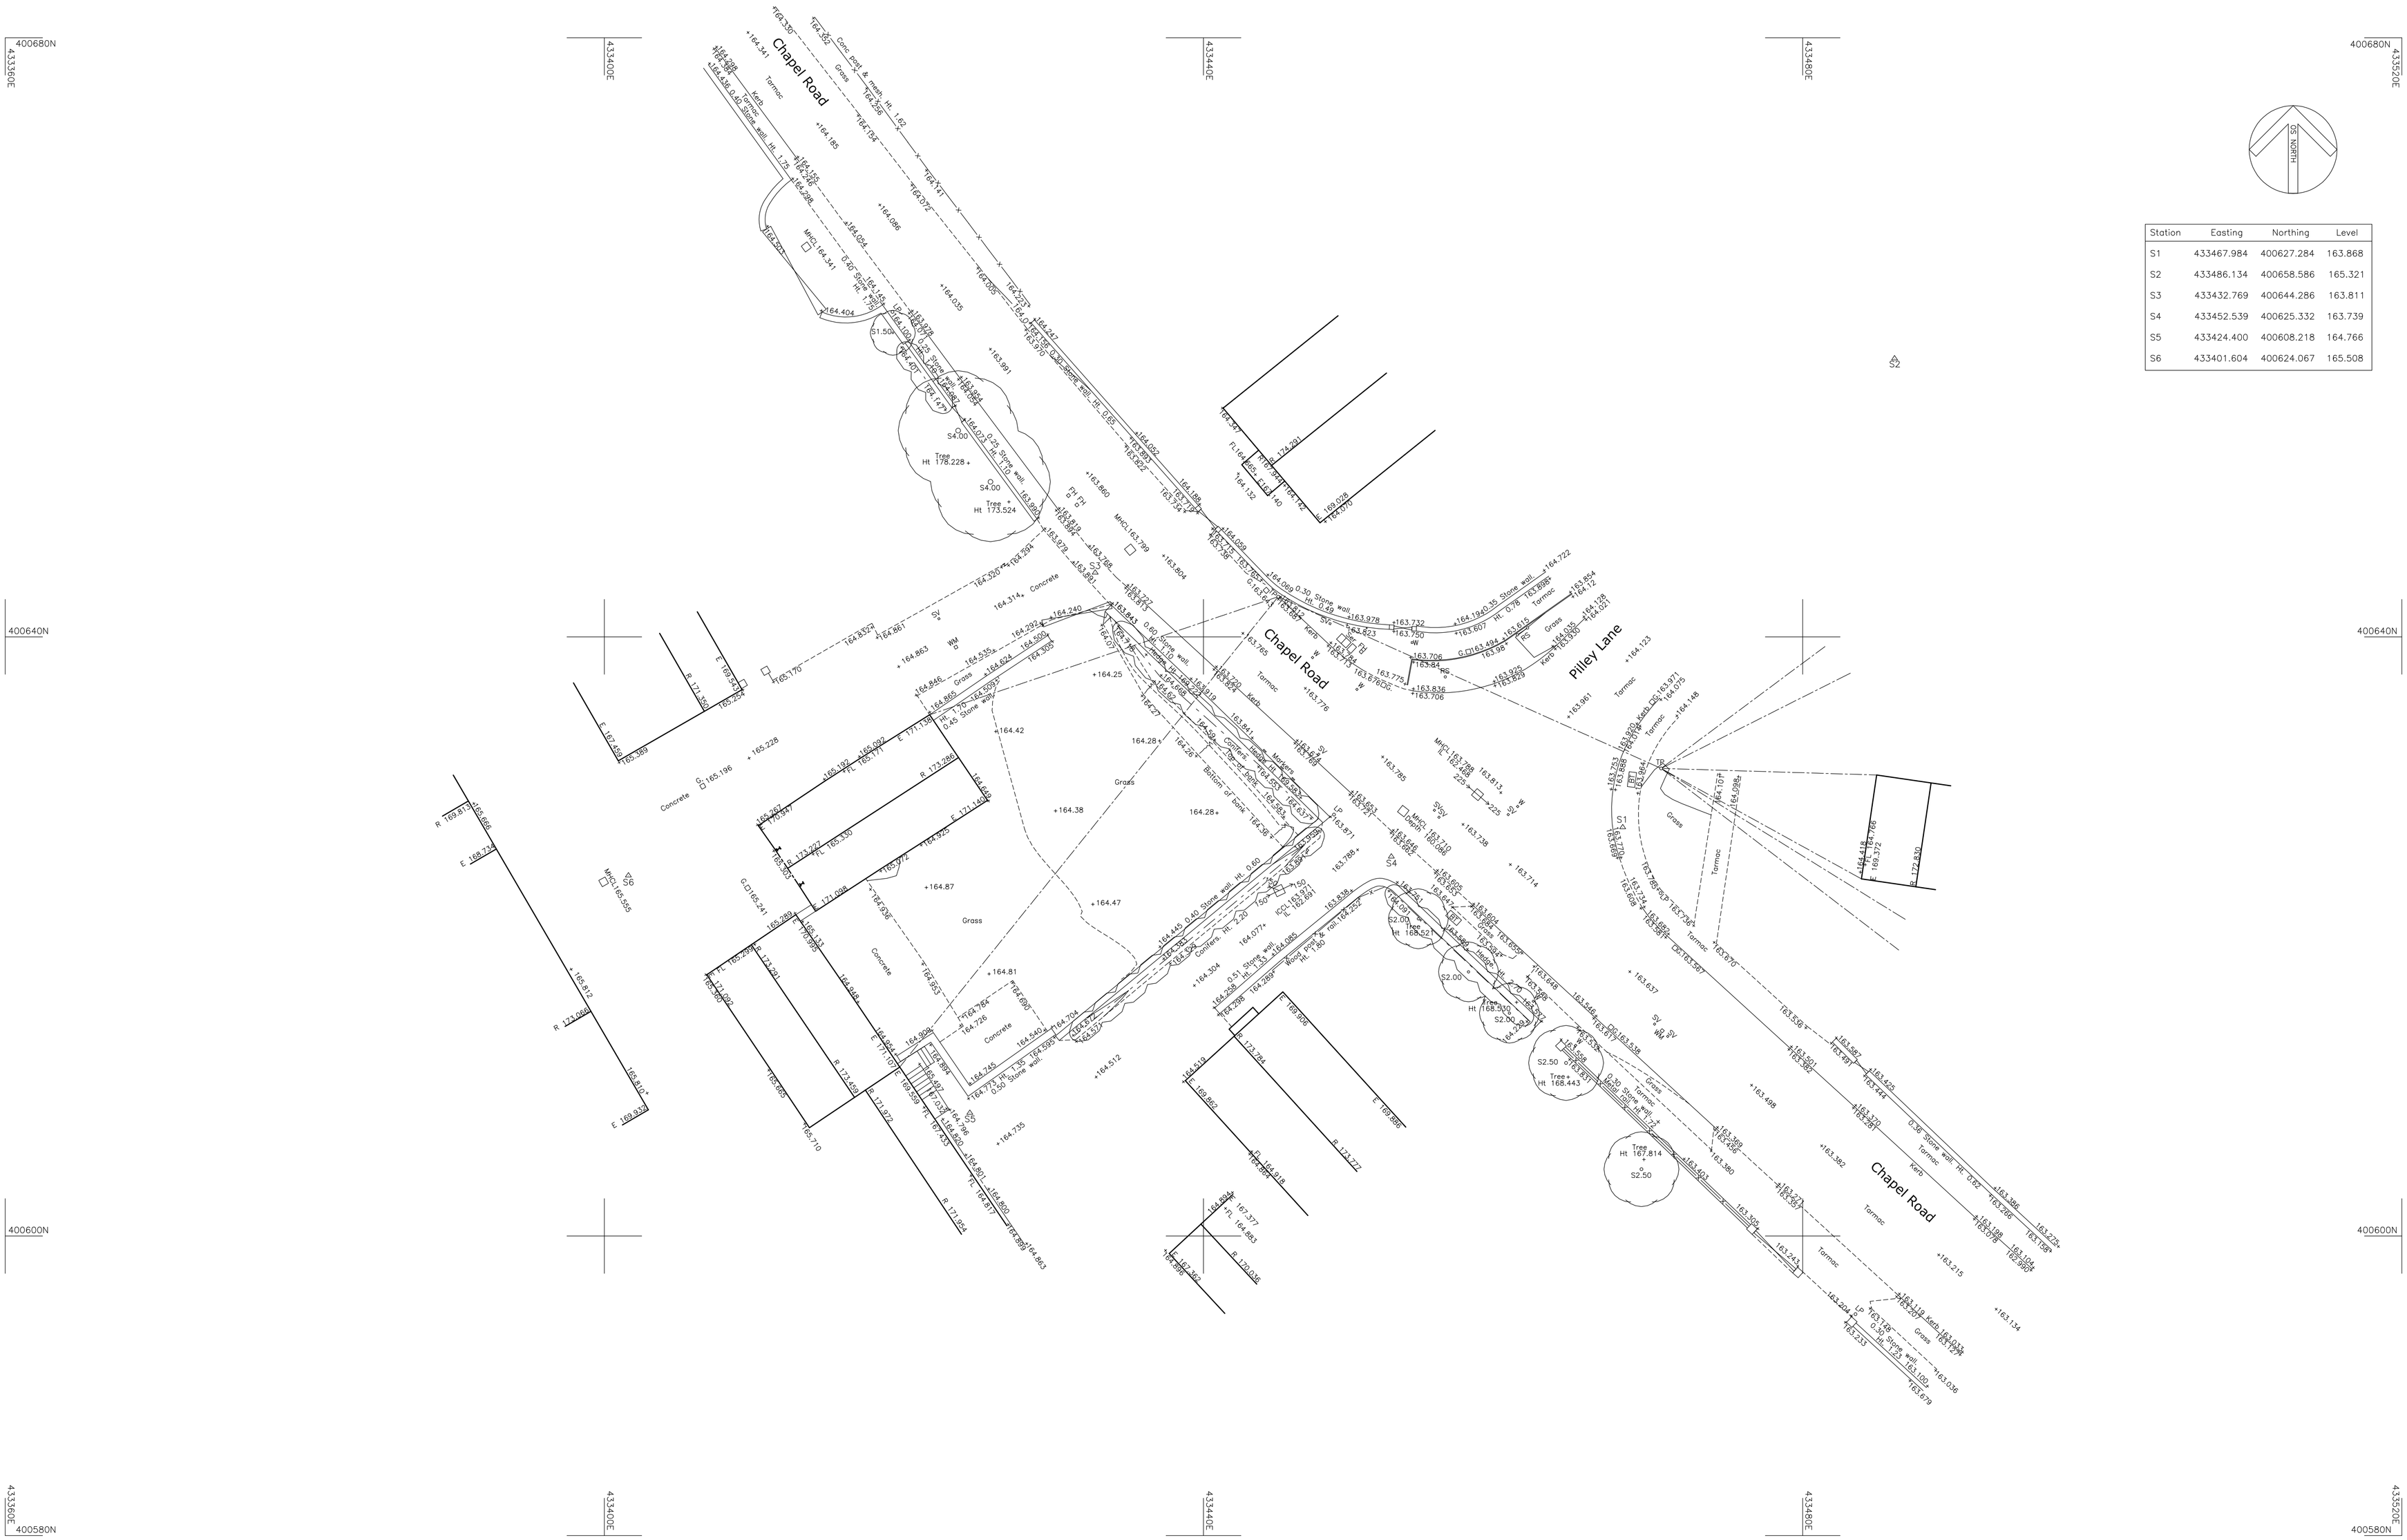

Station	Easting	Northing	Level
S1	433467.984	400627.284	163.868
S2	433486.134	400658.586	165.321
S3	433432.769	400644.286	163.811
S4	433452.539	400625.332	163.739
S5	433424.400	400608.218	164.766
S6	433401.604	400624.067	165.508

HAYCOCK & TODD
LAND SURVEY CONSULTANTS•ARCHITECTURAL SURVEYORS
The Hollies, 43 Church Street, Royston, Barnsley, S71 4QU
T : 01226 709630 F : 01226 709631
E : info@land-surveying.co.uk W : land-surveying.co.uk

LEGEND

Manhole shown thus	MH
Inspection Cover	IC
Lamphole	LH
Gully	G
Lampost	LP
Telegraph Post	TP
Electricity Poles	EP
Road Traffic Signs	RS
Traffic Lights	TL
General Post Office	GPO
Post Office Telephones	POT
Fire Hydrant	FH
Safety Valve	SV
Stopcock Water	SCW
Stopcock Gas	Gas
Unknown Stoptap	ST

Spot Level	+123.562
Kerb Line	
Fence Line	Wood post & rail
	Or
Hedge Line	
Contours 5m interval	105
Contours 1m interval	33
Tree Spread	S 5.0
Girth	G 1.50
Cover Level	CL 112.335
Invert Level	IL 111.733
Foul Drain	
Surface Water	
Unknown Service	
Survey Station	Serv Or S3

Floor Level	FL 10.907
Height floor to structural soffit	SS 2.87
Height floor to false ceiling	FC 2.22
Height floor to sill	S 0.67
Height of window	W 1.23
Height of Door	D 1.98
Height floor to underside of Beam	US 3.61
Vent	V
Fall Pipe	FP
Sky Light	SL
Water Closet	WC
Sink	S
Boxed Column	B
Shop fitting or cladding	

SITE SURVEY

CHAPEL ROAD, TANKERSLEY, BARNSLEY.

Sheet Diagram

Datum	Sheet 1 of 1	Survey Job No. S8263	Scale 1/200
GRID– Related to Ordnance Survey using One Point Localisation on Station S1. Orientation at OS Grid North.	Surveyed by SH	Date of Survey December 2014	S8263
	Drawn by SH		
	Checked by PBT		
LEVEL– Related to Ordnance Survey by connection to the OS Active Network by G.P.S			