



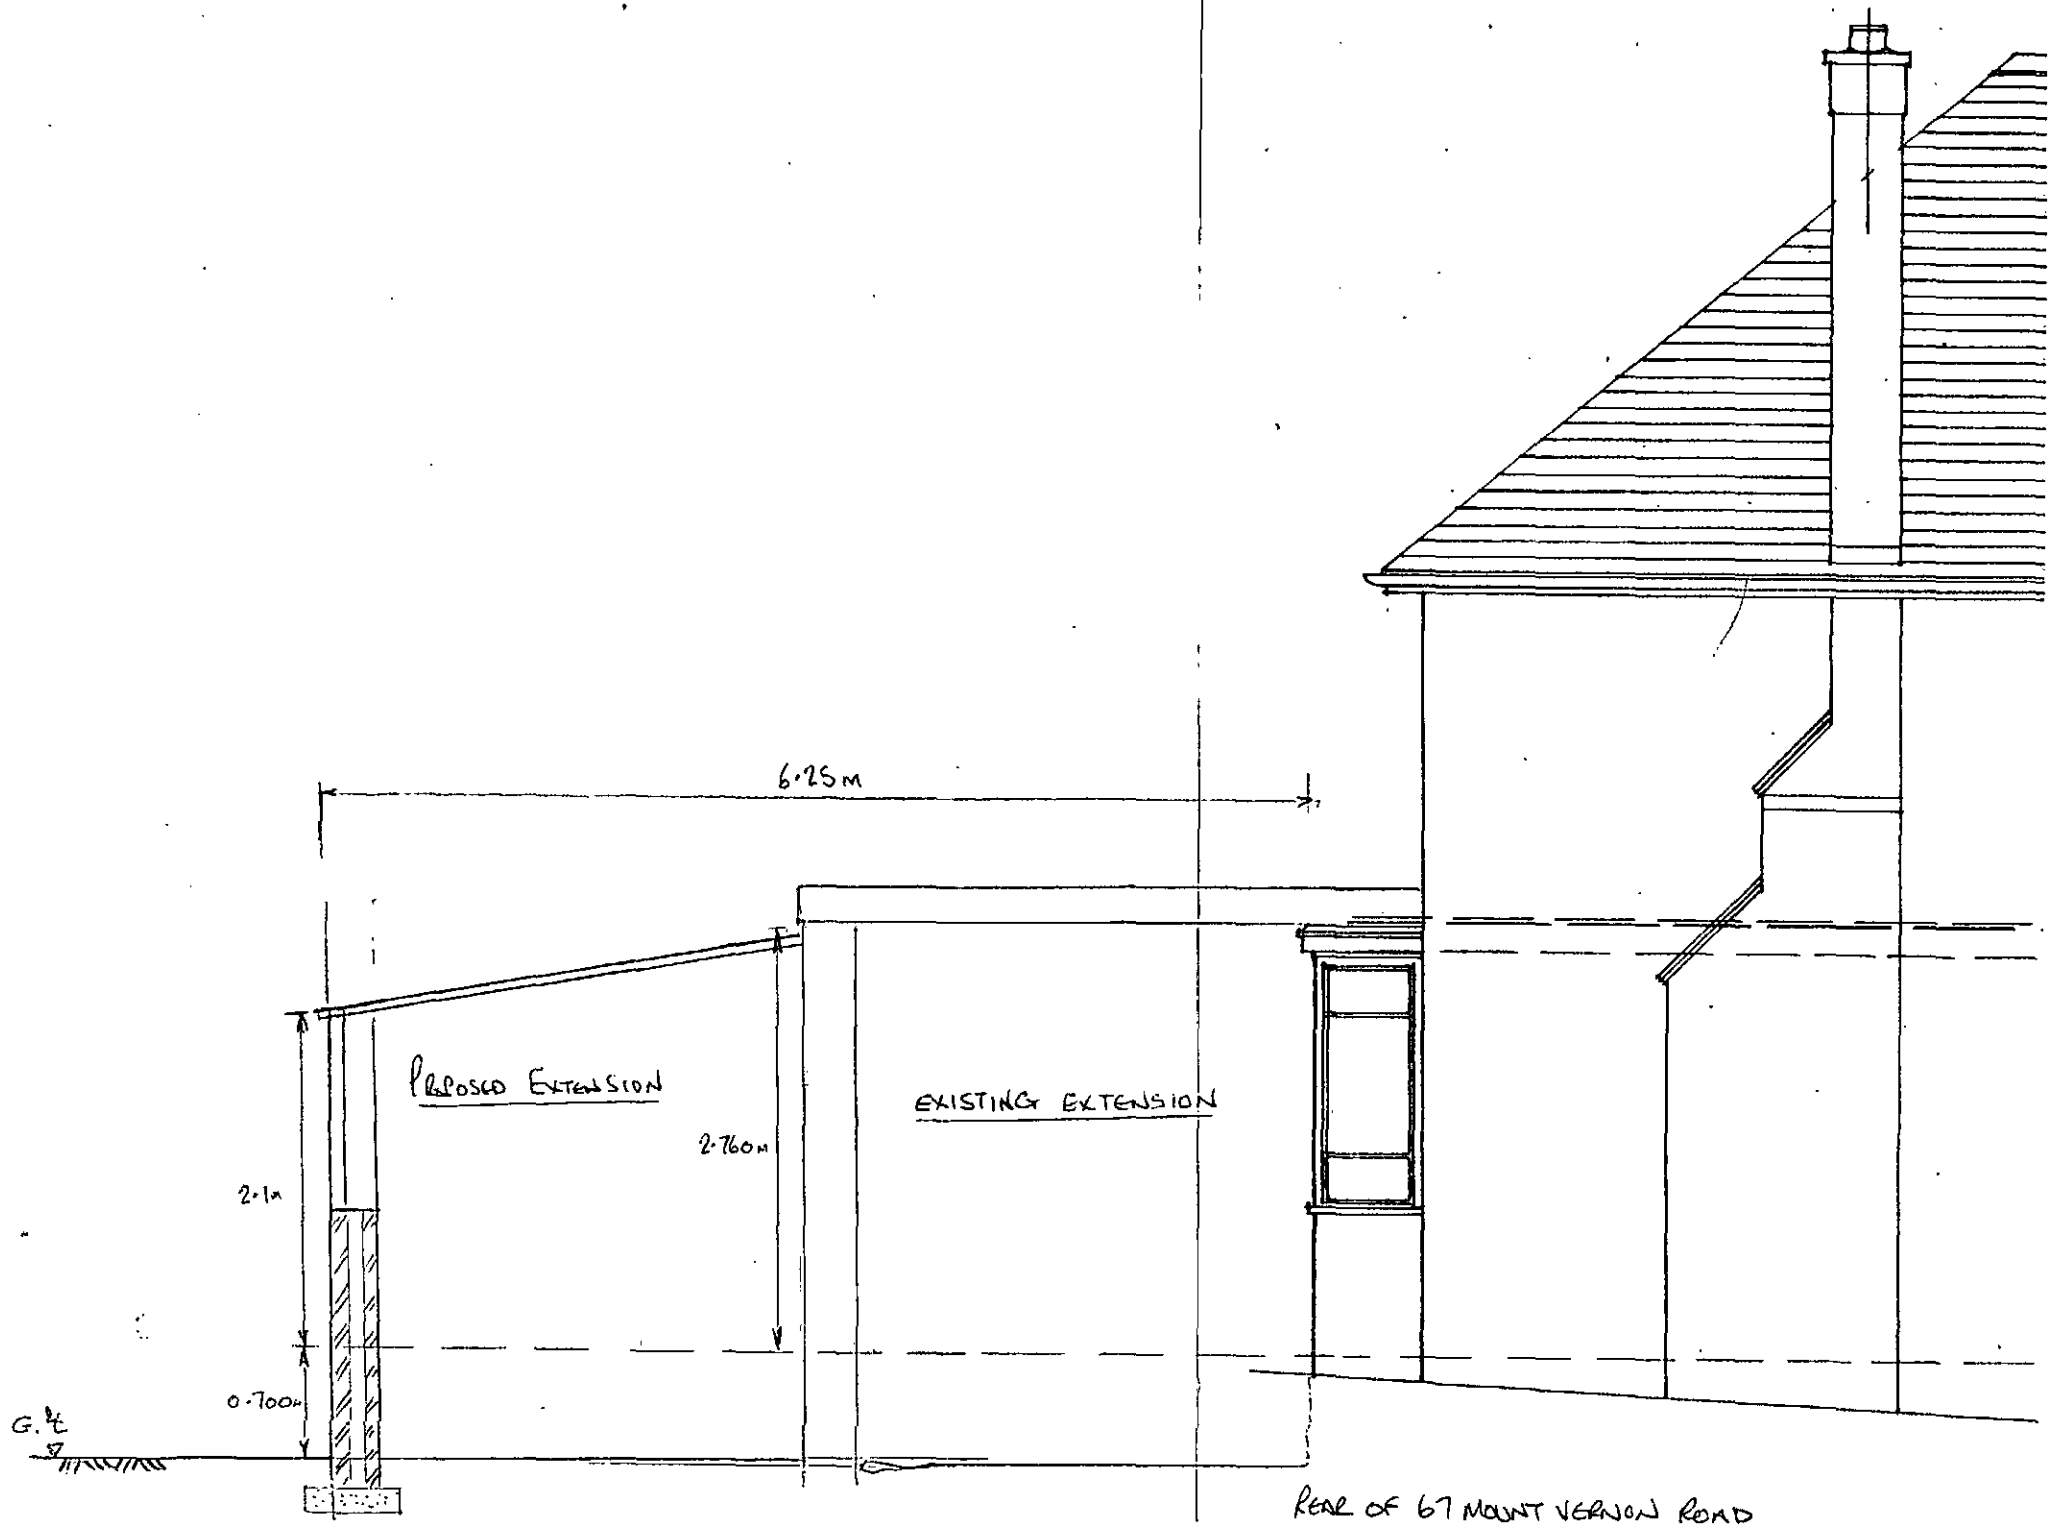


REAR OF 67 MOUNT VERNON ROAD

EXISTING EXTENSION = 10'-8"
PROPOSED EXTENSION = 9'-10"
20'-6"

(APPROX 6.25m)

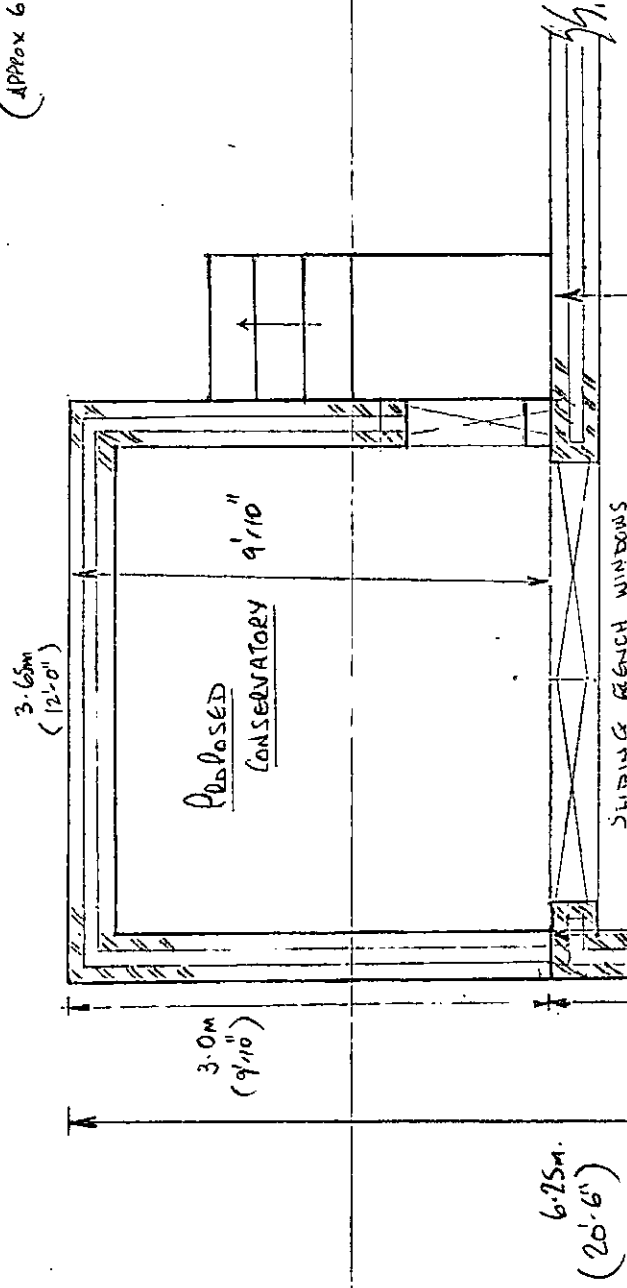

EXISTING EXTENSION 10'-8"

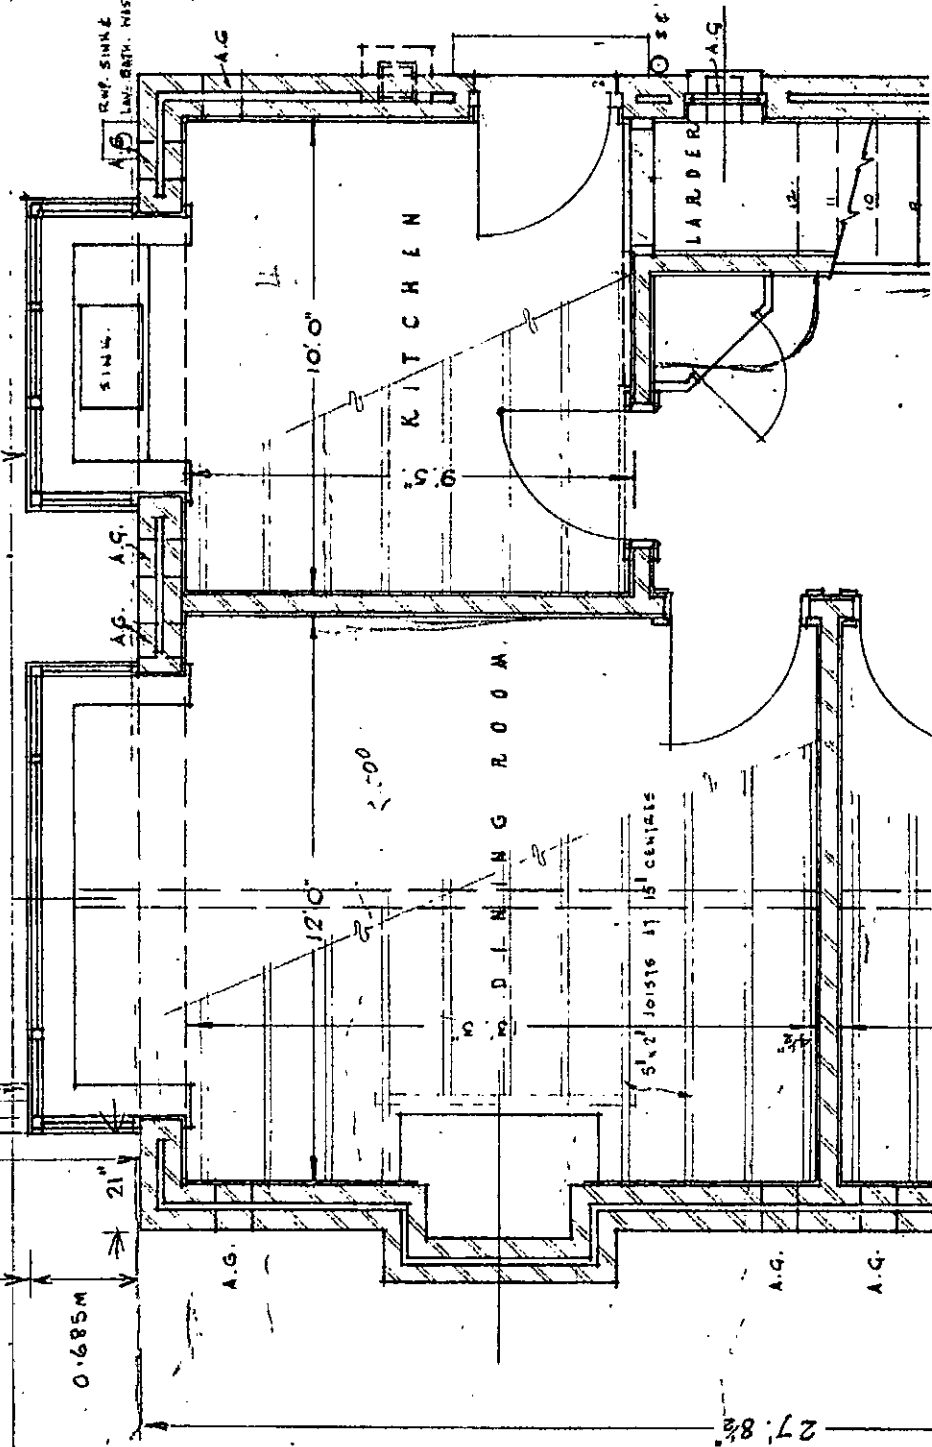

6. None

PLANNING APPLICATIONS AND PERMISSIONS

Applications and Decisions

7.1 Please list:-

(a) any entries in the Register of Planning Applications and Permissions

(a) YES - B/74/2193/WB

GARAGE AND CARPORT PLAY ROOM

GRANTED CONDITIONALLY - 18.11.74 ✓

B/75/1007/WB

PLAYROOM, BEDROOM, GARAGE, CARPORT, LOUNGE AND DINING

ROOM EXTENSION ✓

GRANTED - 09.06.75

(b) any applications and decisions in respect of Listed Building consent and ;

(b) N/A.

(c) any applications and decisions in respect of Conservation Area consent

(c) N/A

Inspection and Copies

7.2 If there are any entries:-

(a) how can copies of the decisions be obtained?

(a) **Planning Department , Kendray Street, Barnsley**

(b) where can the Register be inspected

(b) **As above**

NOTICES UNDER PLANNING ACTS

Enforcement and Stop Notices

8.1.1 Please list any entries in the Register of Enforcement Notices and Stop Notices

8.1.1 **None**

8.1.2 If there are any entries:

(a) how can copies of the notices be obtained?

(a) **From the General Manager, Directorate of Planning and Economic Development at the Town Hall.**

(b) where can the Register be inspected ?

(b) **Directorate of Planning and Economic Development, Town Hall, Sheffield**

Proposed Enforcement or Stop Notice

8.2 Except as shown in the Official Certificate of Search, or in reply to Enquiry 8.1.1, has any enforcement notice, listed building enforcement notice or stop notice been authorised by the Council for issue or service (other than notices which have been withdrawn.

8.2 **No**

Compliance with Enforcement Notices

8.3 If an enforcement notice or listed building enforcement notice has been served or issued, has it been complied with to the satisfaction of the Council?


8.3 **-**

Other Planning Notices

8.4 Have the Council served, or resolved to serve any breach of condition or planning contravention notice or any other notice or proceedings relating to the breach of planning control?

CONSERVATORY INFORMATION - ALL ITEMS VIEWED FROM OUTSIDE

Roof Design (Plan View)

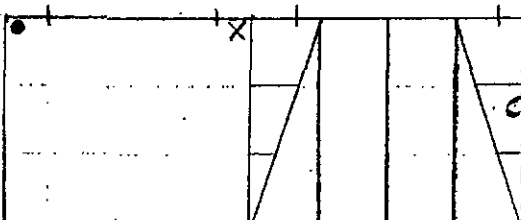

Sizes are

Int frame ☐ Ext brick ☒

Width 3650mm

Projection 3000mm

Max o/a roof height or roof pitch 2600mm


Roof glazing BLUE & POLY CARBONATE.

Notes

- POSITION OF THE RAINWATER FALL PIPE
- POSITION OF WALL LIGHT

Please mark downpipe position with an X

Frame Design (viewed from outside from left to right)

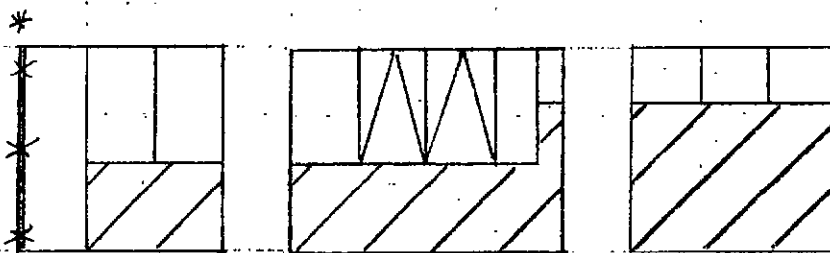

Eaves beam height 2100mm

Dwarf wall height 800mm

Midrail height N/A

Transom drop 600mm

Notes O.S.G.L TO I.S.F.L 720mm.
* MAKE UP REQUIRED OF SUFFICIENT THICKNESS TO ALLOW FOR THE FALL PIPE.

Frame system	Featured ☐	Bevelled ☒	Bead	Featured ☒	Bevelled ☐
Frame & Roof finish	White ☒	Rosewood ☐	Golden Oak ☐	Mahogany ☐	On White ☐
Cill	150 ☒	180 ☐	85 ☐	Outer frame size	57mm ☒ 77mm ☐
Doors open	In ☐	Out ☒	Door Restrictor(s)	No ☐	Yes ☒
Handle colour	W ☐	G ☐	S ☒	C ☐	Window Hinges
Frame glazing - mark toughened T & patterned P					Std ☒ Egr ☐ Res ☐
4/20/4 Low E tough ☒					Super Spacer Neutral ☒ Argon ☒
					Pattern Warm Edge ☒

Notes

Signatures:

Customer

Company


Date:

/ /


WENTWORTH

CONSERVATORIES


The home of quality Conservatories

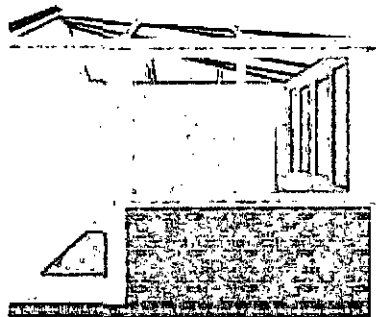


Left Elevation

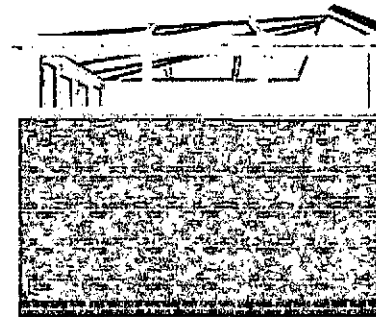


Right Elevation

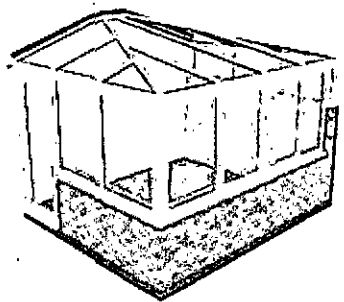


Left 3D View

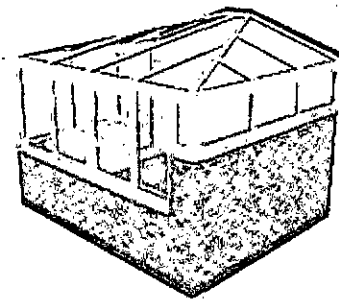

Right 3D View

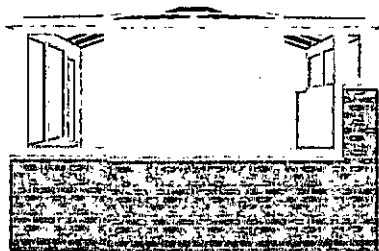

Front Elevation

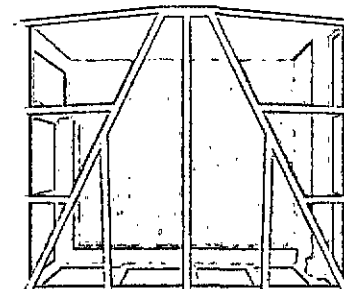

Plan View

External Brickwork Width	3650 mm	External Brickwork Depth	3000 mm
Internal Frame Width	3450 mm	Internal Frame Depth	2900 mm
Roof Pitch	10.0° to 18.8°	Ridge Height	2761 mm
Frame Height	2100 mm	Dwarf Wall Height	800 mm
Floor Area	8.807 m ²	Base Area	10.950 m ²
Internal Volume	23.917 m ³	External Volume	27.610 m ³



Prepared for Mr Wilson

WENTWORTH

CONSERVATORIES

Your White Double hipped lean-to Conservatory

Polycarbonate roof option - Blue ST polycarbonate

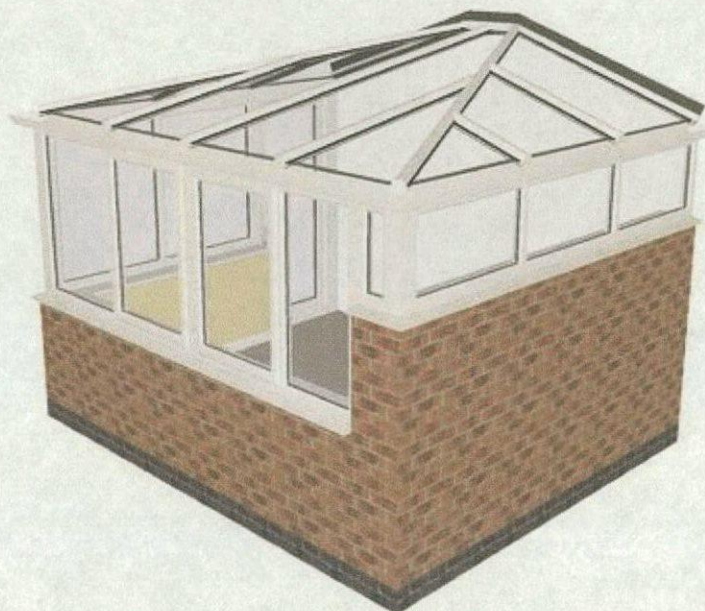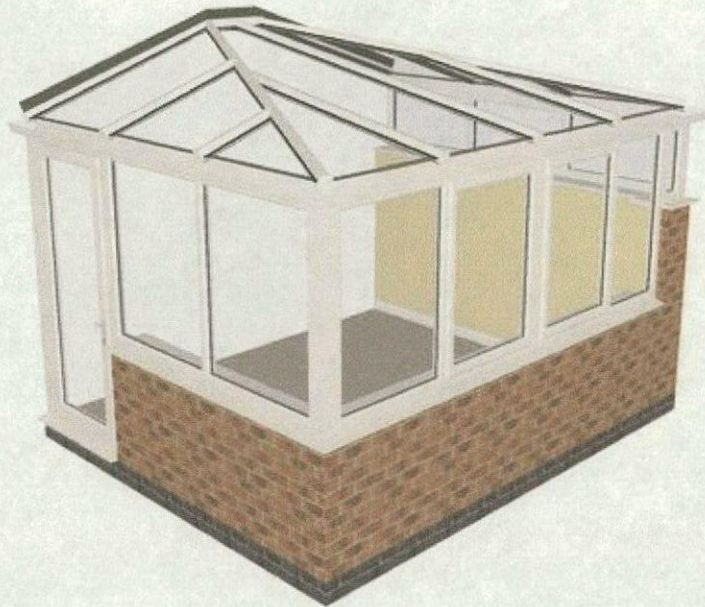

Prepared for Mr Wilson

WENTWORTH

CONSERVATORIES

Windows & doors glazed with Planitherm

Window & door frame shape is Bevelled with Featured bead.



Window & door handle colour is Chrome.

