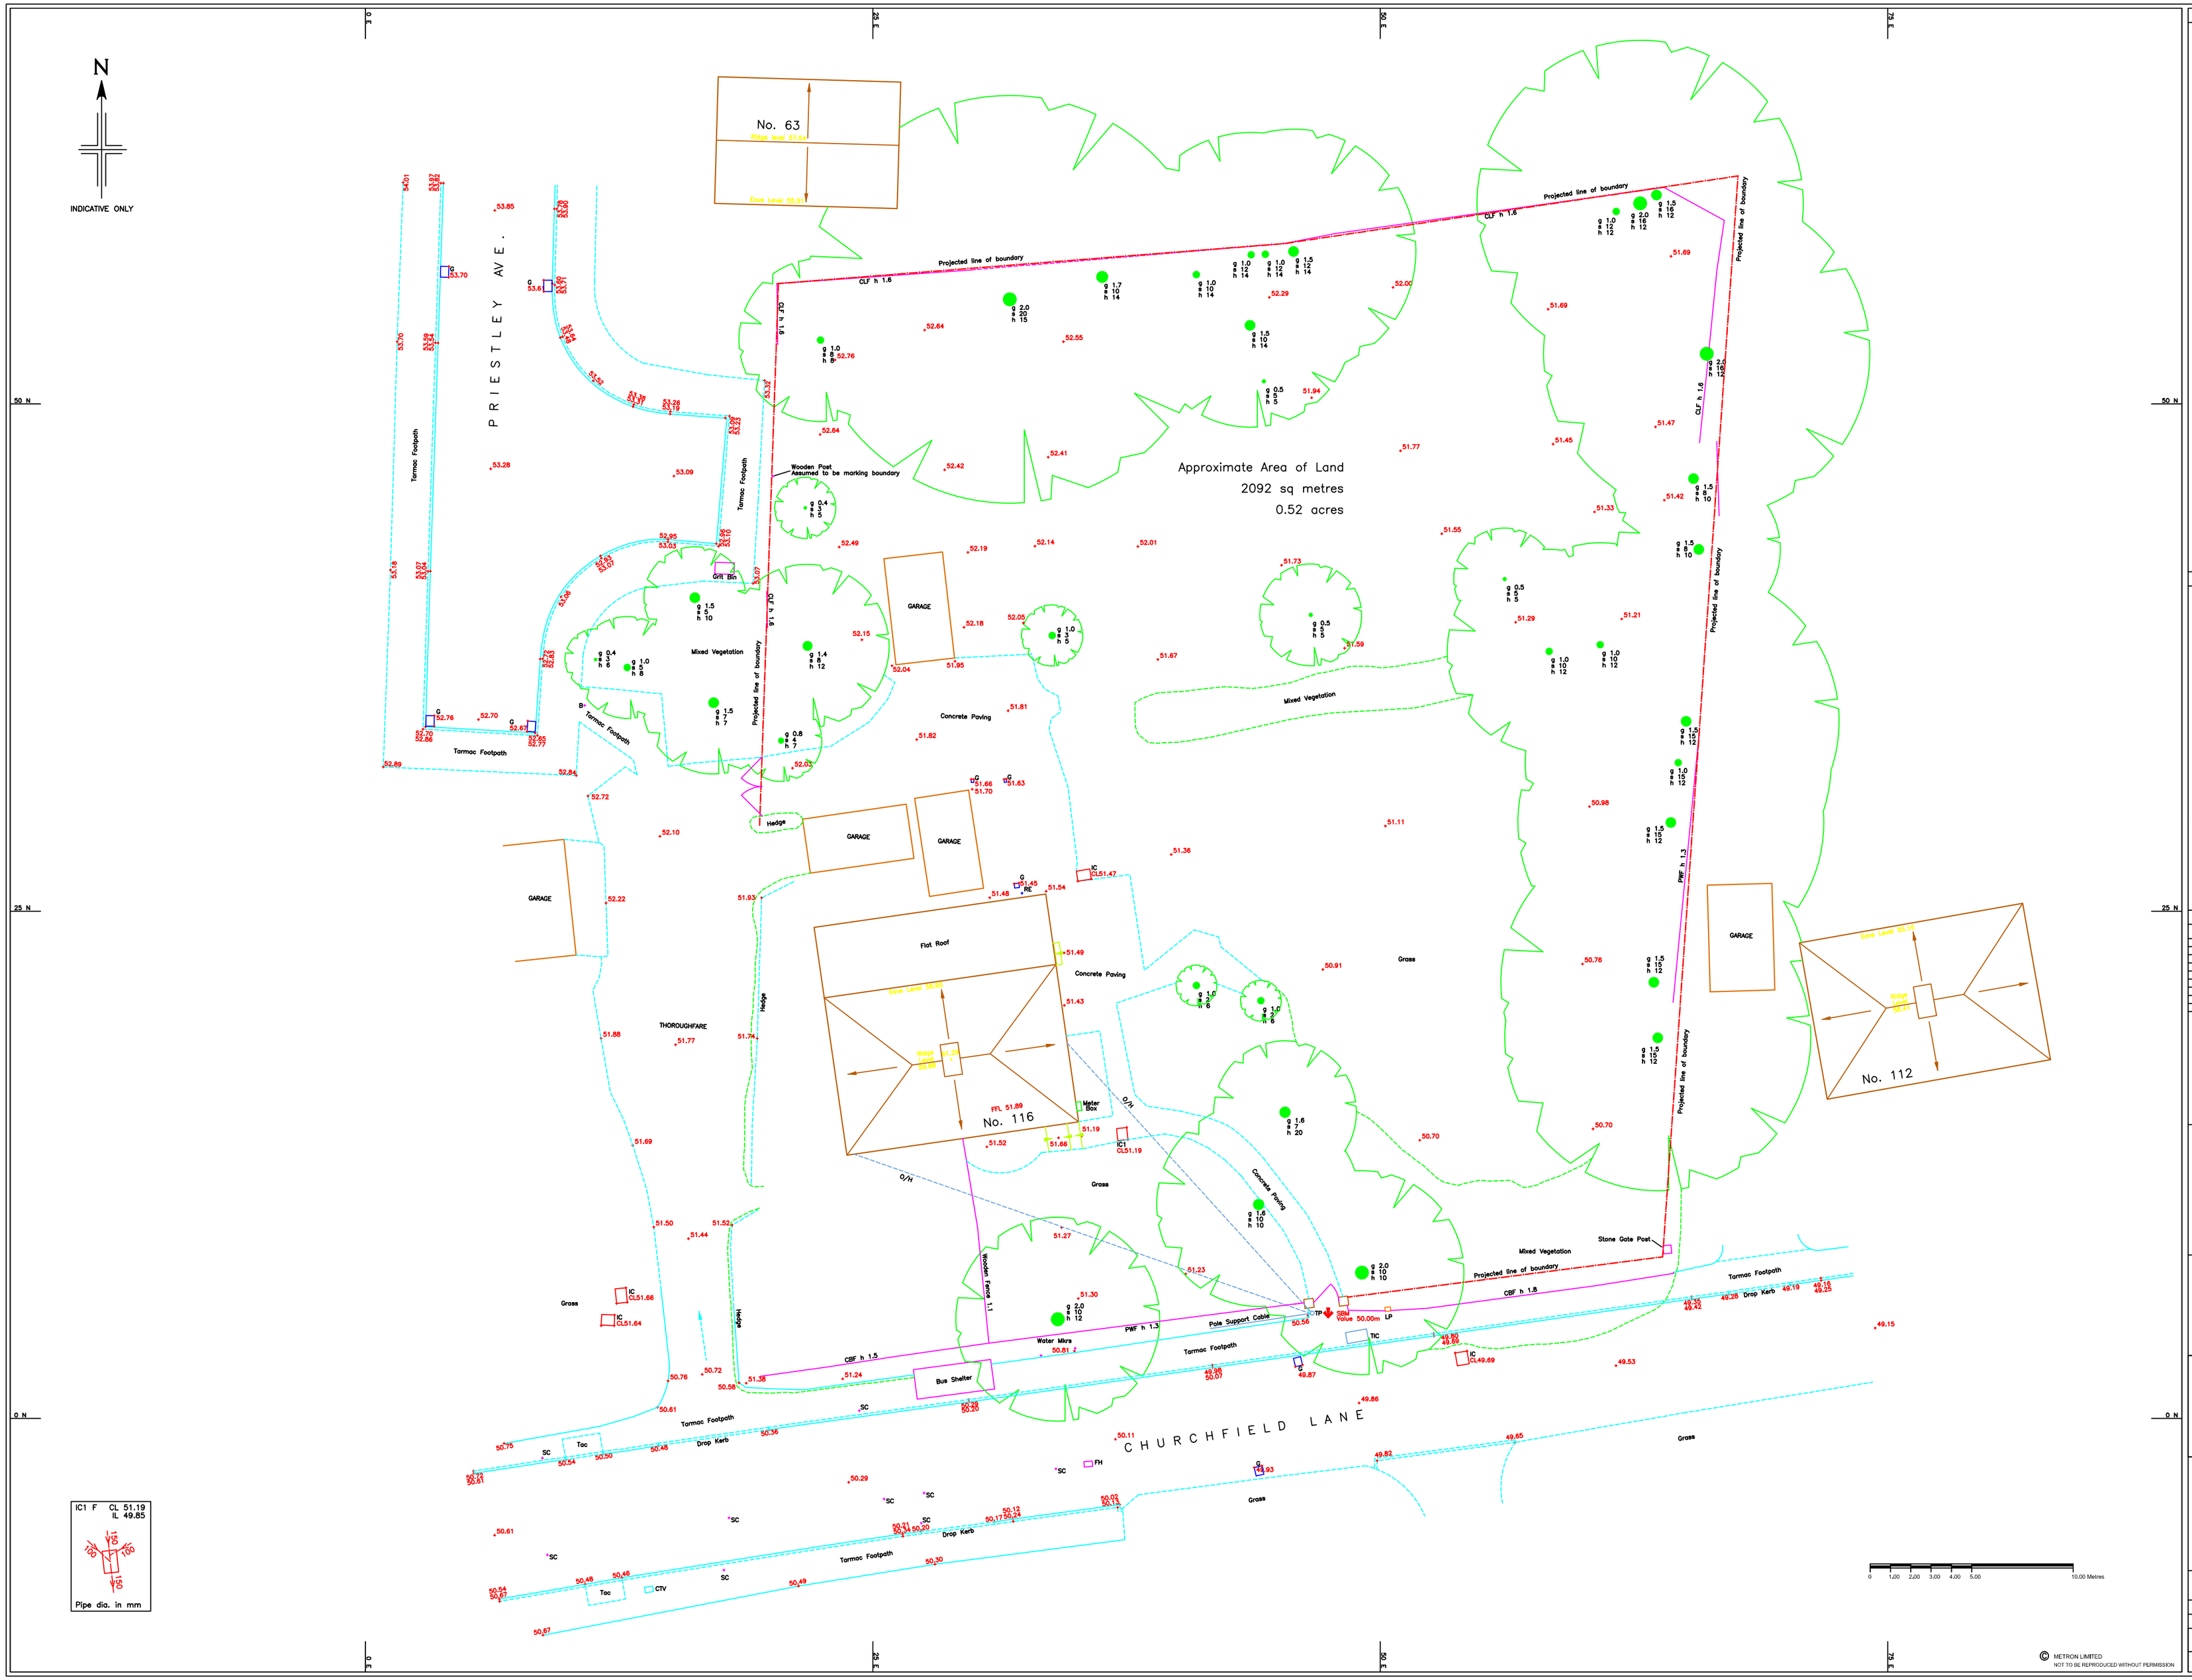

© METRON LIMITED
NOT TO BE REPRODUCED WITHOUT PERMISSION

STANDARD ABBREVIATIONS

LEGEND

- 2.70 FLOOR TO CEILING HEIGHT
- 2.70 FLOOR TO FALSE CEILING HEIGHT
- ALL ARROWS POINT UP UNLESS OTHERWISE STATED OR ON ROOFS
- SLOPING CEILING ARROWS POINT UP
- FLOORBOARD DIRECTION

THE IDENTIFICATION OF SERVICE COVERS HAS BEEN MADE BY A SURFACE INSPECTION ONLY. CRITICAL IDENTIFICATIONS SHOULD BE VERIFIED BY THE LIFTING OF COVERS OR A FULL UTILITIES SURVEY.

DUE TO THE INHERENT INSTABILITY OF PAPER MATERIALS, DRAWINGS PLOTTED ON PAPER MAY BE STRETCHED AND DISTORTED. DIMENSIONS SCALED FROM PAPER PLOTS SHOULD THEREFORE BE TREATED WITH CAUTION.

This drawing has been produced for the purpose of the original commissioning agent. Metron Limited will accept no responsibility for details that are subsequently found to be the consequence of undisclosed facts or that were obscured from view at the time of survey or that have been altered since the survey. All data remains the property of Metron Limited until full payment has been received.

See www.metronsurveys.com for full terms and conditions of contract.

ISSUES & REVISIONS

Issue	Details	By	Date
A	Original Issue	JSH	21/12/13

THIS SURVEY HAS BEEN CARRIED OUT TO AN ACCURACY CONSISTENT WITH A PRESENTATION SCALE OF 1:100. INTERROGATED DIMENSIONS WILL BE WITHIN THE TOLERANCE ASSOCIATED WITH THIS AND SMALLER SCALES ONLY.

ALL LEVELS ARE IN METRES, RELATED TO ARBITRARY DATUM BASED UPON SBM VALUE 50.00m SITUATED AT STATION 55

THE SURVEY GRID SHOWN ON THIS DRAWING USES A LOCAL ORIGIN AND IS ORIENTATED ARBITRARILY.

ALL QUOTED DIMENSIONS ARE IN METRES

DRAWING UNITS ARE METRES

CLIENT

MR & MRS P. HINDLEY

THE PADDOCK
BACK LANE, NORTH DALTON
DRIFFIELD
EAST YORKSHIRE
YO25 9XD

JOB TITLE

116 CHURCHFIELD LANE
KEXBOROUGH

TOPOGRAPHIC SURVEY

SURVEYED AND DRAWN BY

metron
SURVEYORS & SITE ENGINEERS
The Paddock
Back Lane
North Dalton
East Yorkshire
YO25 9XD
Telephone: +44(0)1377 217440
Email: info@metronsurveys.com
Website: www.metronsurveys.com

PRESENTATION SCALE 1:200 @ A2

DATE OF ORIGINAL SURVEY December 2013

JOB No. 2013_048_ML CHECKED MDM

DRAWING No. 2013_048_ML_T-01

ISSUE B