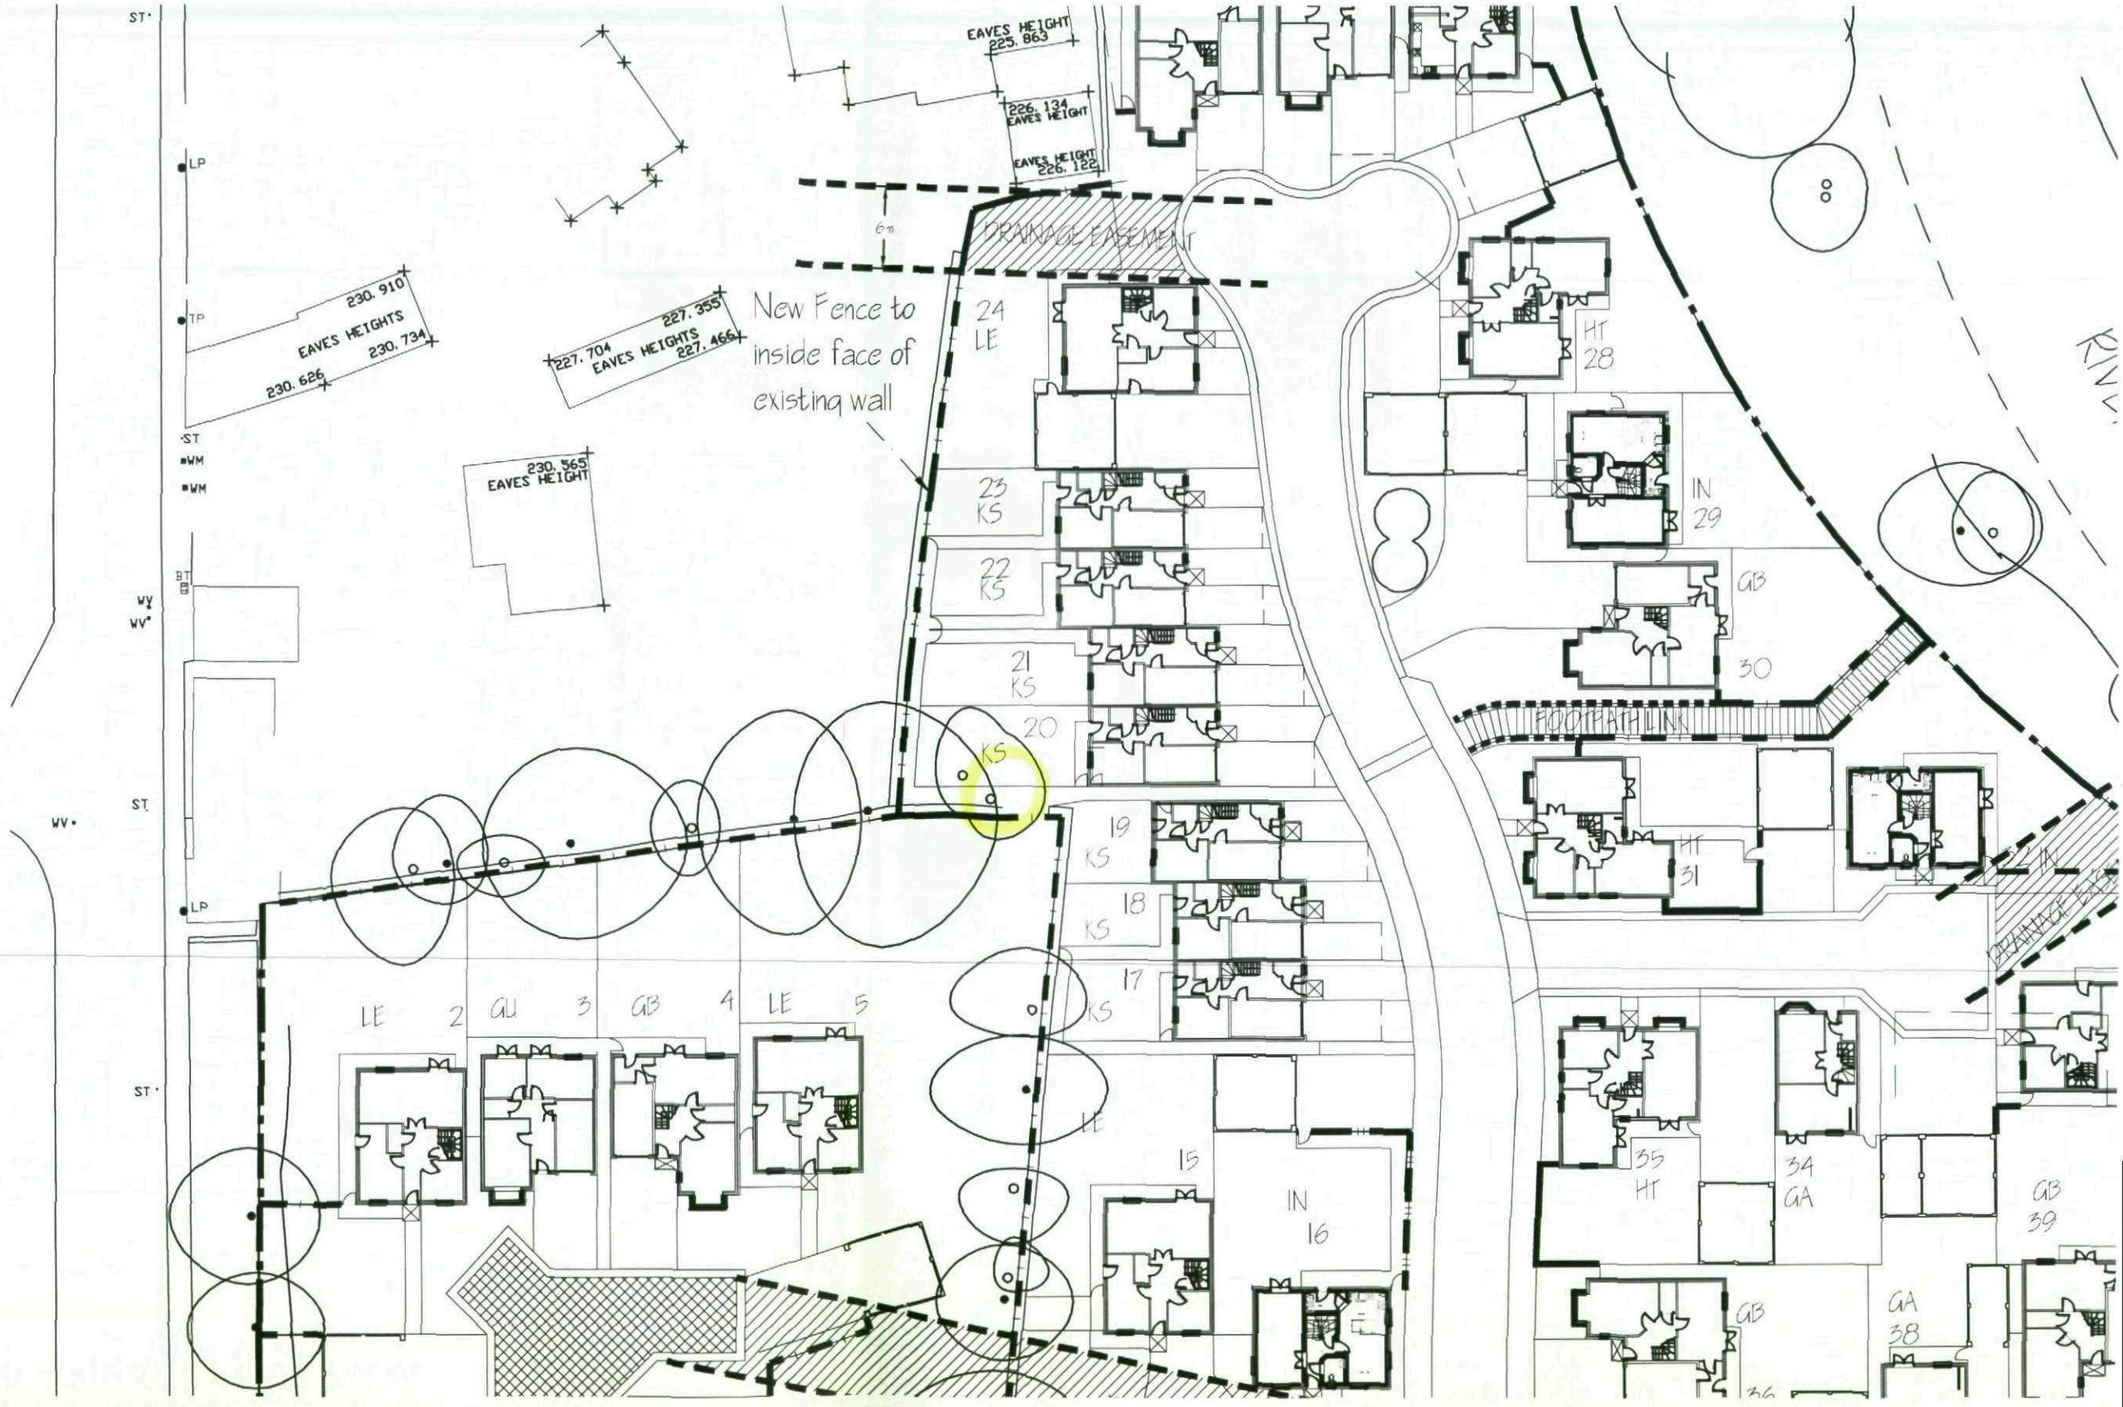


APPROVED LAYOUT.