
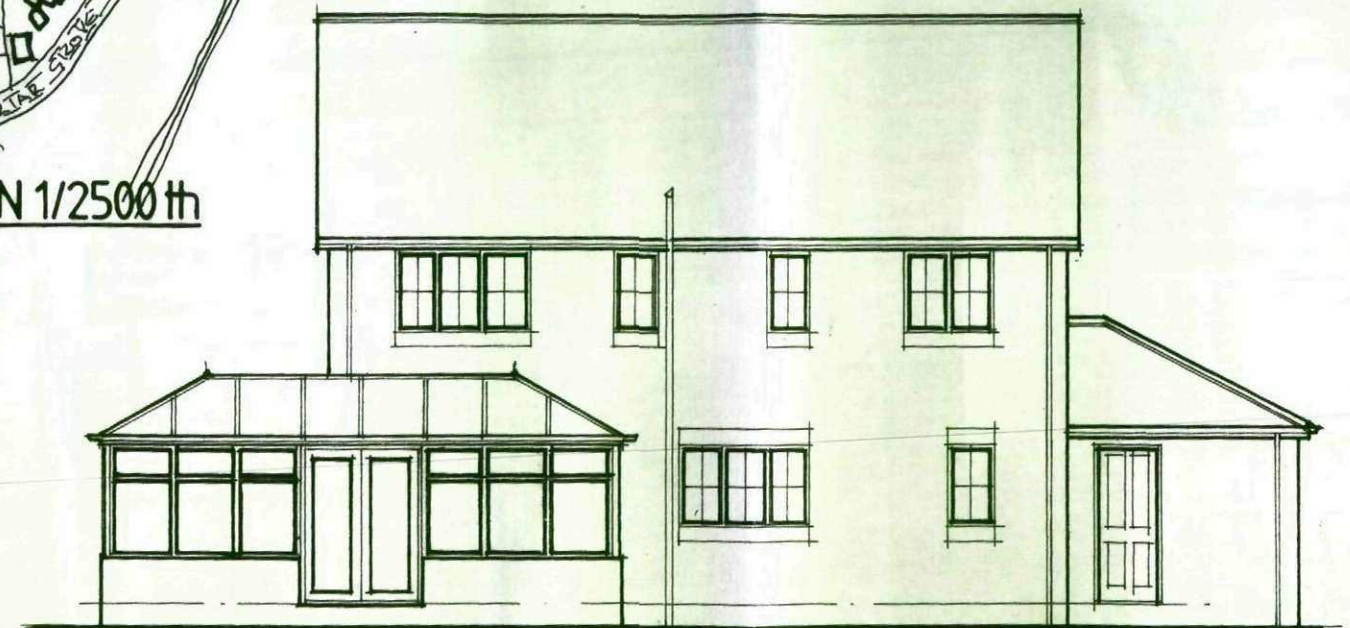
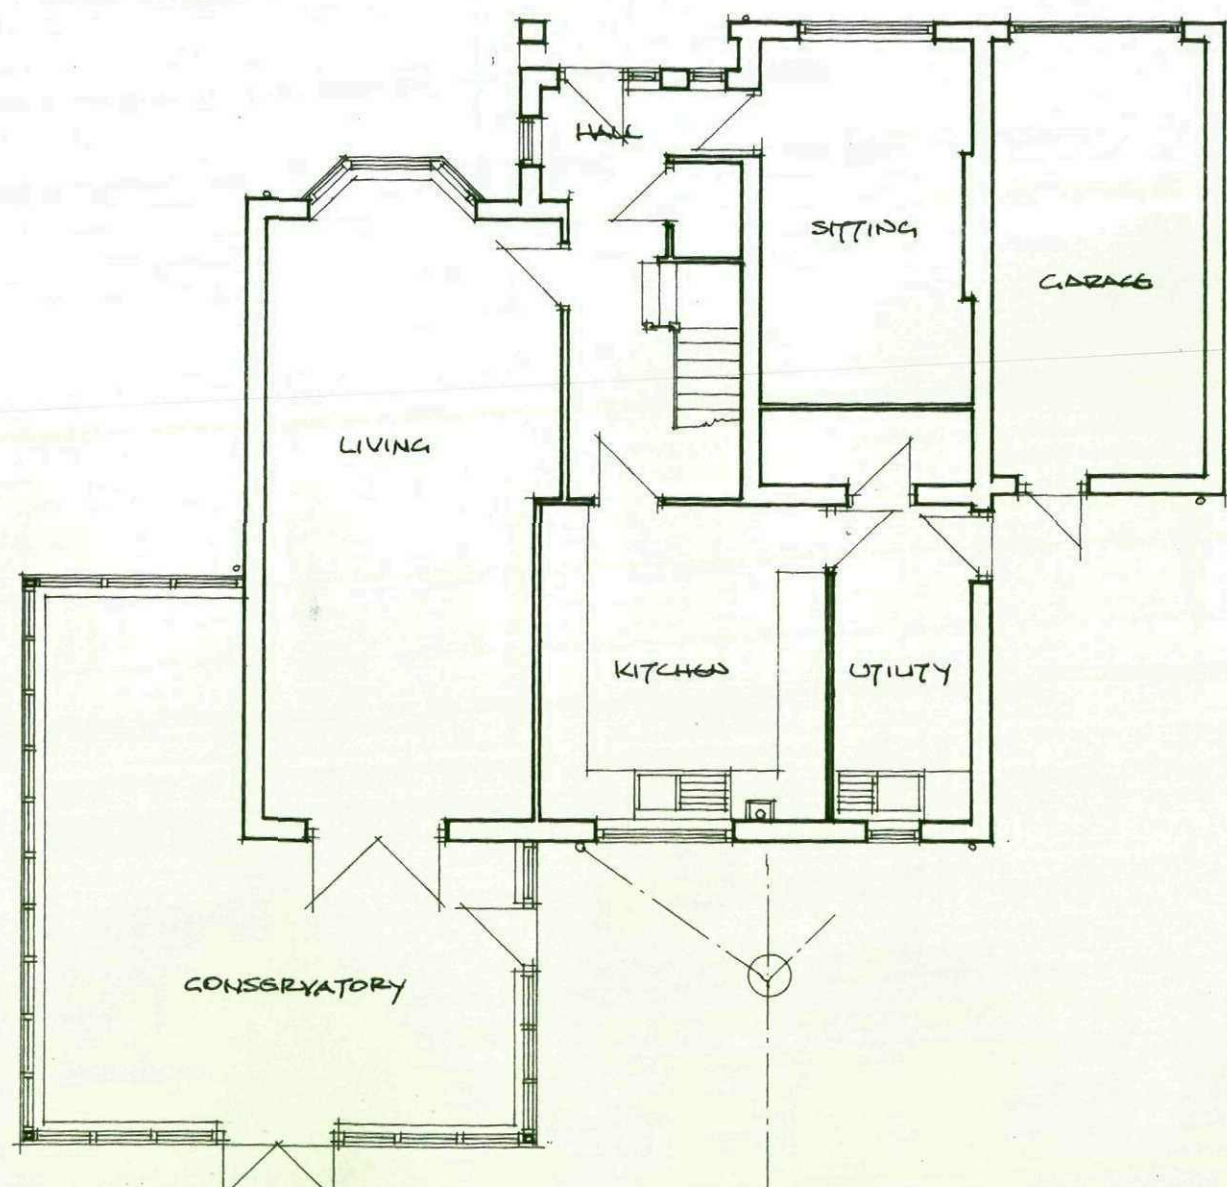
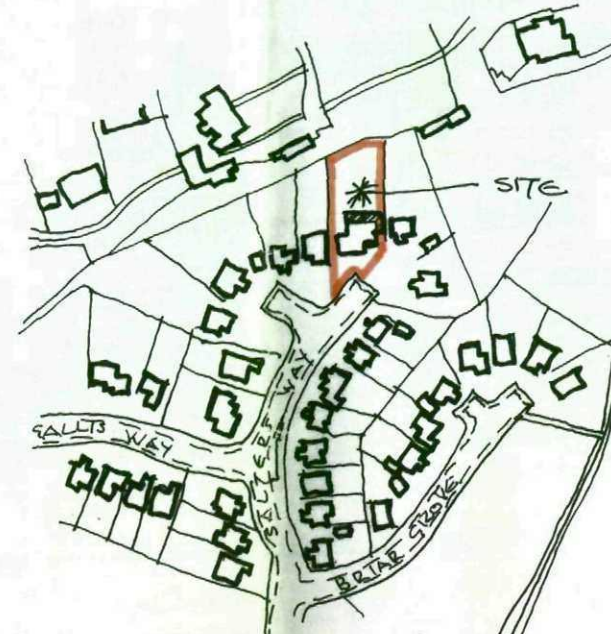
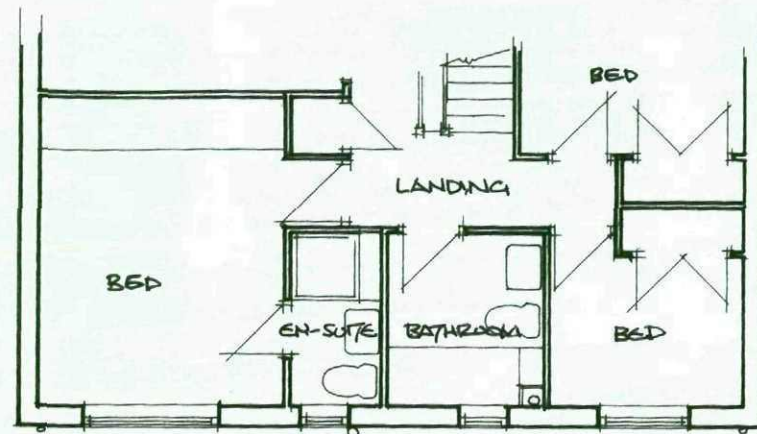



PROPOSED ALTERATIONS & EXTENSIONS TO
23 SALTERS WAY PENISTONE BARNSELEY FOR
MR & MRS. N. PITCHFORTH - TEL. 07899904387

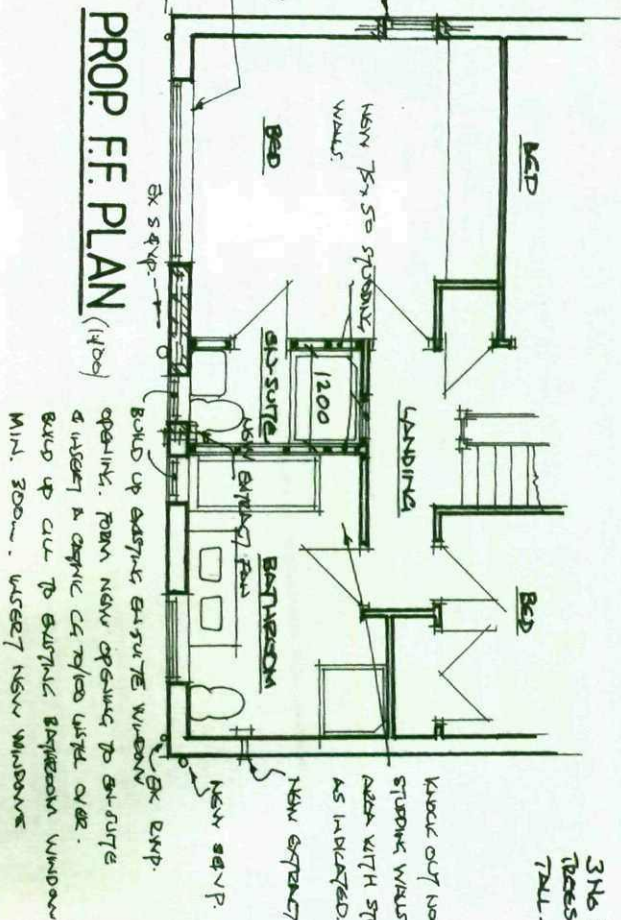





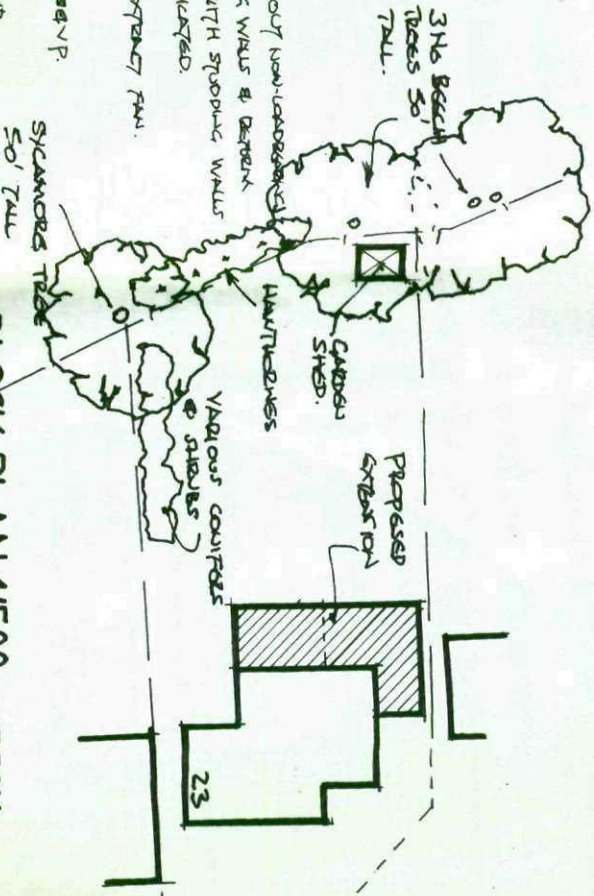


BLOCK PLAN 1500 approx.

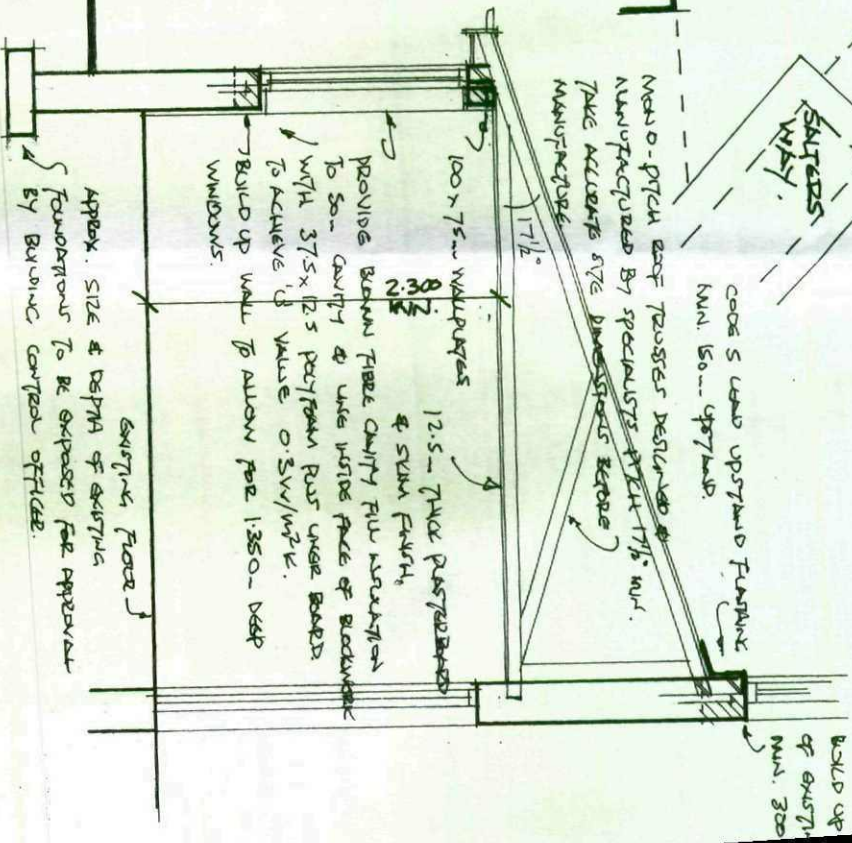


Build up
of existing
min. 300

SECTION B-B (1:50)

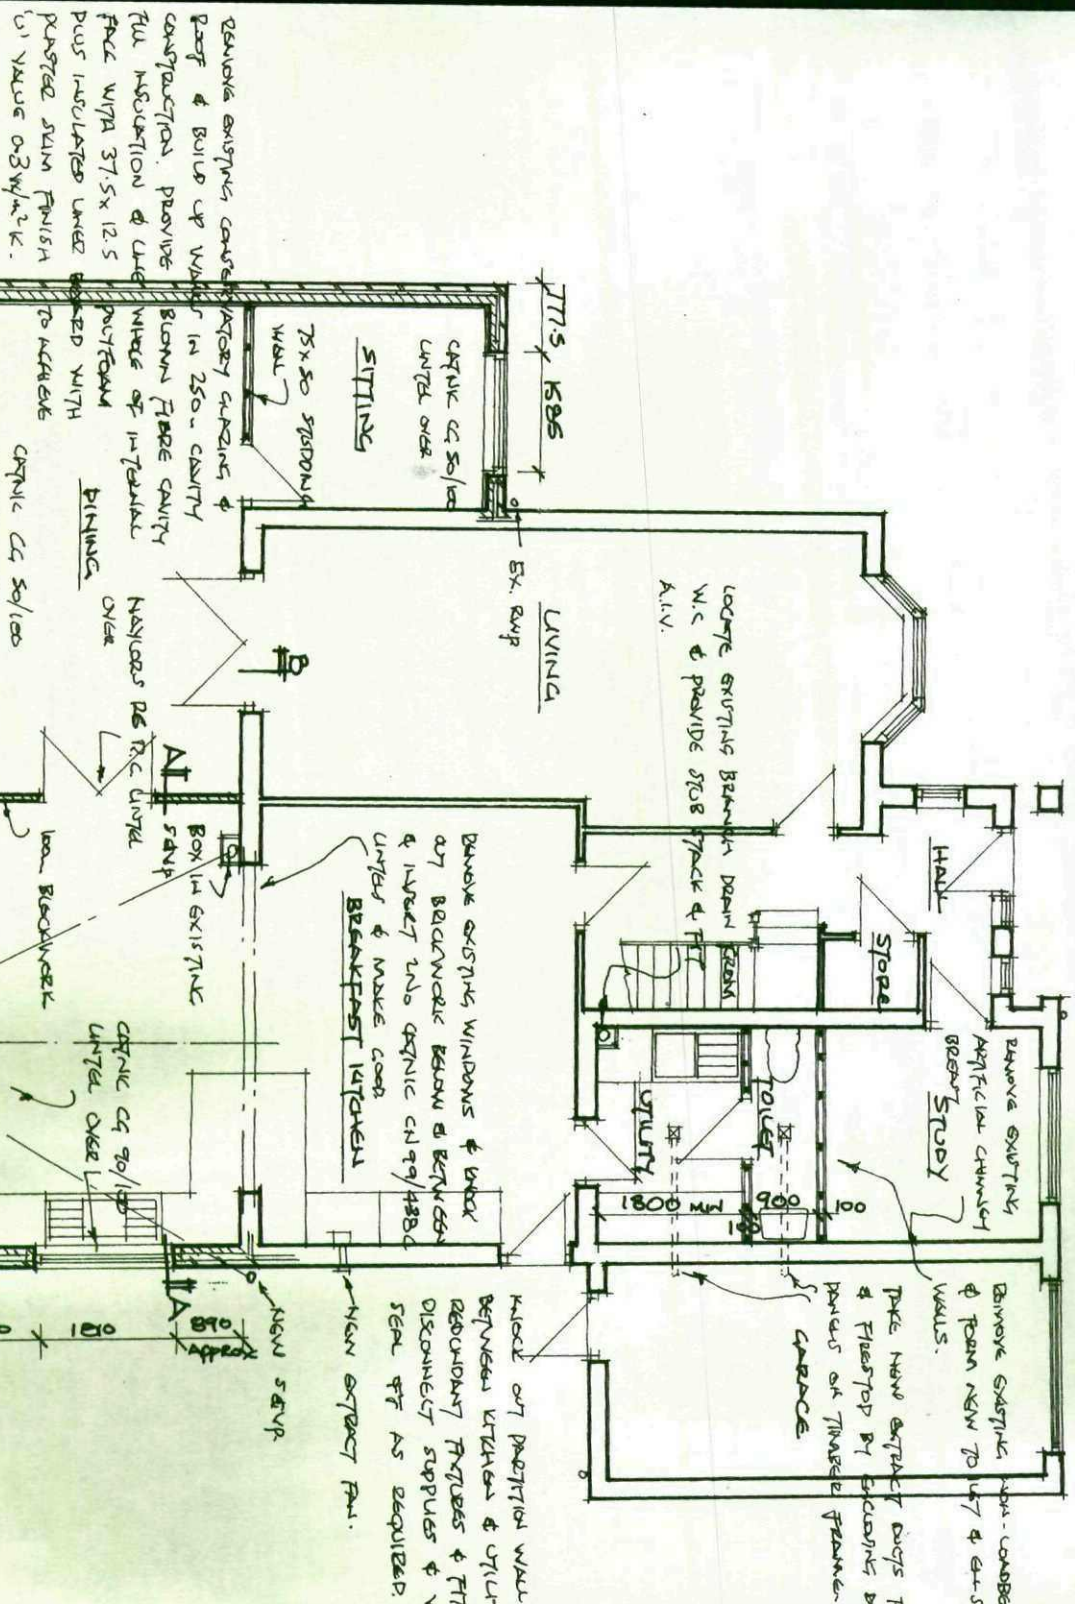


EXISTING FOUNDATION. SIZE & DEPTH OF EXISTING FOUNDATIONS TO BE EXPOSED FOR APPROVAL BY BUILDING CONTROL OFFICER.

SECTION A-A (1:50)

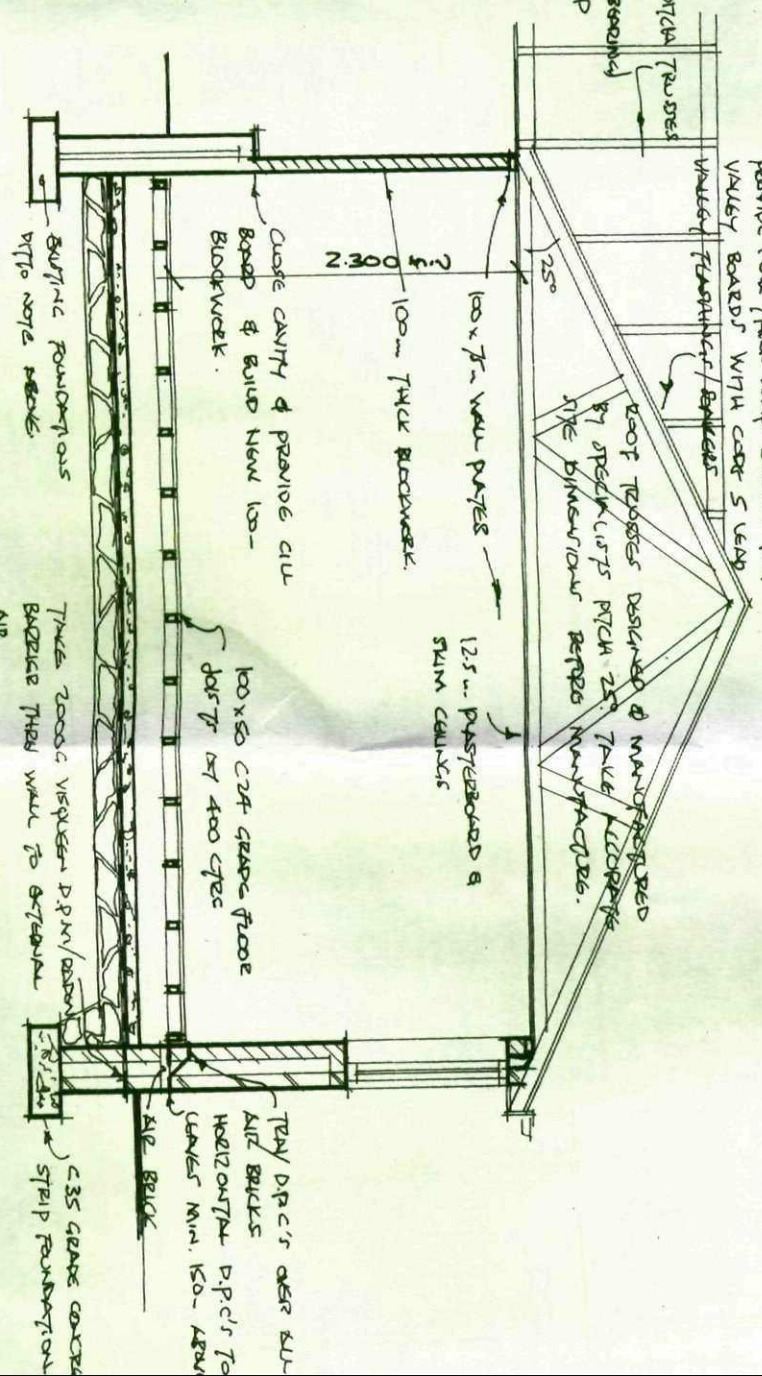


BARRIER THRU WALL TO EXTERIOR
C-35 GRADE CONCRETE
STRIIP FOUNDATION


PROP. G.F. PLAN (1:100)

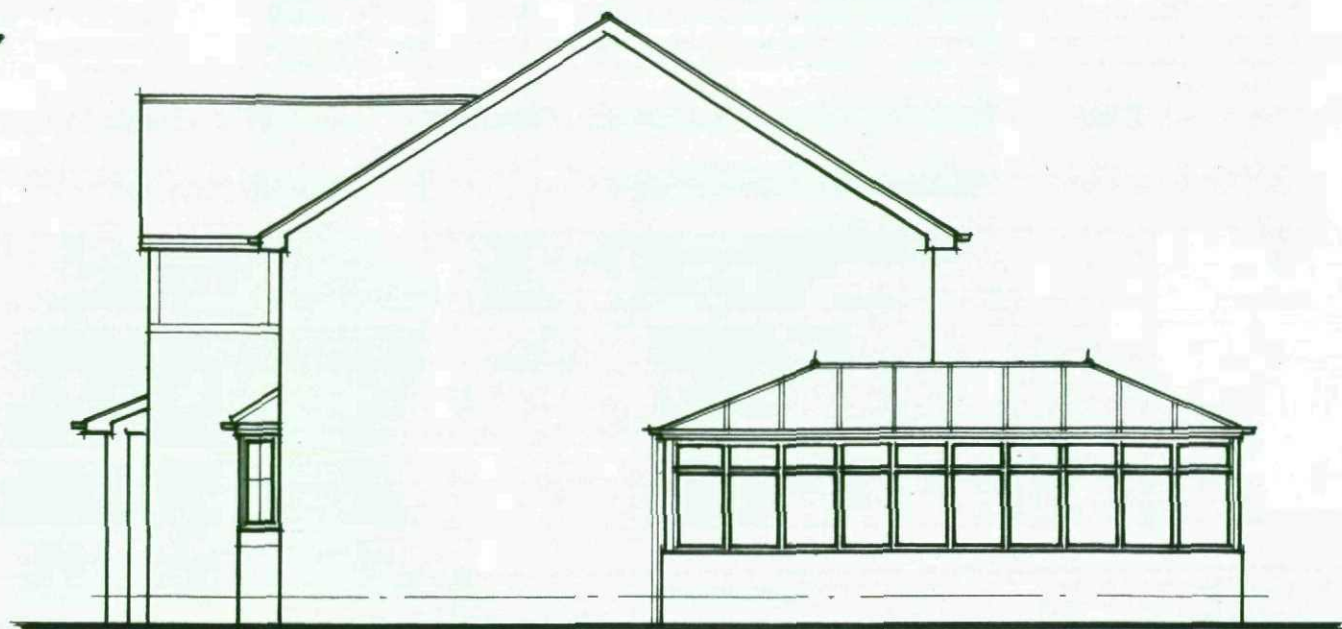


EX. SIDE ELEVATION (1:100)

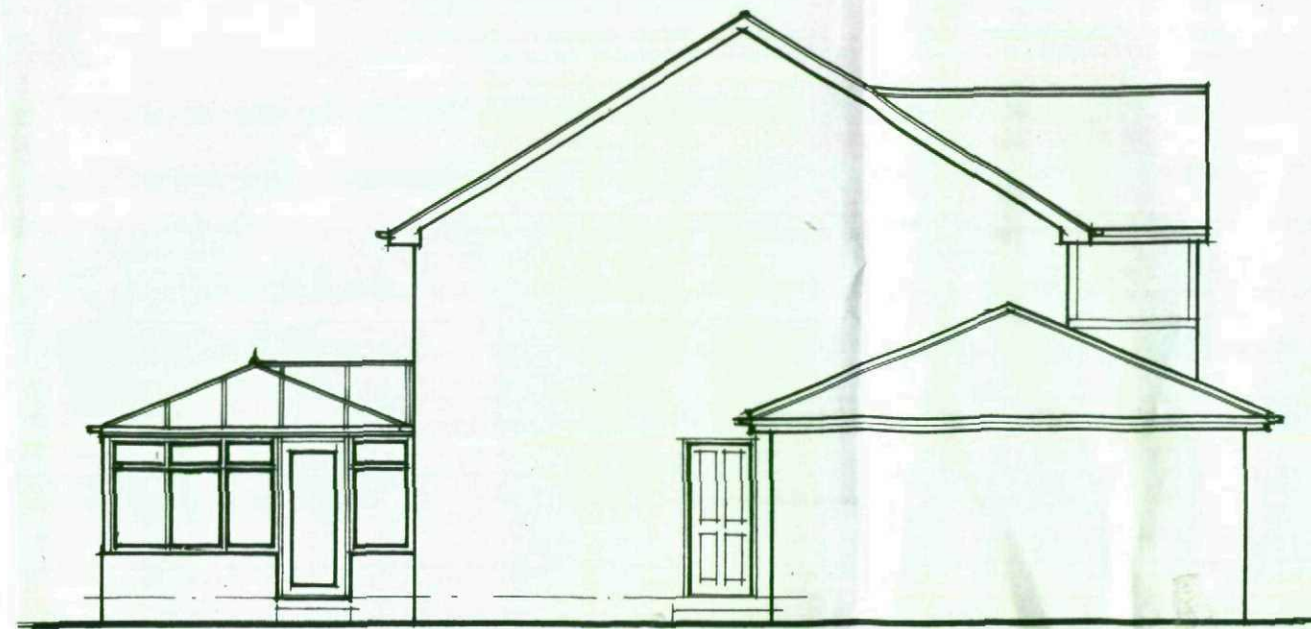


EX. SIDE ELEVATION (1:100)

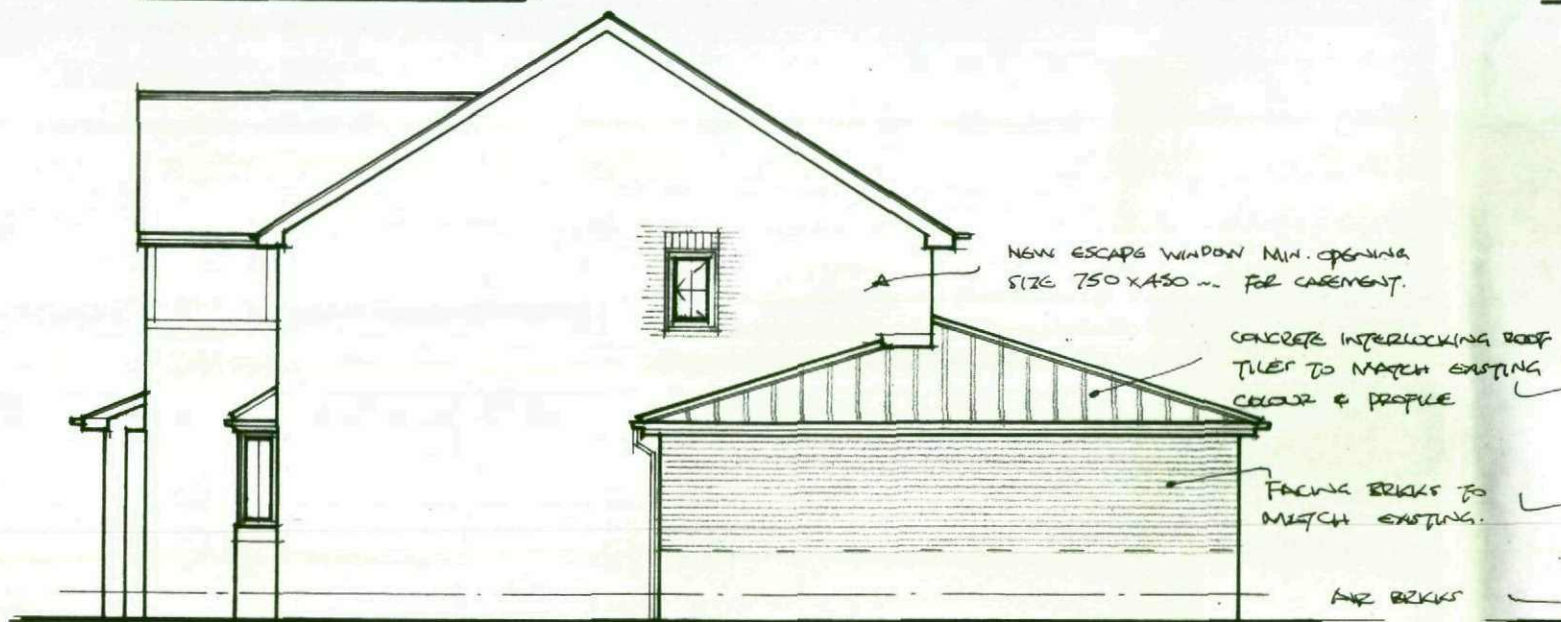

PROP. SIDE ELEVATION (1:100)

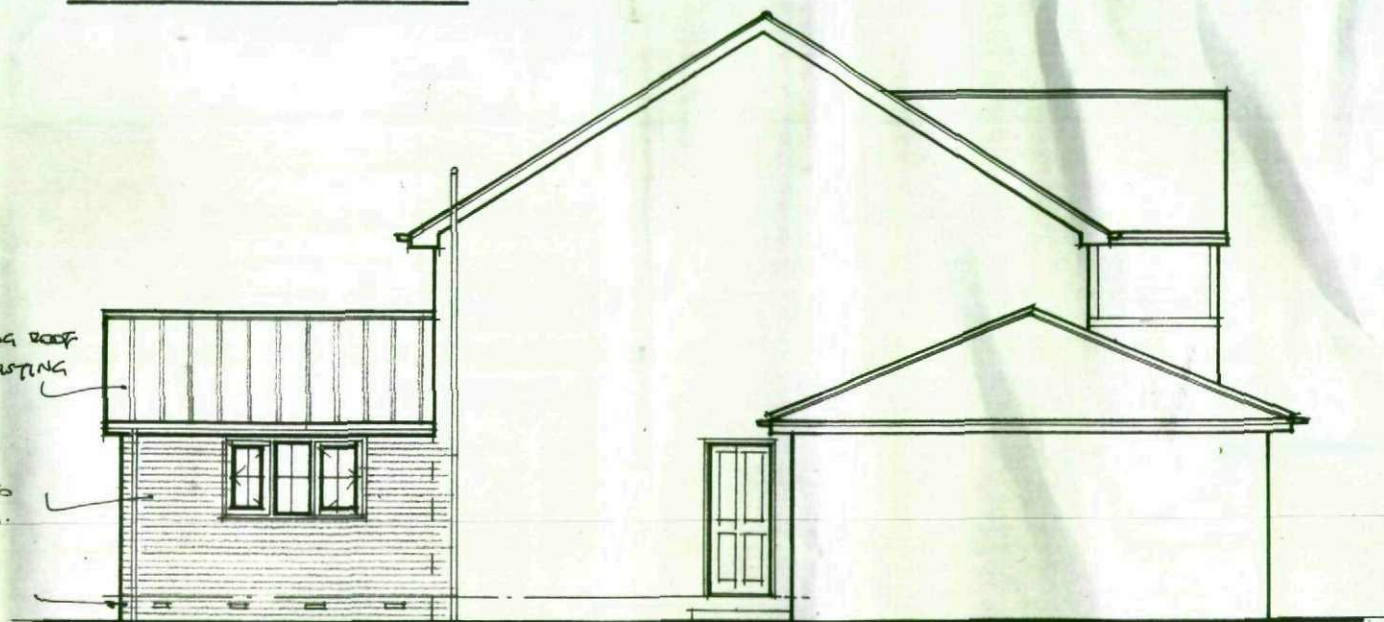

PROP. SIDE ELEVATION (1:100)

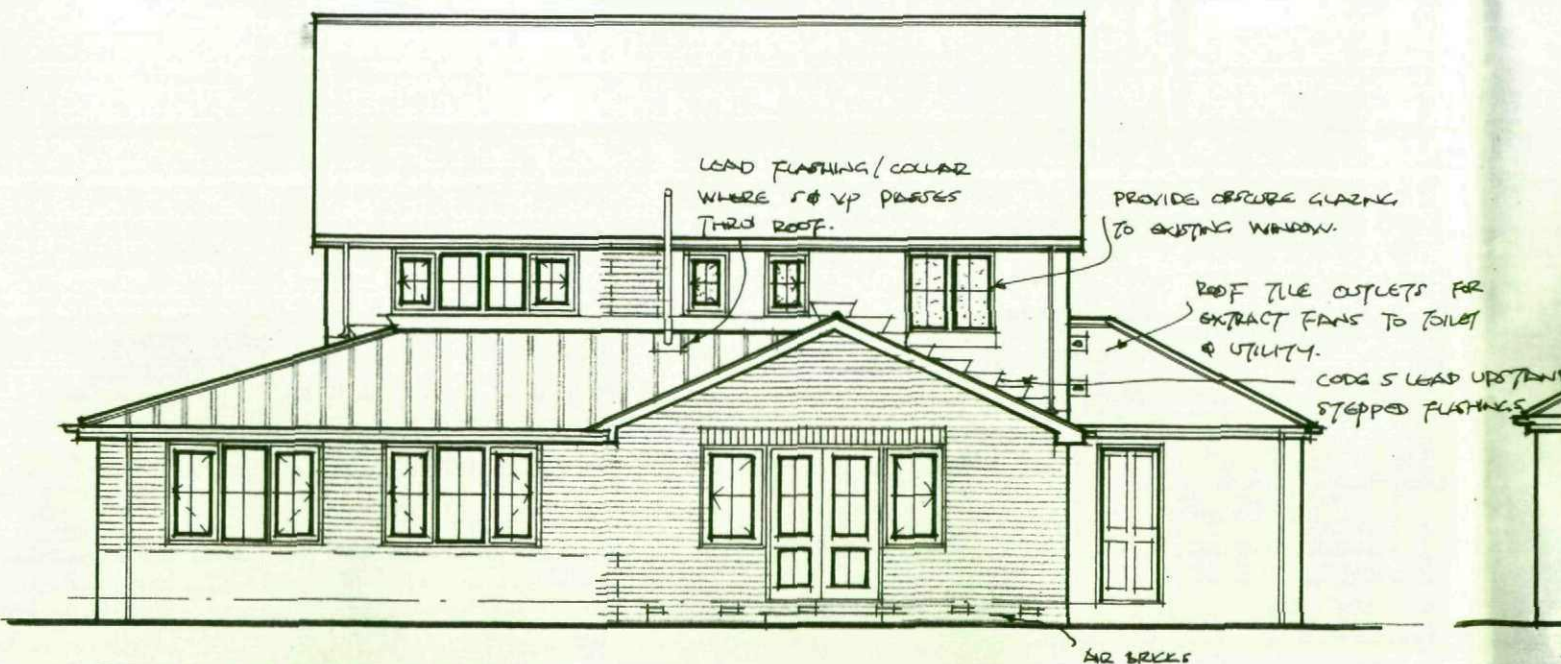

PROP. REAR ELEVATION (1:100)



PROP. FRONT ELEVATION (1:100)