
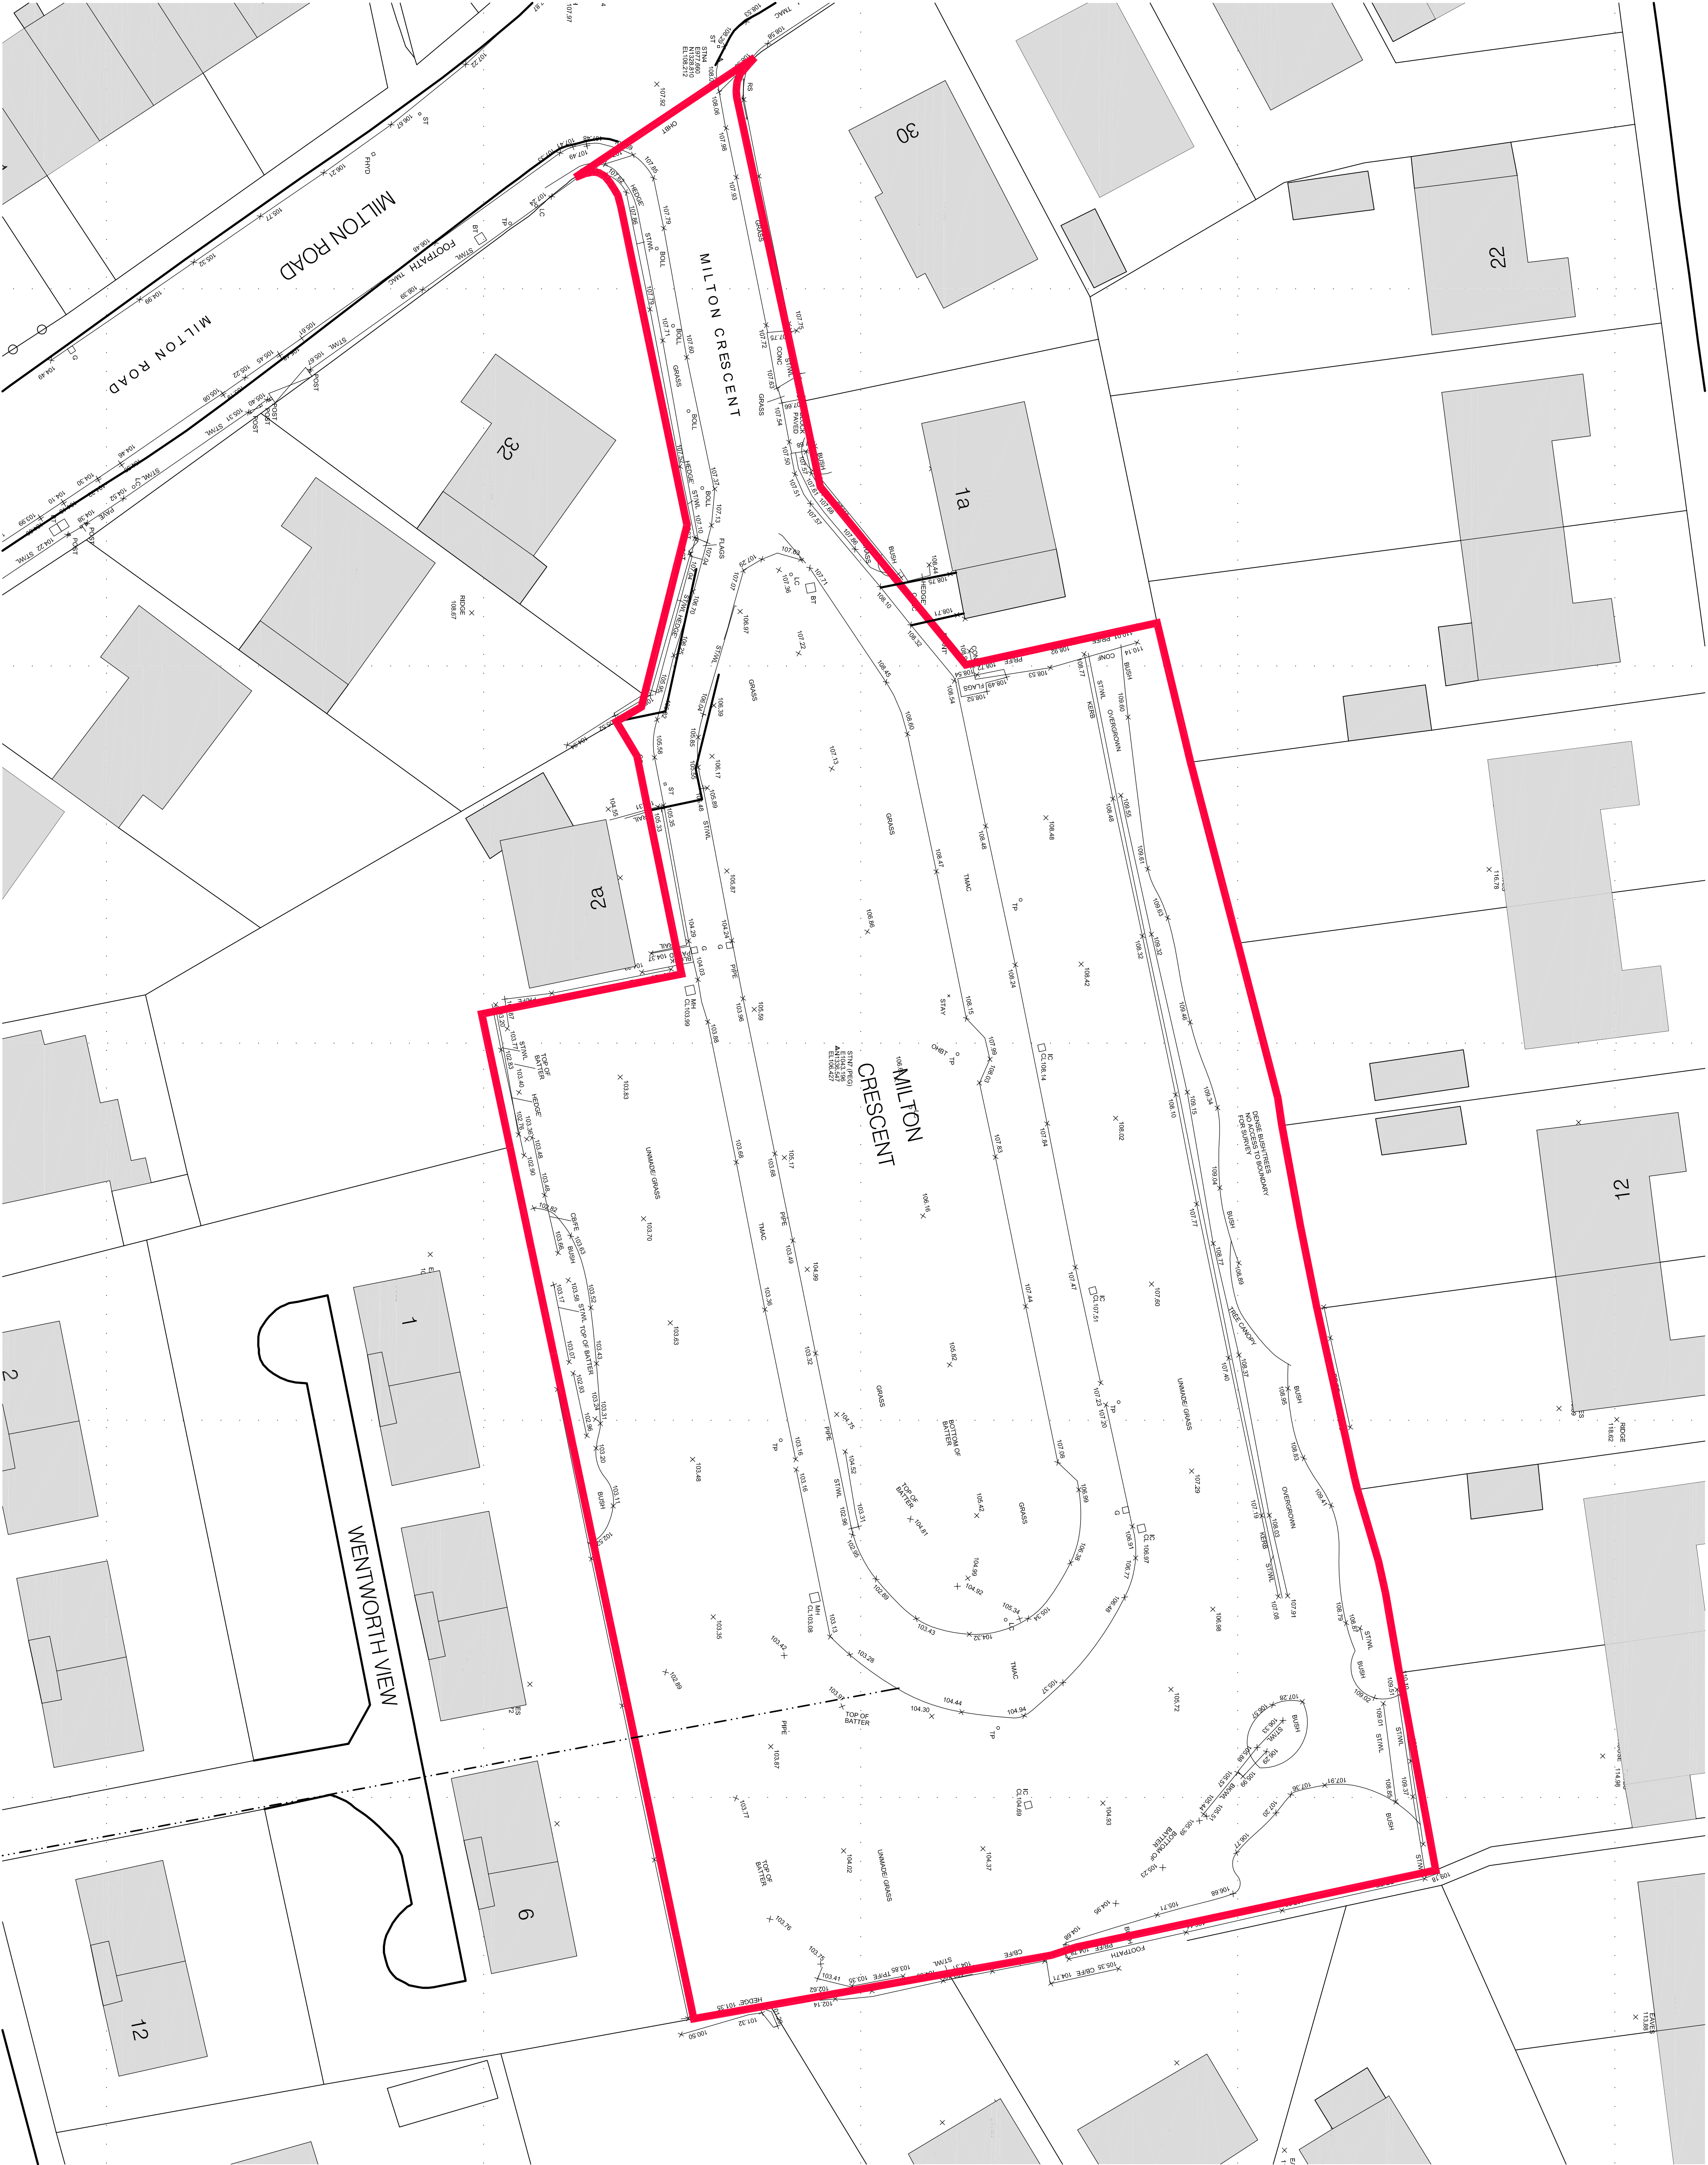


This drawing is copyright and shall not be reproduced nor used for any other purposes without the written permission of the Architect. The drawing must be used in accordance with the conditions of the contract and the Architect's professional responsibility to ensure full compliance with the Building Regulations. It is the contractor's responsibility to check and verify all dimensions on site. Any discrepancies to be reported immediately. IF NOT LABELED ASK. No liability shall be accepted for any errors or omissions in the drawing or of practices or materials shown to be deleterious to health & safety must not be used or specified on this project.

XREFS IN THIS DRAWING

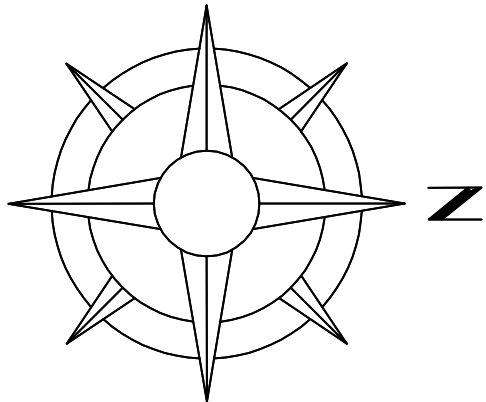

OAKWELL HOMES

No.	Date	Description	Checked By
CLIENT			

PROJECT
DEVELOPMENT OF
LAND AT MILTON
CRESCENT - BARNSELEY

TITLE

EXISTING LEVELS PLAN

DRAWING STATUS
PLANNING APPROVAL

DRAWN	NJT	CHECKED	NJT
SCALE			
1:200 @ A1: N.T.S. @ A3			
DATE			
OCTOBER 2010			



JOB NO.			
DRAWING NUMBER		REV	
08-012		A(90)-05	