


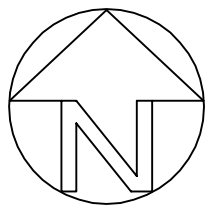

© This drawing should only be used for the purpose for which it is intended, all rights are reserved and it should not be reproduced without written permission. All dimensions should be checked on site and any discrepancies, ambiguities and/or omissions between this drawing and information issued in the accompanying report should be forwarded to this office for clarification before proceeding.



- Key:**
- Tree Number
 - Tree Crown True Shape
 - Trees To Be Removed
Broken Black Ring Surrounding Centre
 - Tree Quality Assessment
Centre Colours As Below
 - Green Centre = High Quality
(Denoted by letter A)
 - Blue Centre = Moderate Quality
(Denoted by letter B)
 - Yellow Centre = Low Quality
(Denoted by letter C)
 - Red Centre = Remove Quality
(Denoted by letter R)
 - Root Protection Area As Shown By The Red Circle Around The Tree
 - Position Of Protective Barrier
(Continuous Blue Line)
 - Special Construction Methodology Required
 - Ground Protection Required



Arboricultural Implication Assessment
Tree Protection Plan (TPP)

Retained Trees Shown On Proposed
Layout With Protective Measures Indicated

The Countryman Public House,
Wombwell,
Barnsley

For

Premier Construction Northern



Unit B10 Durham Dales Centre,
Castle Gardens, Stanhope, Co Durham DL13 2FJ
Tel 0191 3739494 01388 529200 Fax 01388 529200
email info@allabouttrees.co.uk www.allabouttrees.co.uk
Drawn at Durham Office By CS Checked by AW

Scale 1:200 at A1 Date 14.04.10

-Registered Chartered
-Arboricultural Consultants
-Planning & Development
-Urban Forestry
-Tree Safety & Management

Drawing no
TPP-C