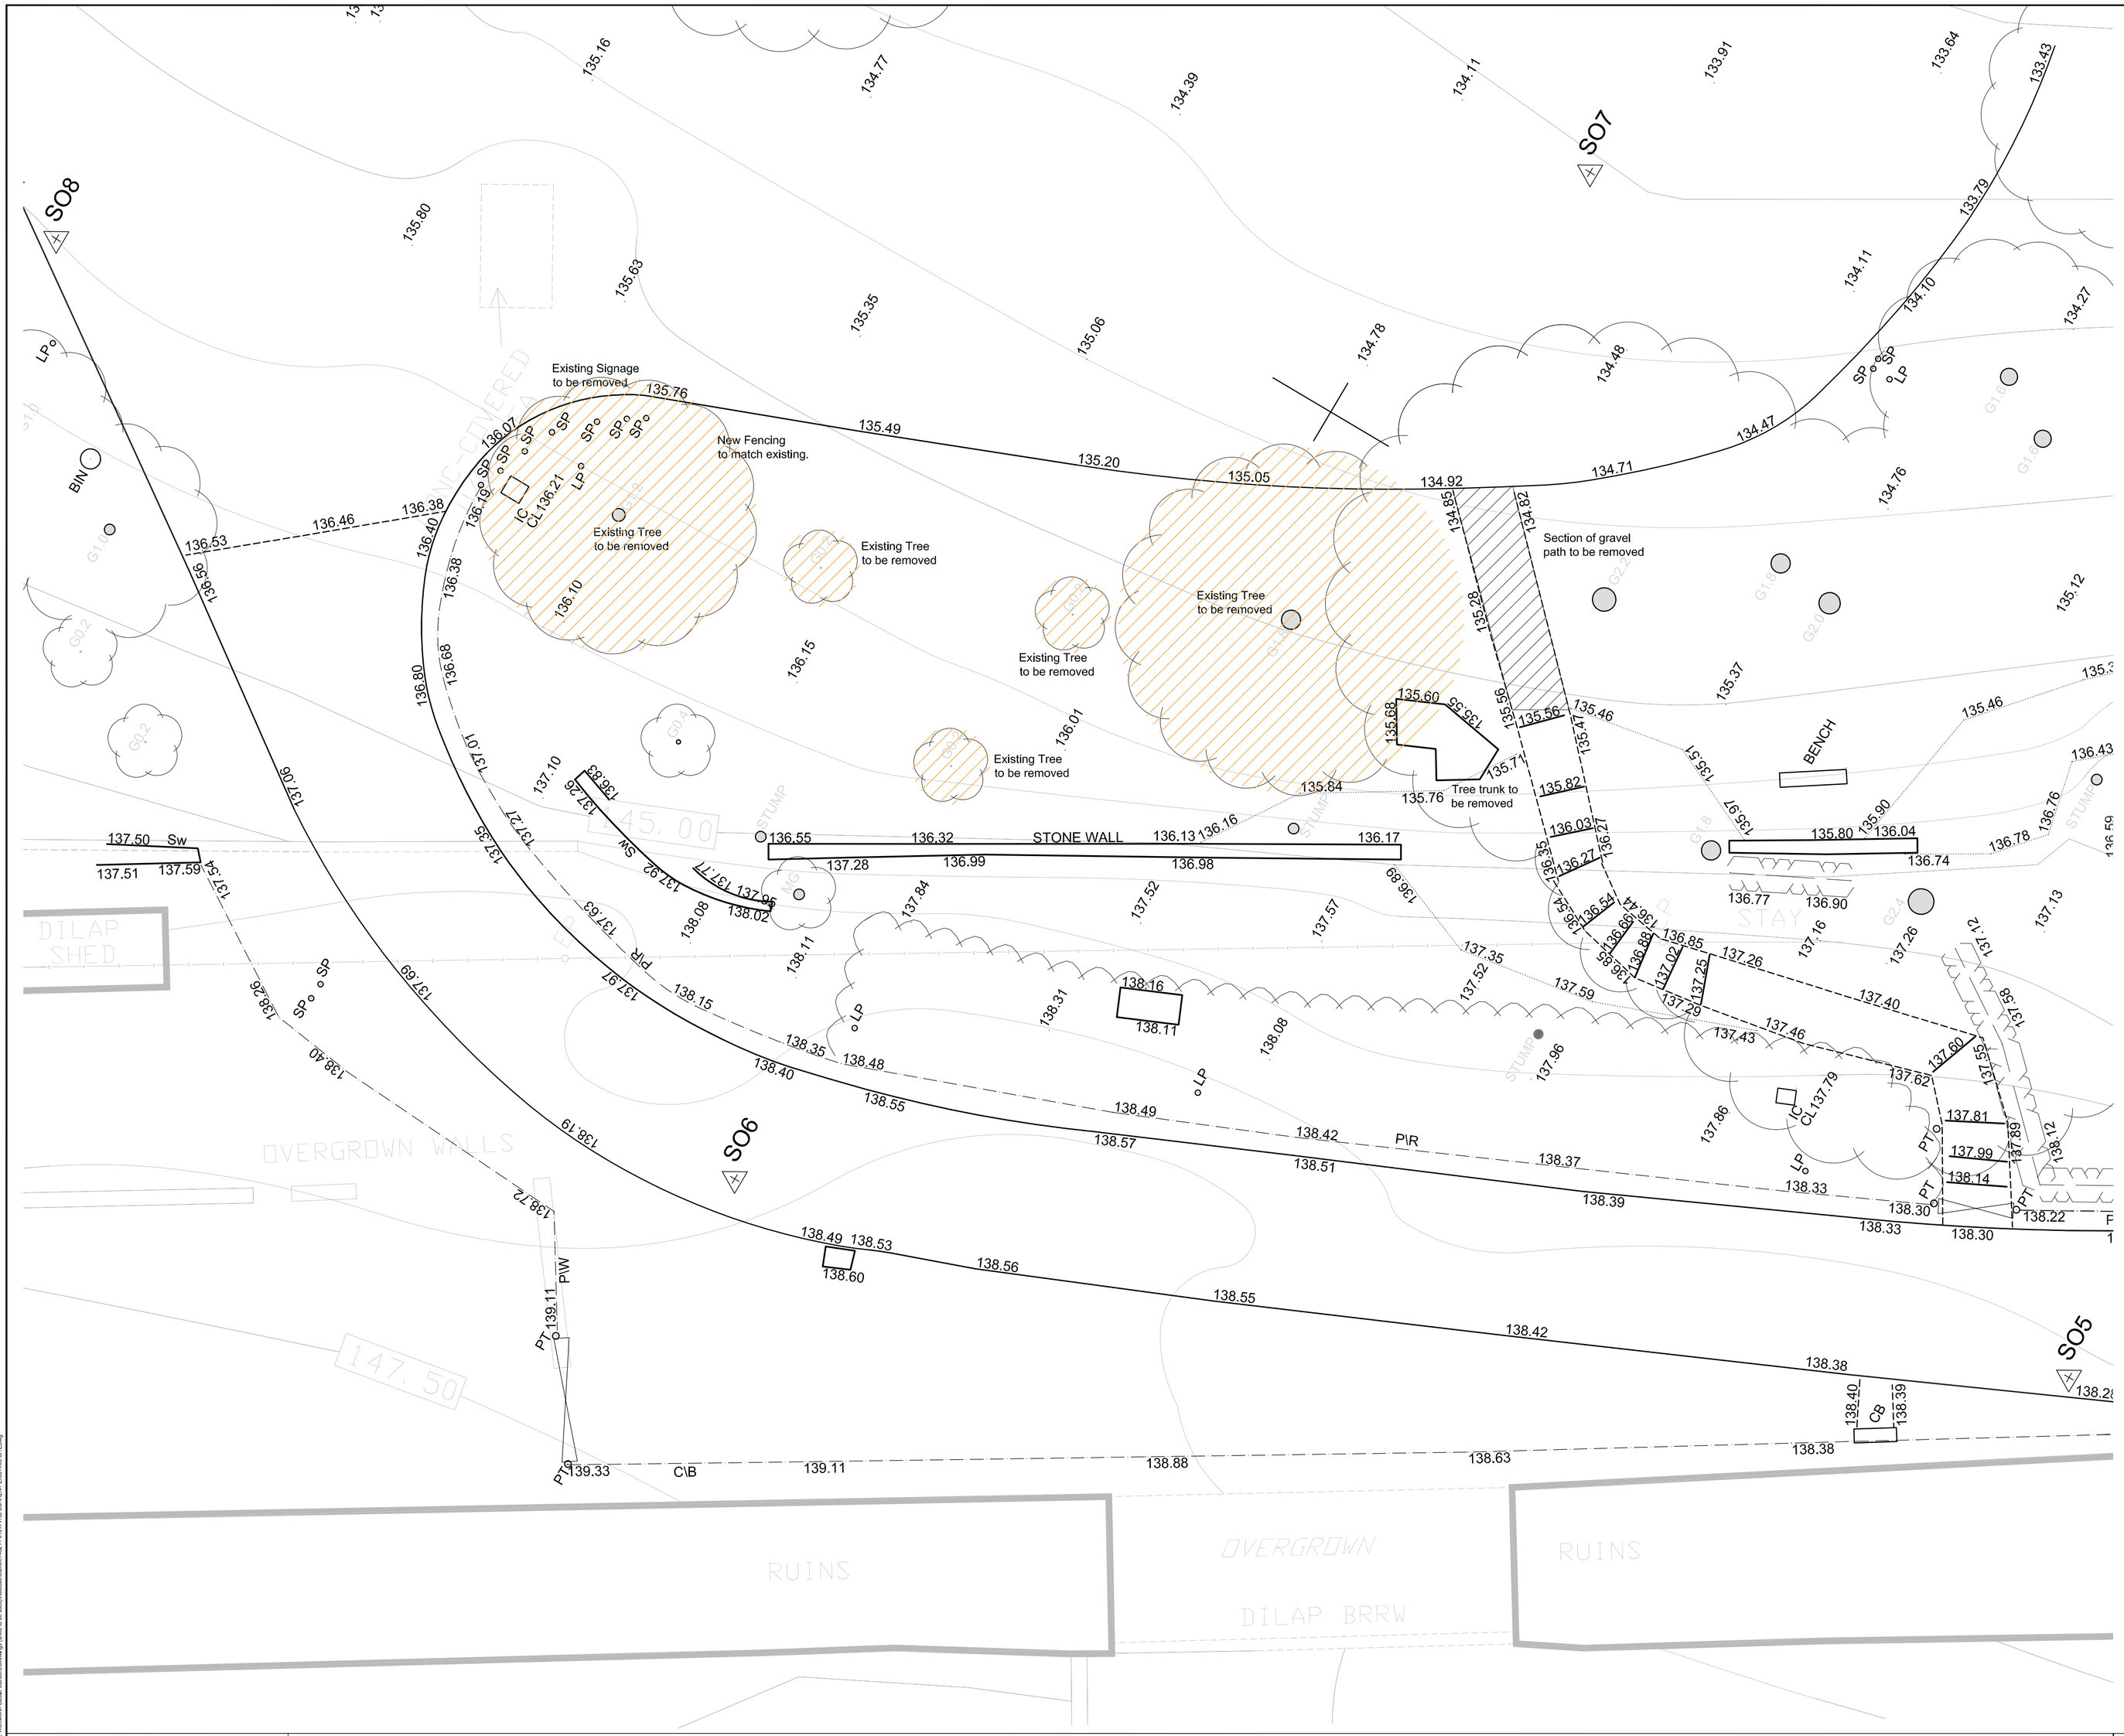


**GENERAL NOTE**
DO NOT SCALE FROM THIS DRAWING

# KEY Landscape Works

Existing Trees to be removed.

Existing footpath to be removed.

| REVISIONS | | | | |
|---|---|---|---|---|
| Rev. | Description | Date | By | Chk'd |
| A | Key Added.<br>PLANNING APPLICATION SUBMISSION | 18.12.18 | RG | RR |

NORTH

0 2m 4m 6m 8m 10m
1:100

Cass associates
architecture masterplanning planning landscape conservation
Studio 204B The Tea Factory
82 Wood Street
Liverpool L1 4DQ
T - +44 (0)151 707 0110
E - all@cassassociates.co.uk
W-www.cassassociates.co.uk

client
THE NATIONAL TRUST
project
WENTWORTH CASTLE GARDENS.

purpose **PLANNING**

drawing title
Existing Site Plan
GENERAL ARRANGEMENT

scale @ A1 1:500
date 17.12.18
drn RG chk'd RR

1452-P010
A

Original paper size (A1) 841x 594mm

© This drawing is the property of Cass Associates and the information can only be reproduced with their prior permission