


SITE COMPOUND AREA
= ~~AREA~~

Kings Road Site Compound, S73 0JF, Portakabin Location & Size

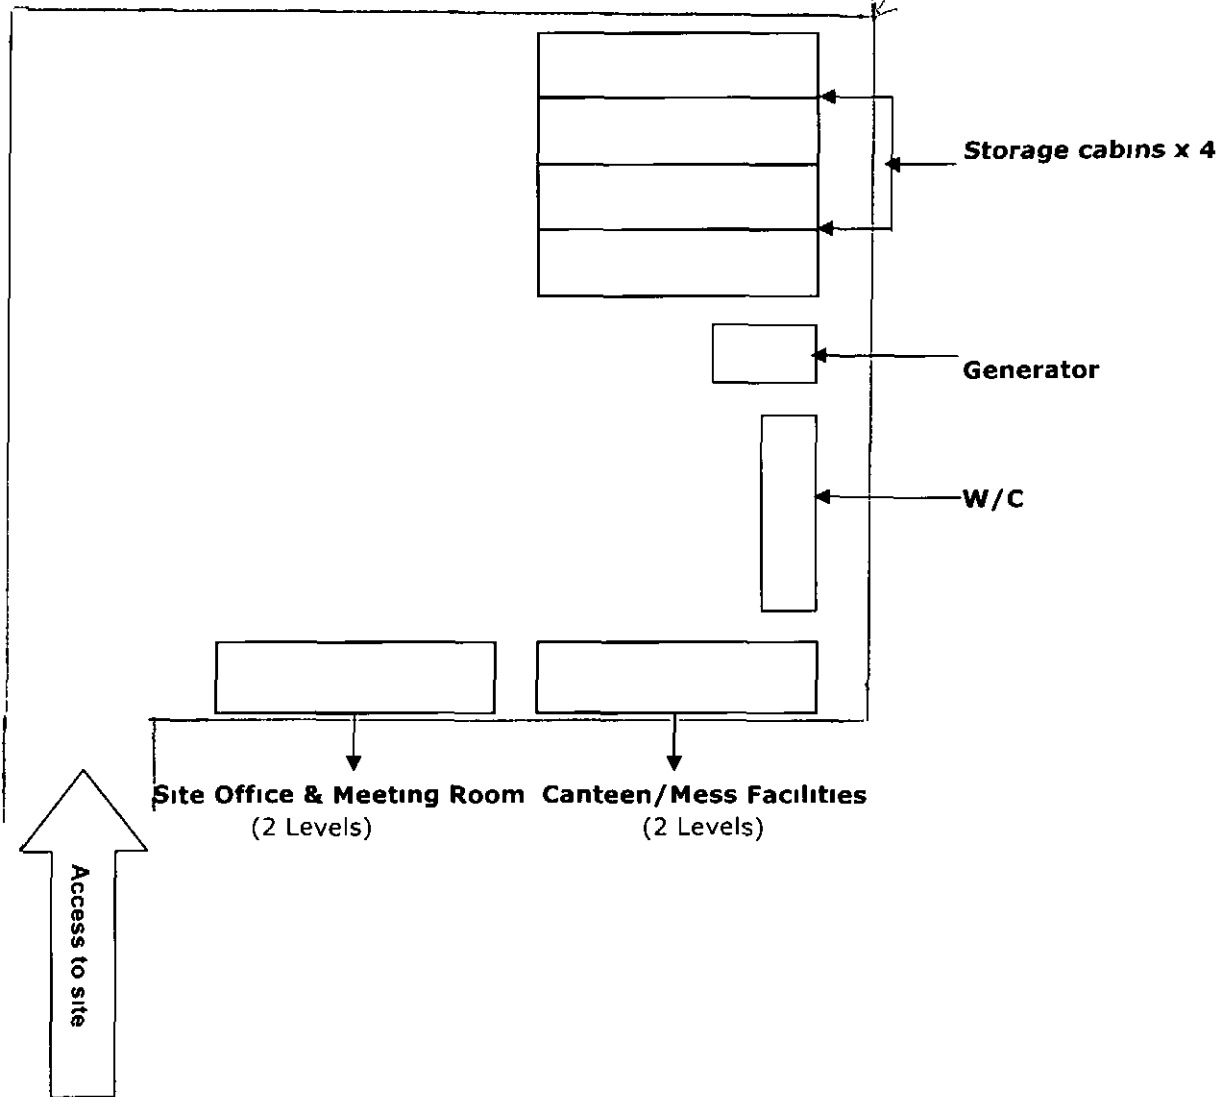

Portakabin	Size(m)
Storage Cabin	7 308 x 2 743
Generator	2 609 x 1 865
W/C	3 655 x 2 690
Canteen/Mess Facilities	7 308 x 2 743
Site Office & Meeting Room	7 308 x 2 743