YW REF: H-3-264-041

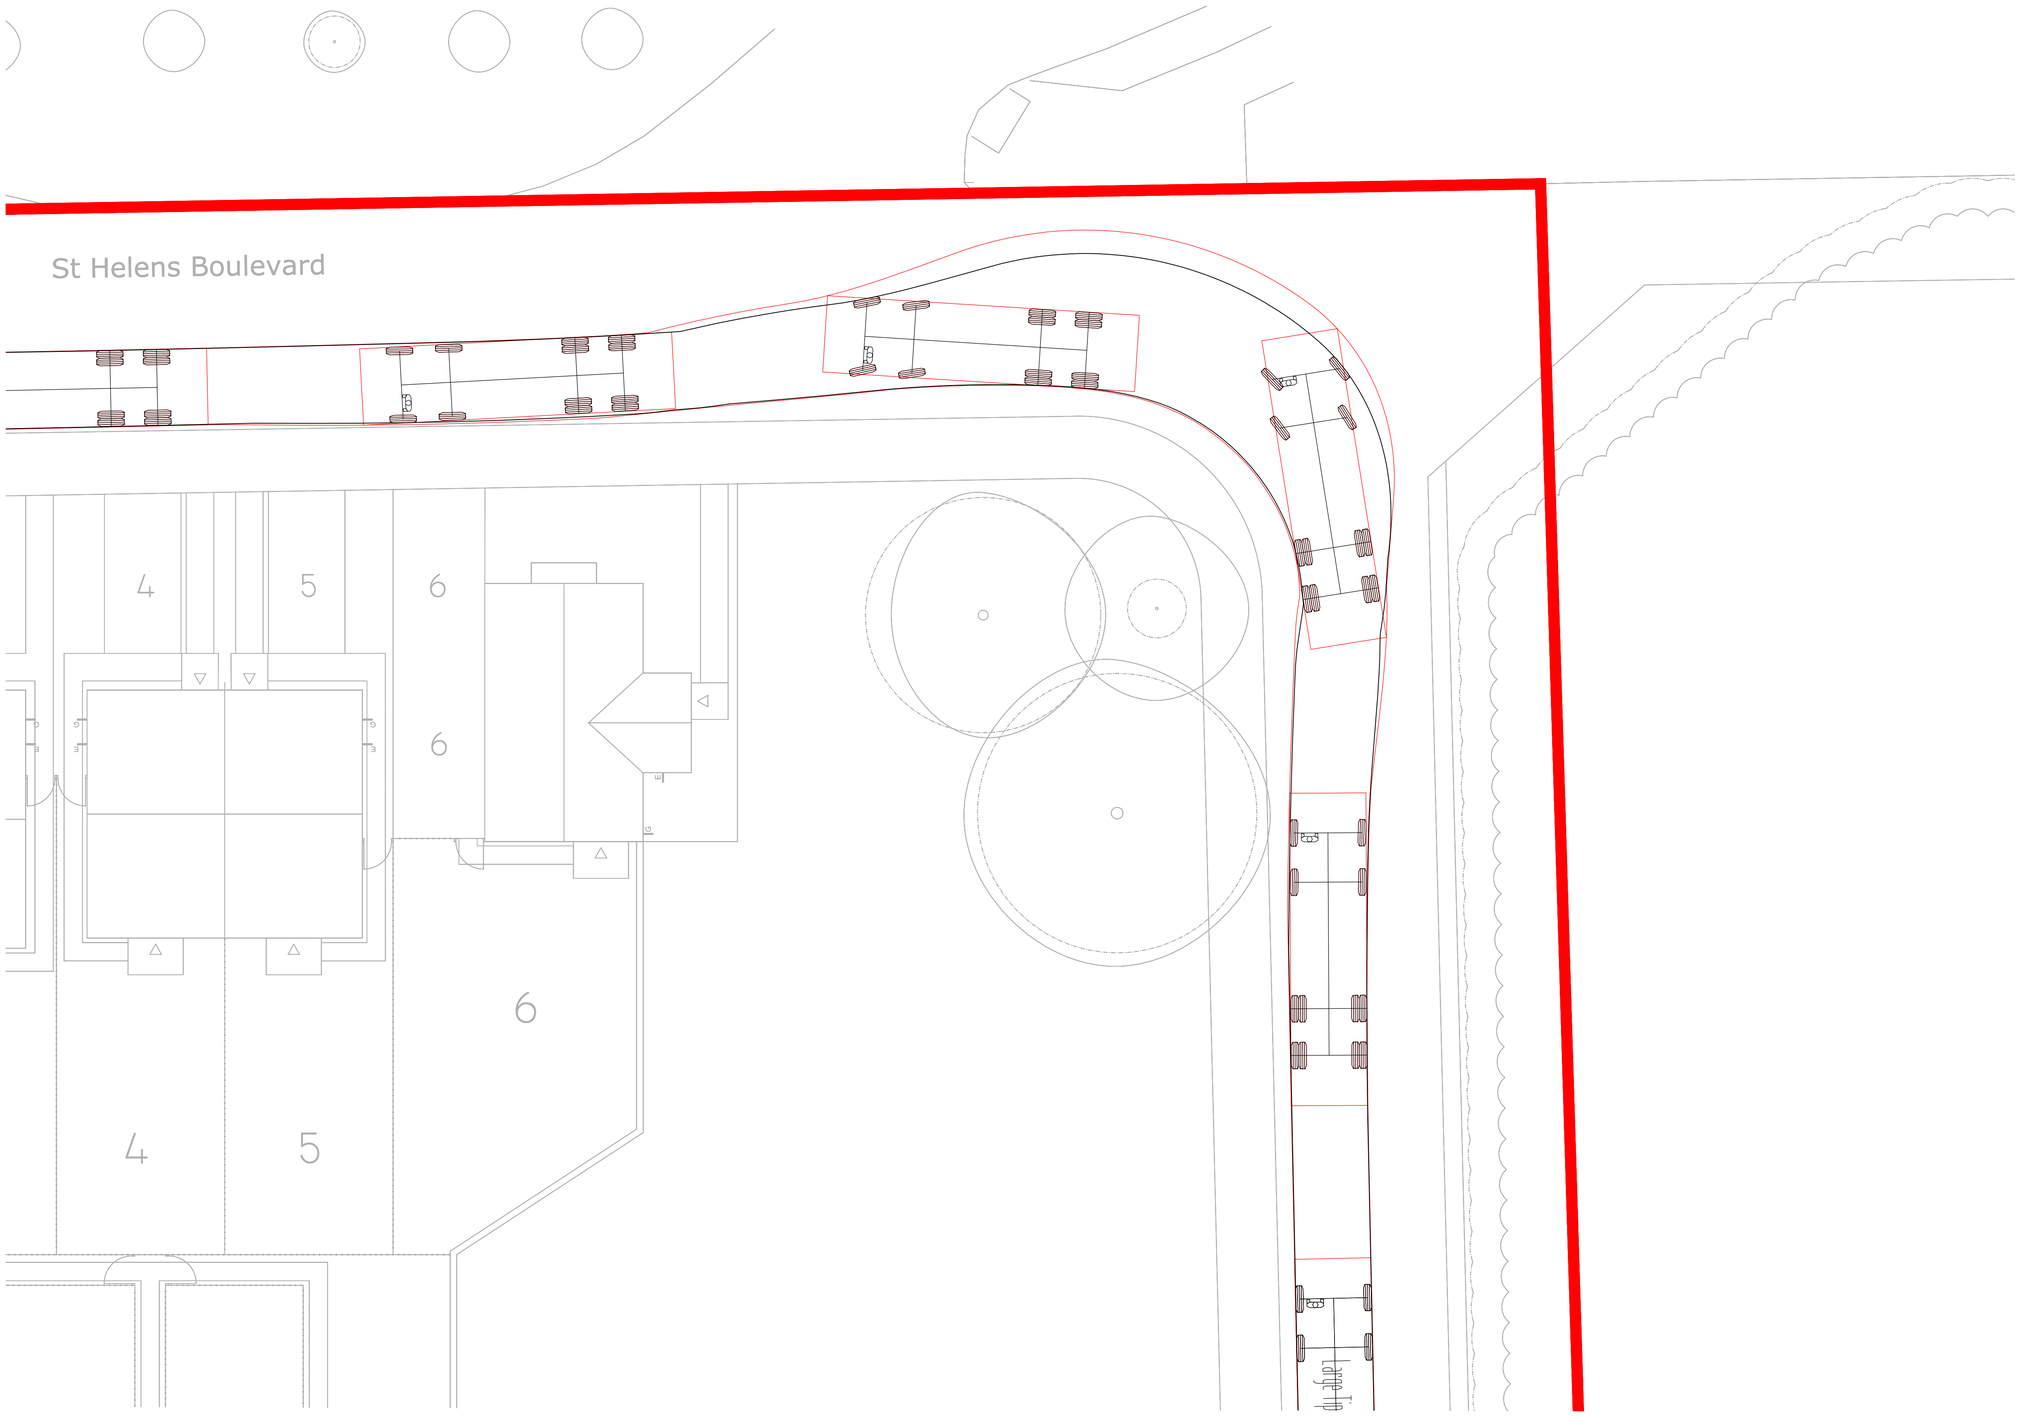

PRELIMINARY

GENERAL NOTES

1. THIS DRAWING IS FOR INFORMATION ONLY
2. THIS DRAWING IS BASED ON PLANNING LAYOUT DRAWING 17-296-02 AND HAYCOCK AND TODD TOPOGRAPHICAL SURVEY DRAWING S8860-3D.
3. TRACKING BASED ON A LARGE TIPPER VEHICLE:

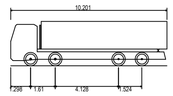

Large Tipper	
Overall Length	10.201m
Overall Width	2.495m
Overall Body Height	2.890m
Min Body Ground Clearance	0.341m
Track Width	2.471m
Lock-to-lock time	6.00s
Curb to Curb Turning Radius	11.550m

SCALE 1:200

WORK IN PROGRESS

No.	Revision	Drawn	Job Manager	Project Director	Date
P02	UPDATED TO SUIT NEW LAYOUT	TCP	NT	VB	02.08.19

Drawing Revisions

Note: * indicates signatures on original issue of drawing or last revision of drawing

GHD Livigunn Limited
Conditions of Use. This document may only be used by GHD's client (and any other person who GHD has agreed can use this document) for the purpose for which it was prepared and must not be used by any other person or for any other purpose.

GHD

Alexandra House, Lawnswood Business Park,
Leeds, LS16 6QY, United Kingdom
T 44 (0)113 487 8600
E UKmail@ghd.com **W** www.ghd.com

Client **KEEPMOAT HOMES**

Project **CARLTON ROAD BARNSLEY**

Title **PUMPING STATION VEHICLE TRACKING SHEET 2 OF 2**

Scale	AS SHOWN		**DO NOT SCALE**
Drawn	TCP	Designer	NT
Drafting Check	VB	Design Check	VB

Approved (Project Director)

Date

This Drawing must not be used for Construction unless signed as Approved

Drawing No. **44-12501429-C063**

Original Size **A1**

Rev. **P02**