


6

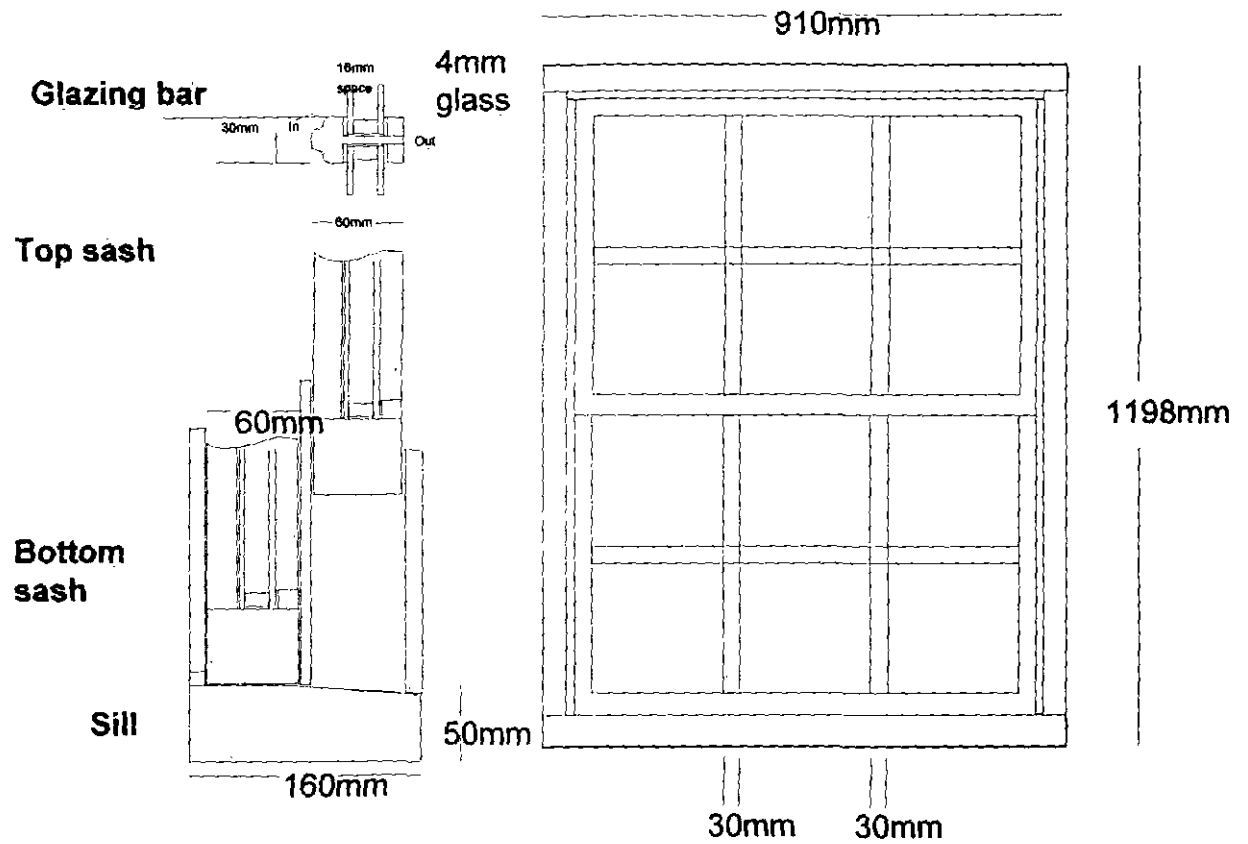

SASH WINDOW DESIGN DETAILS