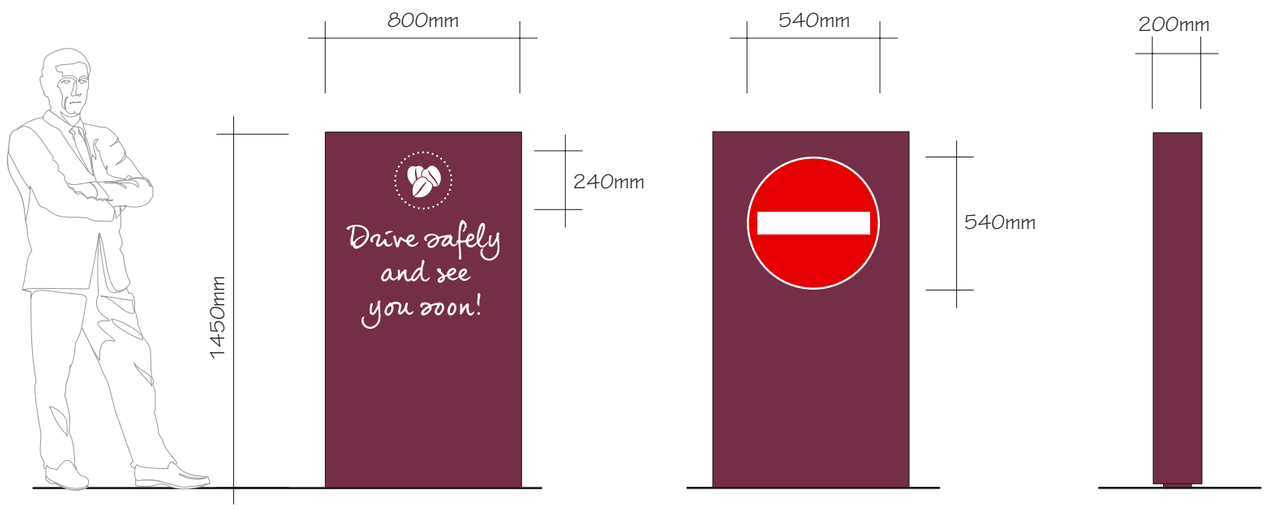


SIDE 1 ILLUMINATED

SIDE 2 NON-ILLUMINATED

SIDE VIEW

EXIT SIGN

2.5mm ALUMINIUM TRAY & BACK PANEL IN CHROMADEX 943A703330.
SIDE 1 - DETAILS CUT FROM FACE & BACKED UP WITH OPAL ACRYLIC.
INTERNAL LED ILLUMINATION.
SIDE 2 - REFLECTIVE VINYL DETAILS APPLIED.
TRAY & BACK PANEL FITTED TO 114mm DIA. STEEL POST USING SIGNFIX CHANNEL & CLIPS.
Scale 1 : 25

POWER FEED TO BASE SUPPLIED BY OTHERS

0m 1m

ANY COLOURS SHOWN ARE INDICATIVE ONLY AND ARE NOT TRUE REPRESENTATIONS OF THE FINISHED PRODUCT

THIS DRAWING IS THE PROPERTY OF CHRIS BENSON SIGNS LIMITED COPYRIGHT IS RESERVED BY THEM AND IS ISSUED ON THE CONDITION THAT IT IS NOT COPIED OR DISCLOSED BY OR TO ANY UNAUTHORISED PERSONS WITHOUT PRIOR CONSENT IN WRITING OF CHRIS BENSON SIGNS LIMITED.

96 - 98 GREAT HOWARD STREET,
LIVERPOOL, L3 7AX

CLIENT	JOB			
COSTA	DRIVE THRU, WOMBWELL LANE RETAIL PARK, BARNSLEY			
DATE	SCALE	DRAWN	REV.	DWG No.
01 . 05 . 2018	AS SHOWN @ A3	I.B.		26887

Tel: 0151-298 1567 • Fax: 0151-298 1568 • Web site: www.benson-signs.co.uk • E-mail: info@benson-signs.co.uk

BENSON SIGNS