


Tel : 0113 2597023
Mob : 07949 195764
email : mail@ct-surveys.com
Web Site : www.ct-surveys.com

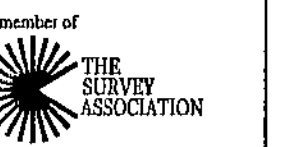

ARM VALVE
BOLLARD
BOSCHER
BUS STOP
BRITISH TELECOM
CONCRETE COVER
CABLE MARKER
CATCH
CABLE TV
DOWN PIPE
ELEC. CABLE
ELEC. POLY
ELEC. POLY/PLYC
EARTH NUT
FIRE HYDRANT
FOUL WATER SEWER
GULLY
GAS VALVE
HOLE NUT PLATE
HOLE NUT PLATE
INSPECTION COVER
JUNCTION BOX
LAMP
LAMP HOSE
LAMP POST
METAL COVER
MURKIN
MEDIUM VOLTAGE
POST
PUSHING EYE
ROAD SIGN
STAY
STOP COCK
STOP PAD
STOP VALVE
SURFACE WATER SEWER
TRAFFIC CONTROL
TRAFFIC LIGHTS
TELEGRAPH POLE
THERMISTOR
VENT PIPE
WATER METER
WASH OUT


Michael Clynch

Buildings at
Crow Edge
Penistone

SHEET 2 OF 3
SCALE 1 : 100 @ A1
DATE September 2010
EL DATUM OSGB by GPS
RID DATUM OSGB fixed at ST01
B.M. USED Nail at ST01 surveyed
by GPS Value 318.013m

DRAWING NO.
2014CT/2

Services to be Field Verified
 Drawings remain the property of
 CT Surveys until all payments have been made.
 Copyright CT Surveys Limited 2010

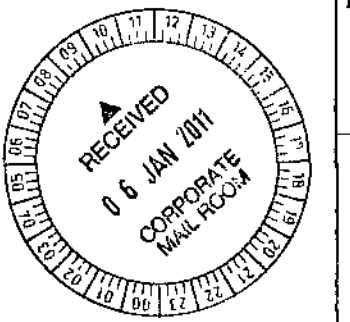

NOTE. All numbers quoted on the floor plans are LEVEL 9 and not heights.