
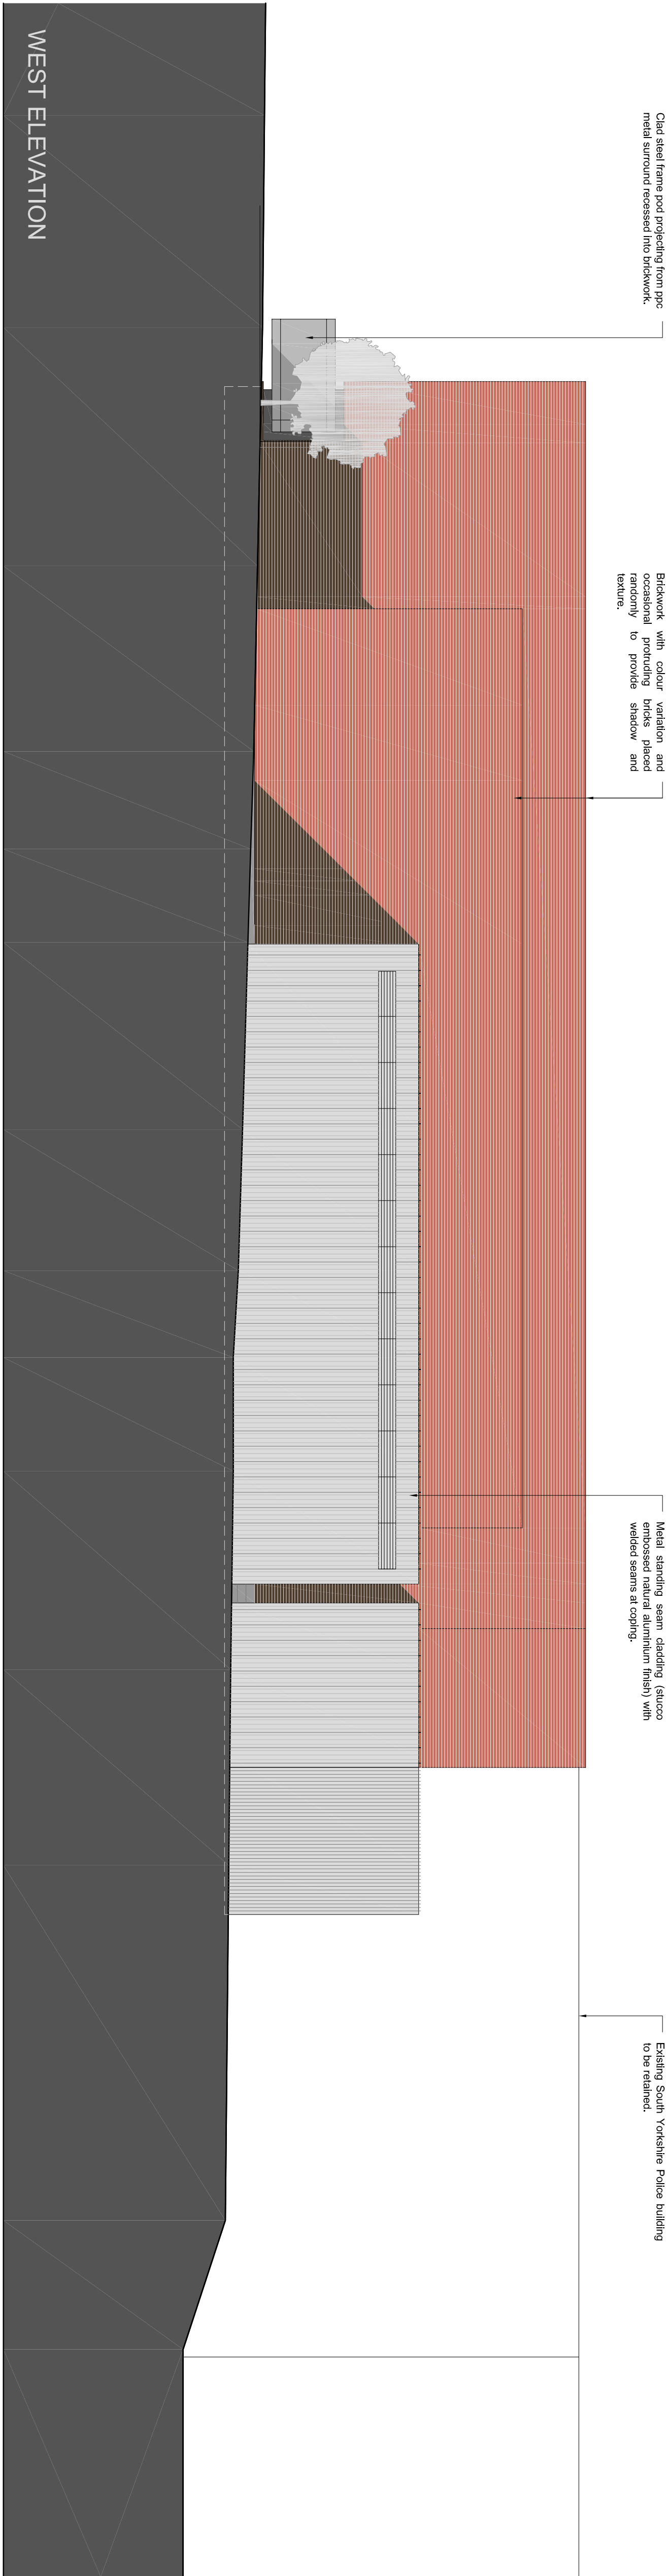


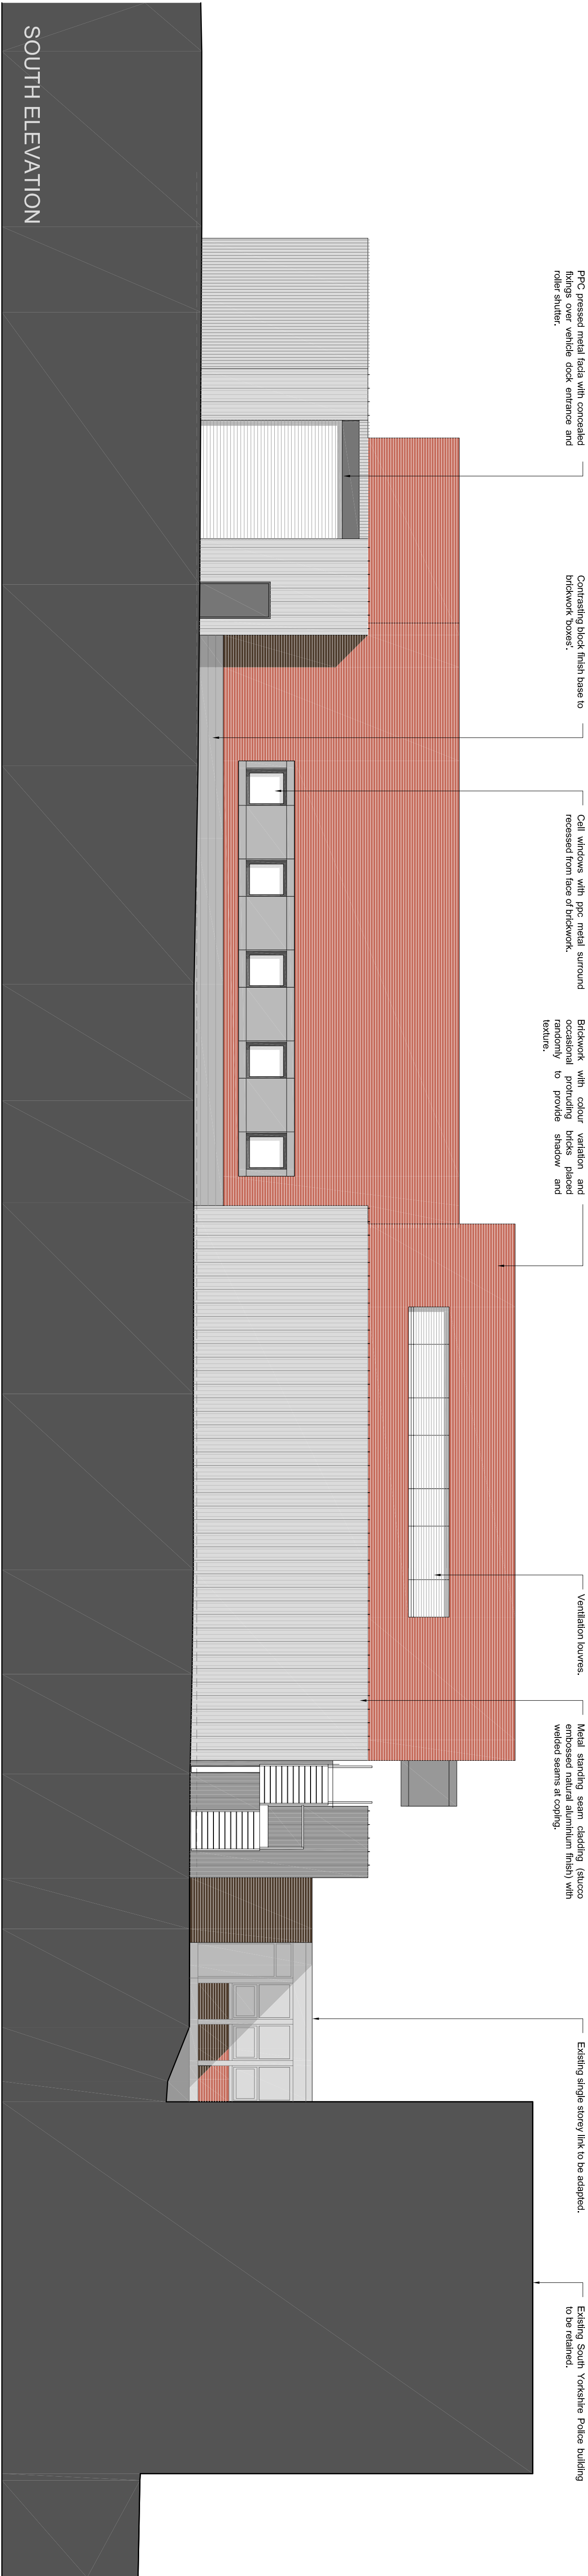

B				11.03.14	Submit design options for approval. Finalize design.	KAM	SC
A				18.03.14	Revised to reflect WDC comments.	KAM	SC
Rev.	Date	Drawn	Checked				
Issued for:							

PLANNING

Project/Client:				Project No:			
South Yorkshire Police				IABR13003900			
Barnsley Custody Suite				Draw No:			
				121			
Rev:				B			
Drawing:				Scale:			
Proposed Elevations - Sheet 2				1:100 @A1			
				Drawn By:			
				FB			
				Date:			
				15.08.14			
				Checked By:			
				SC			
				Date:			
				15.08.14			

ARCHIAL | NORR

Walker Building, 58 Oxford Street, Birmingham, B5 5NR
T: +44 (0)121 616 1448 F: +44 (0)121 633 4832
www.archialnor.com
© INCENRA ARCHITECTURAL LIMITED, An Incorporated International Company