

PROPOSED ALTERATIONS AT
10 PRINCESS GROVE, PILLEY GREEN,
BARNSELY, S75 3BG
FOR MR.DARLOW & MS.MACKELLER

18TH.JUNE 2008




LOCATION PLAN

10 PRINCESS GROVE
PILLEY GREEN,
BARNSELY, S75 3BG

SCALE 1 : 1250

PRINCESS GROVE


Tree (Section 7)

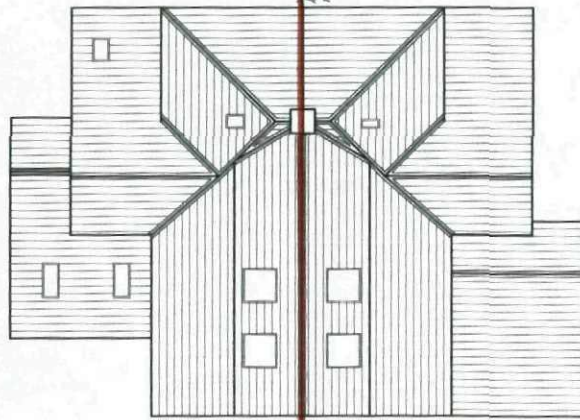


10 PRINCESS GROVE
PILLEY GREEN
BARNSLEY

SITE PLAN


SCALE 1:250

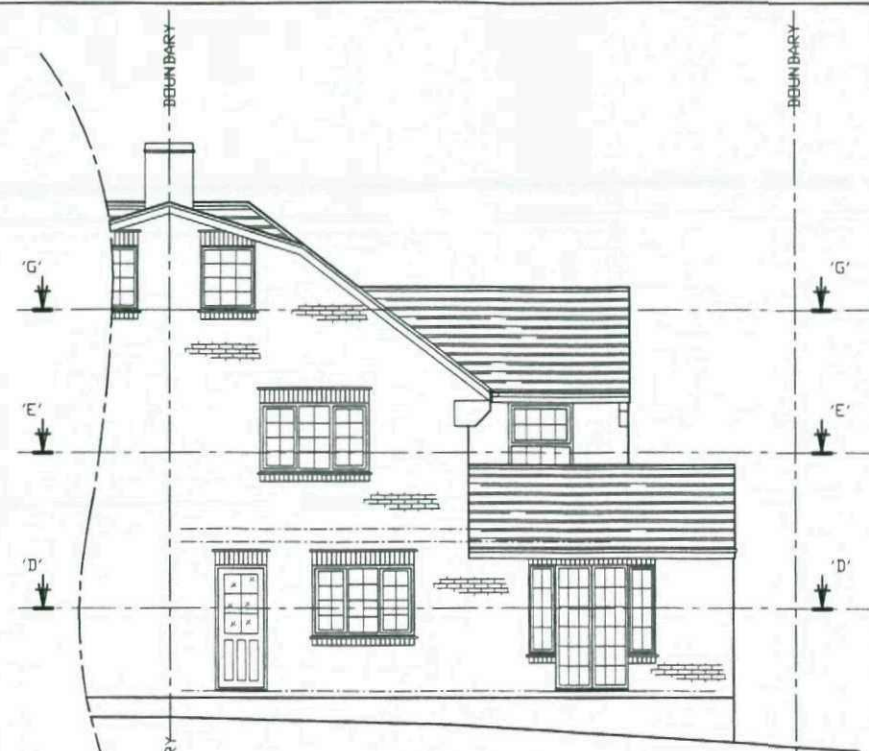


PROPOSED REAR ELEVATION ON 'A'

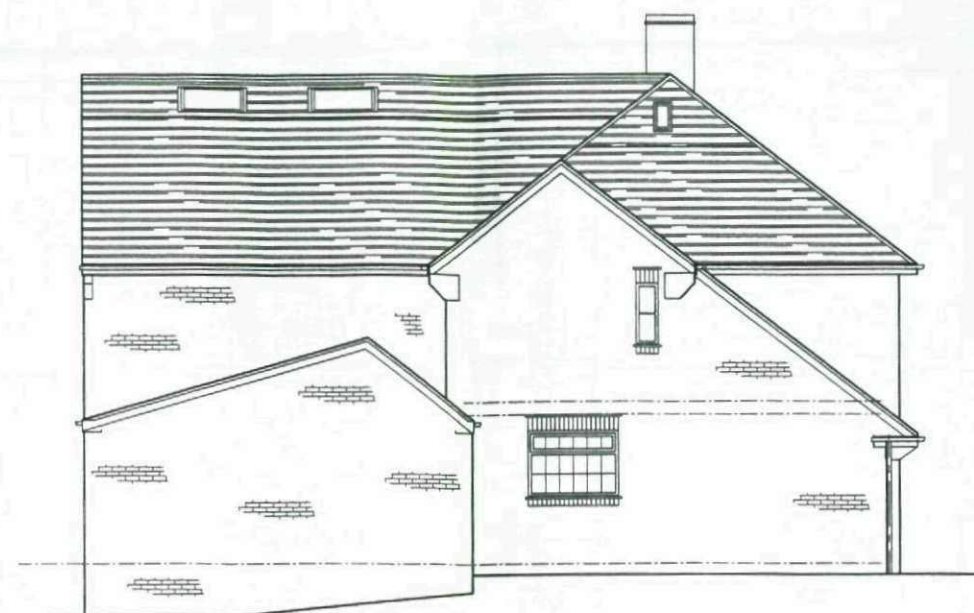


PROPOSED SIDE ELEVATION ON 'B'

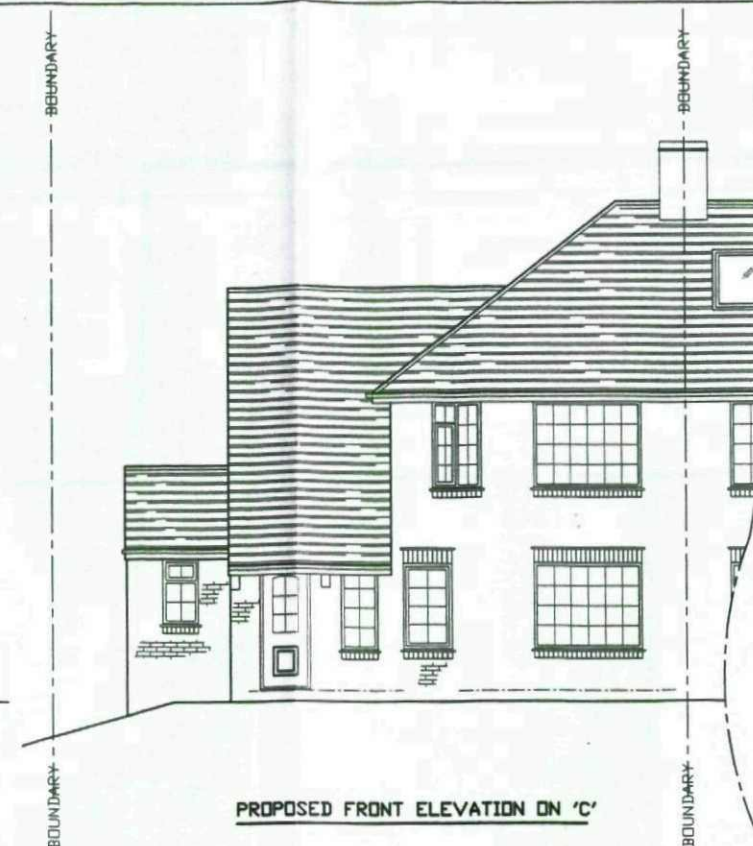


PROPOSED FRONT ELEVATION ON 'C'

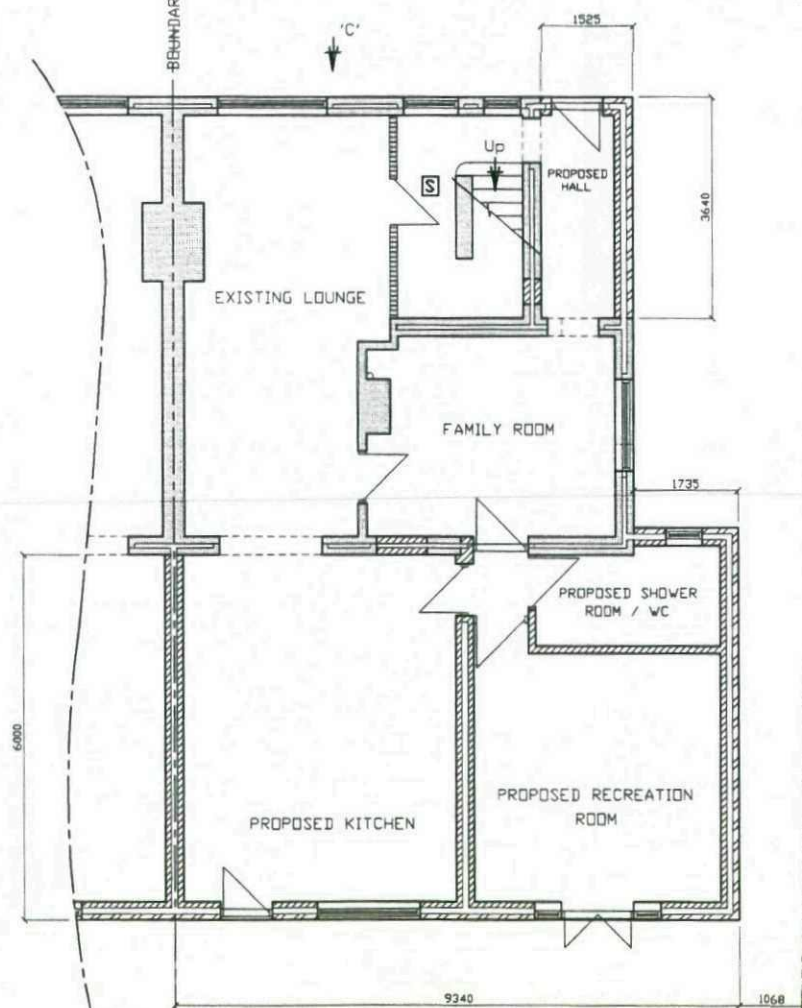

PROPOSED SECTION ON 'D' - 'D'

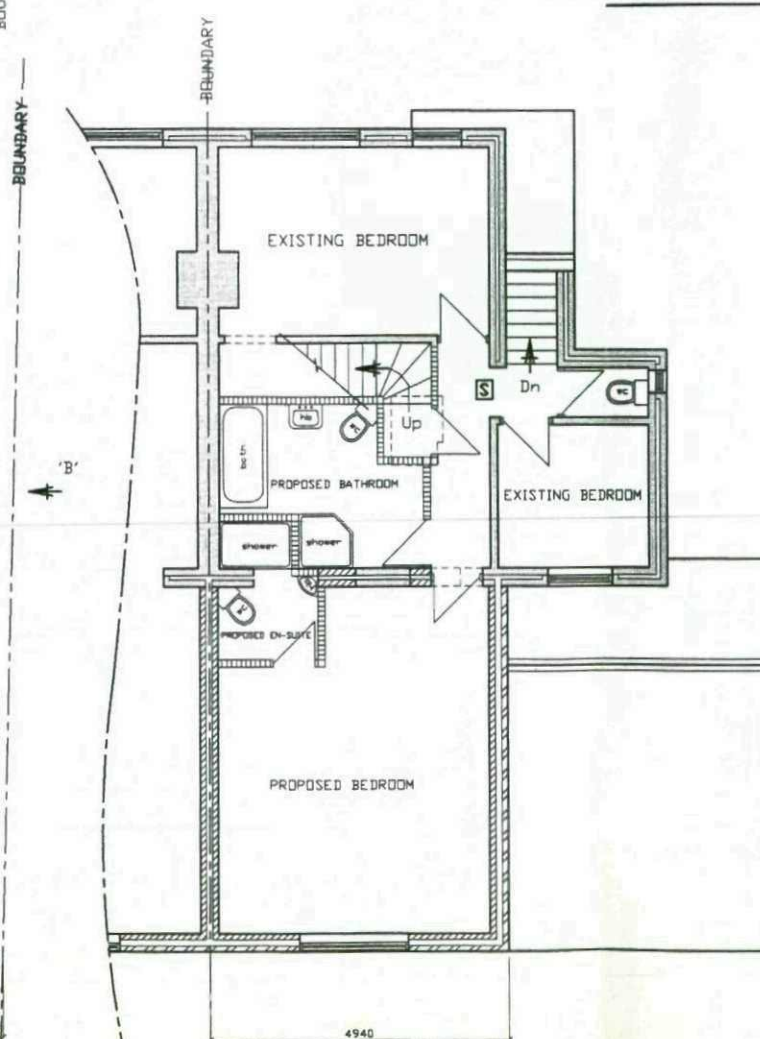

PROPOSED SECTION ON 'E' - 'E'

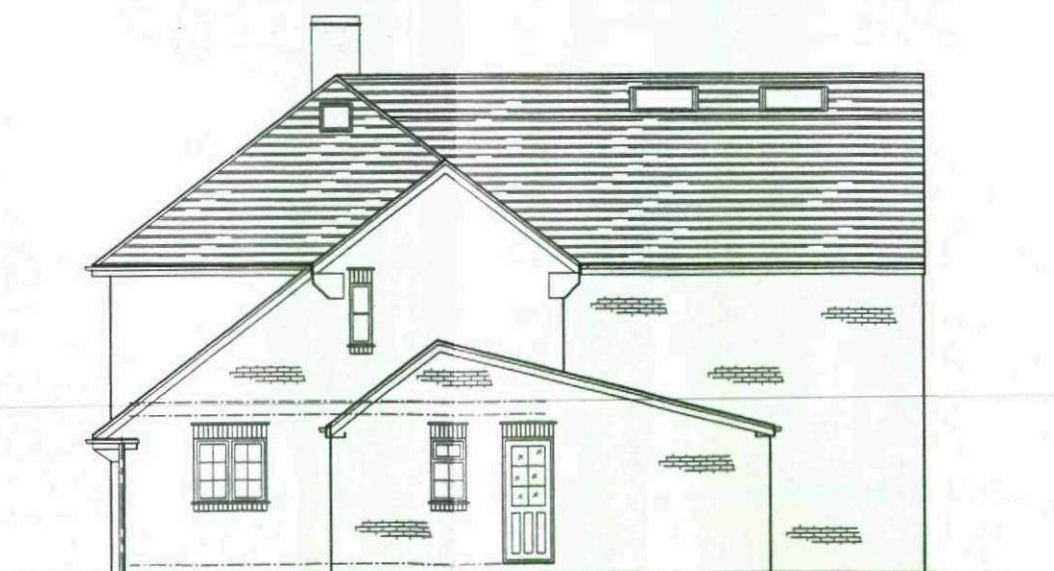

PROPOSED SIDE ELEVATION ON 'F'

PROPOSED ELEVATIONS AND SECTIONS
10 PRINCESS GROVE, PILLEY GREEN,
BARNSELY S75 3BG

Roof

All the existing tiles are to be removed and replaced with a flat concrete tile to match the existing dwelling and to be compatible with the minimum roof pitch angle.

Joint build with No.8 Princess Grove

Proposed extensions to be built at the same time as No.8 Princess Grove.

2nd floor level roof lights


Bottom of units to be over 2000mm above floor level.

1st floor windows

No windows facing boundary

Proposed footprint area increase


42.42%

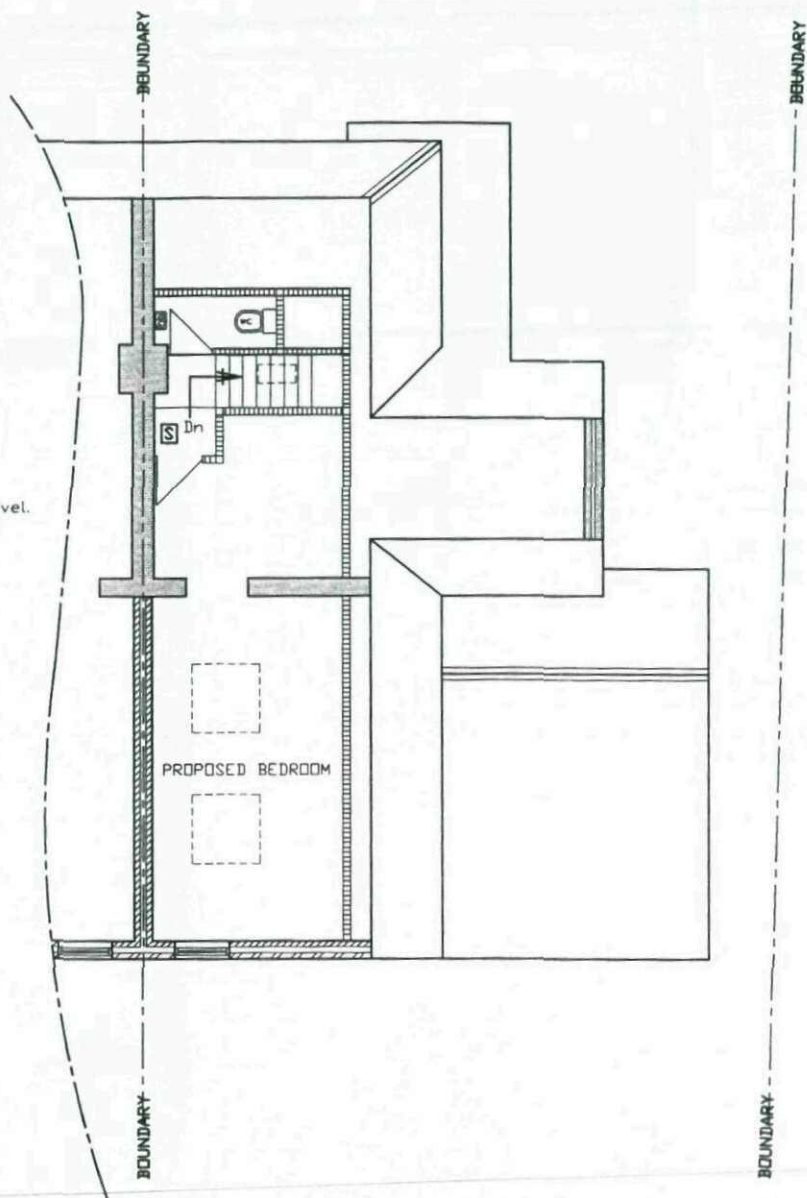


PROPOSED SECTION ON 'G' - 'G'

PROPOSED ELEVATIONS AND SECTIONS
10 PRINCESS GROVE, PILLEY GREEN,
BARNSELY S75 3BG


SCALE 1 : 125

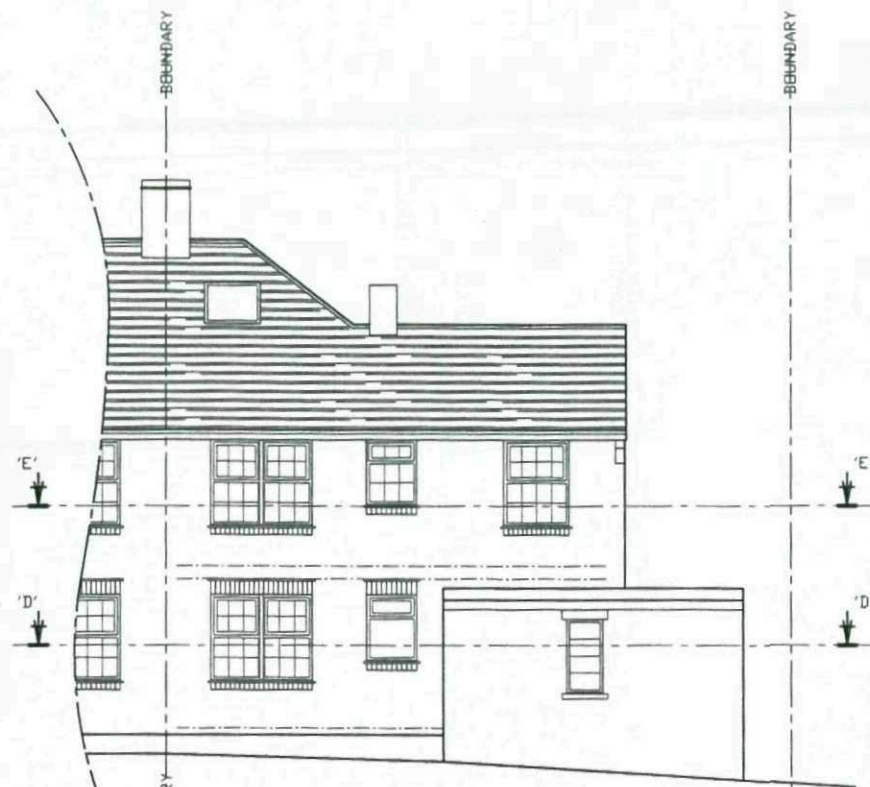


EXISTING REAR ELEVATION ON 'A'

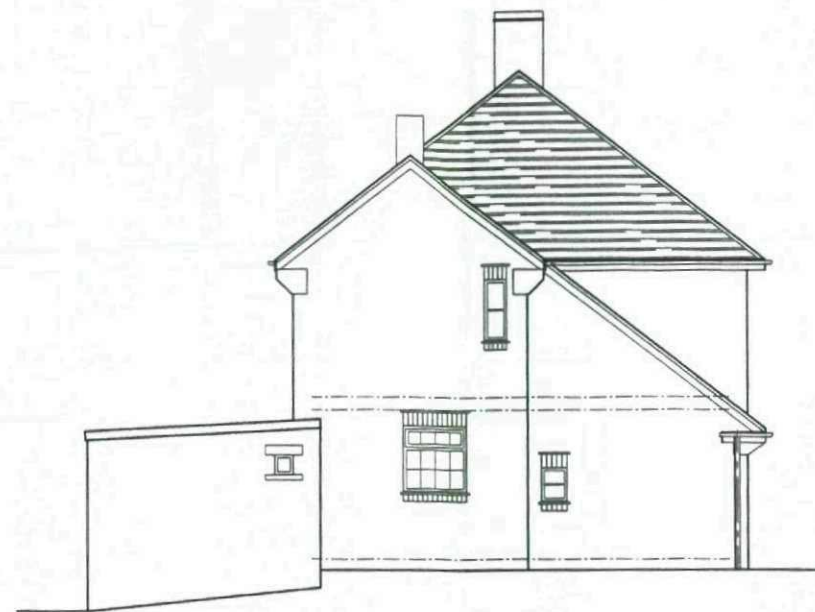


EXISTING SIDE ELEVATION ON 'B'

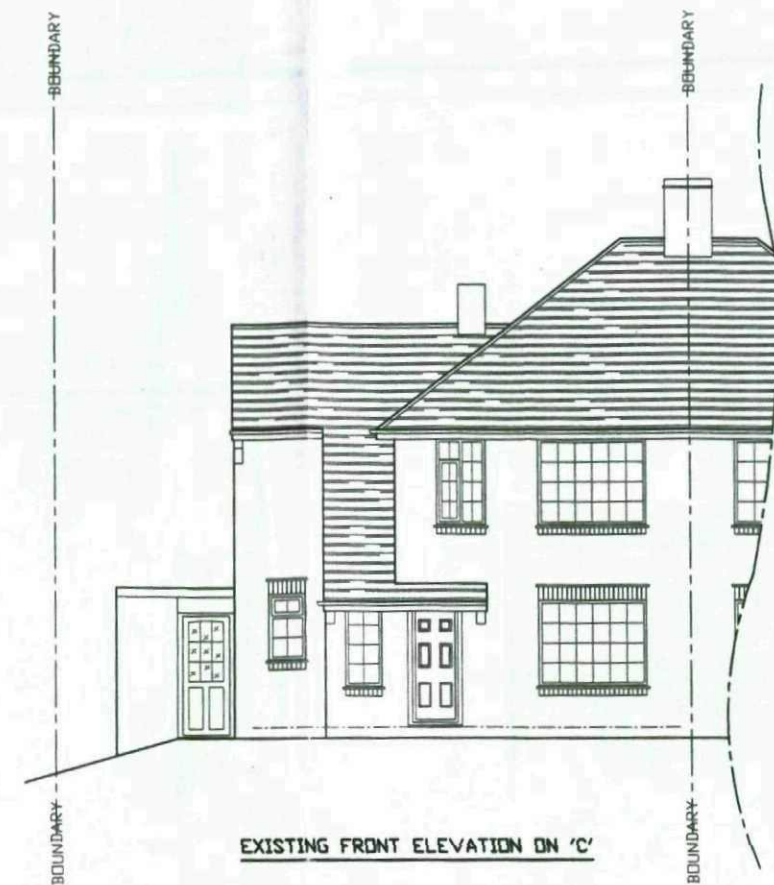


EXISTING FRONT ELEVATION ON 'C'

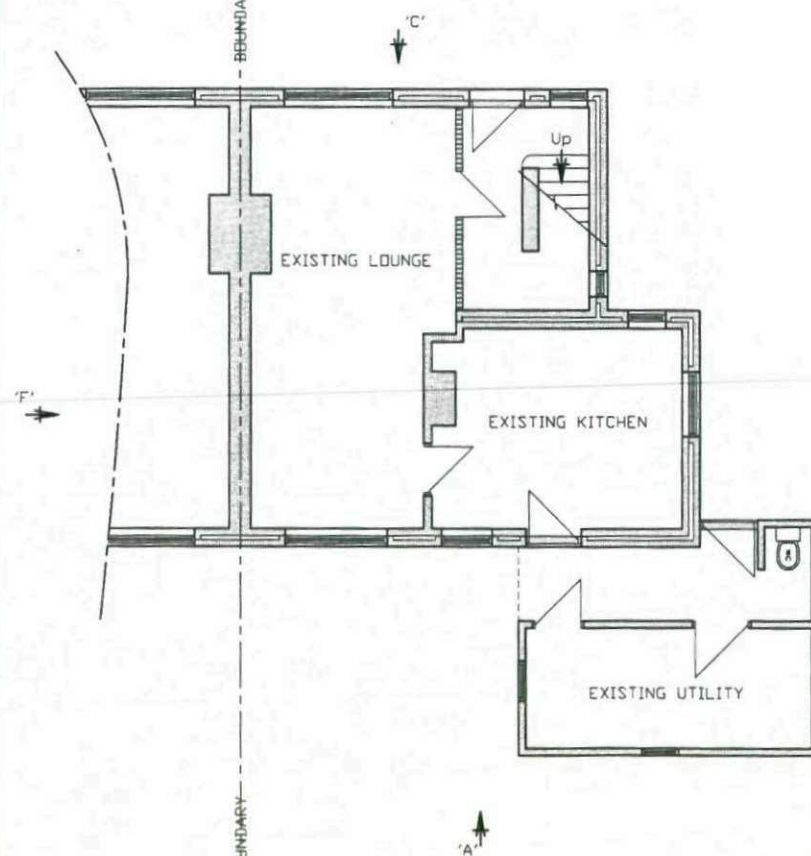

EXISTING SECTION ON 'D' - 'D'

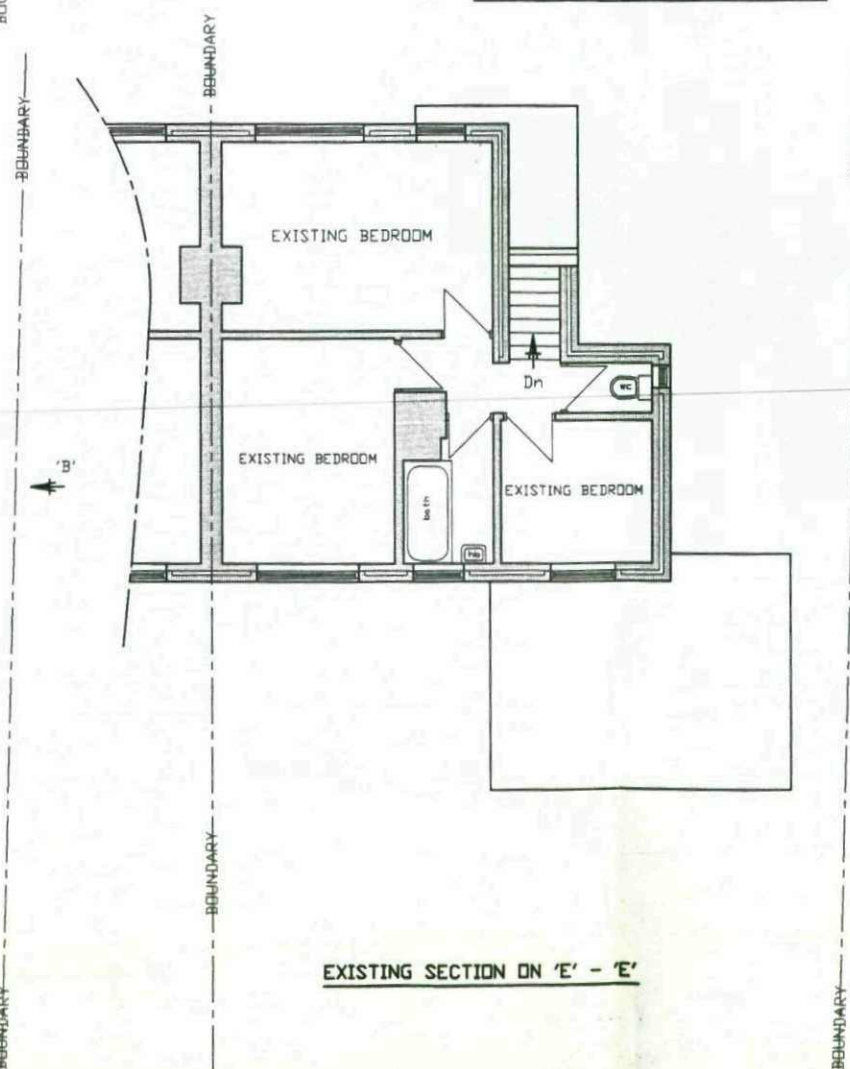

EXISTING SECTION ON 'E' - 'E'

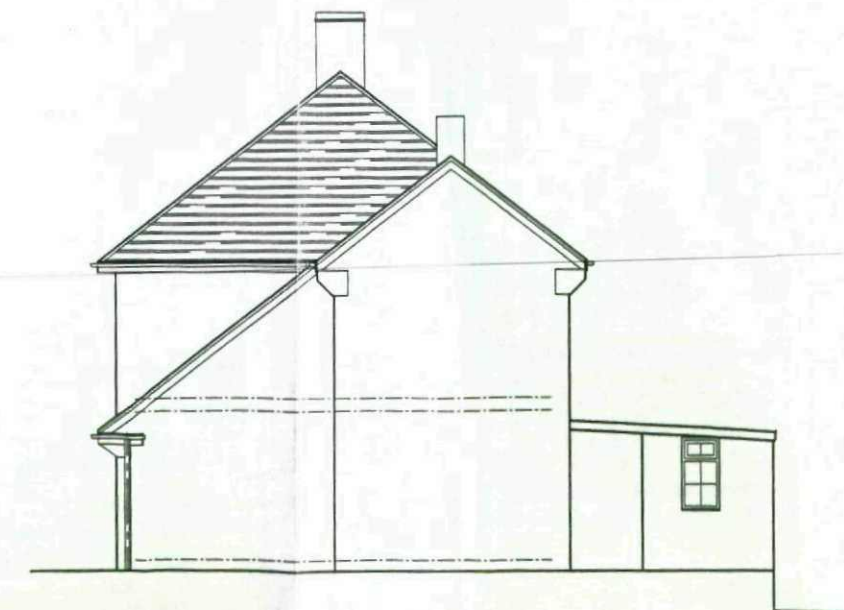

EXISTING SIDE ELEVATION ON 'F'

EXISTING ELEVATIONS AND SECTIONS
10 PRINCESS GROVE, PILLEY GREEN,
BARNSELY S75 3BG