
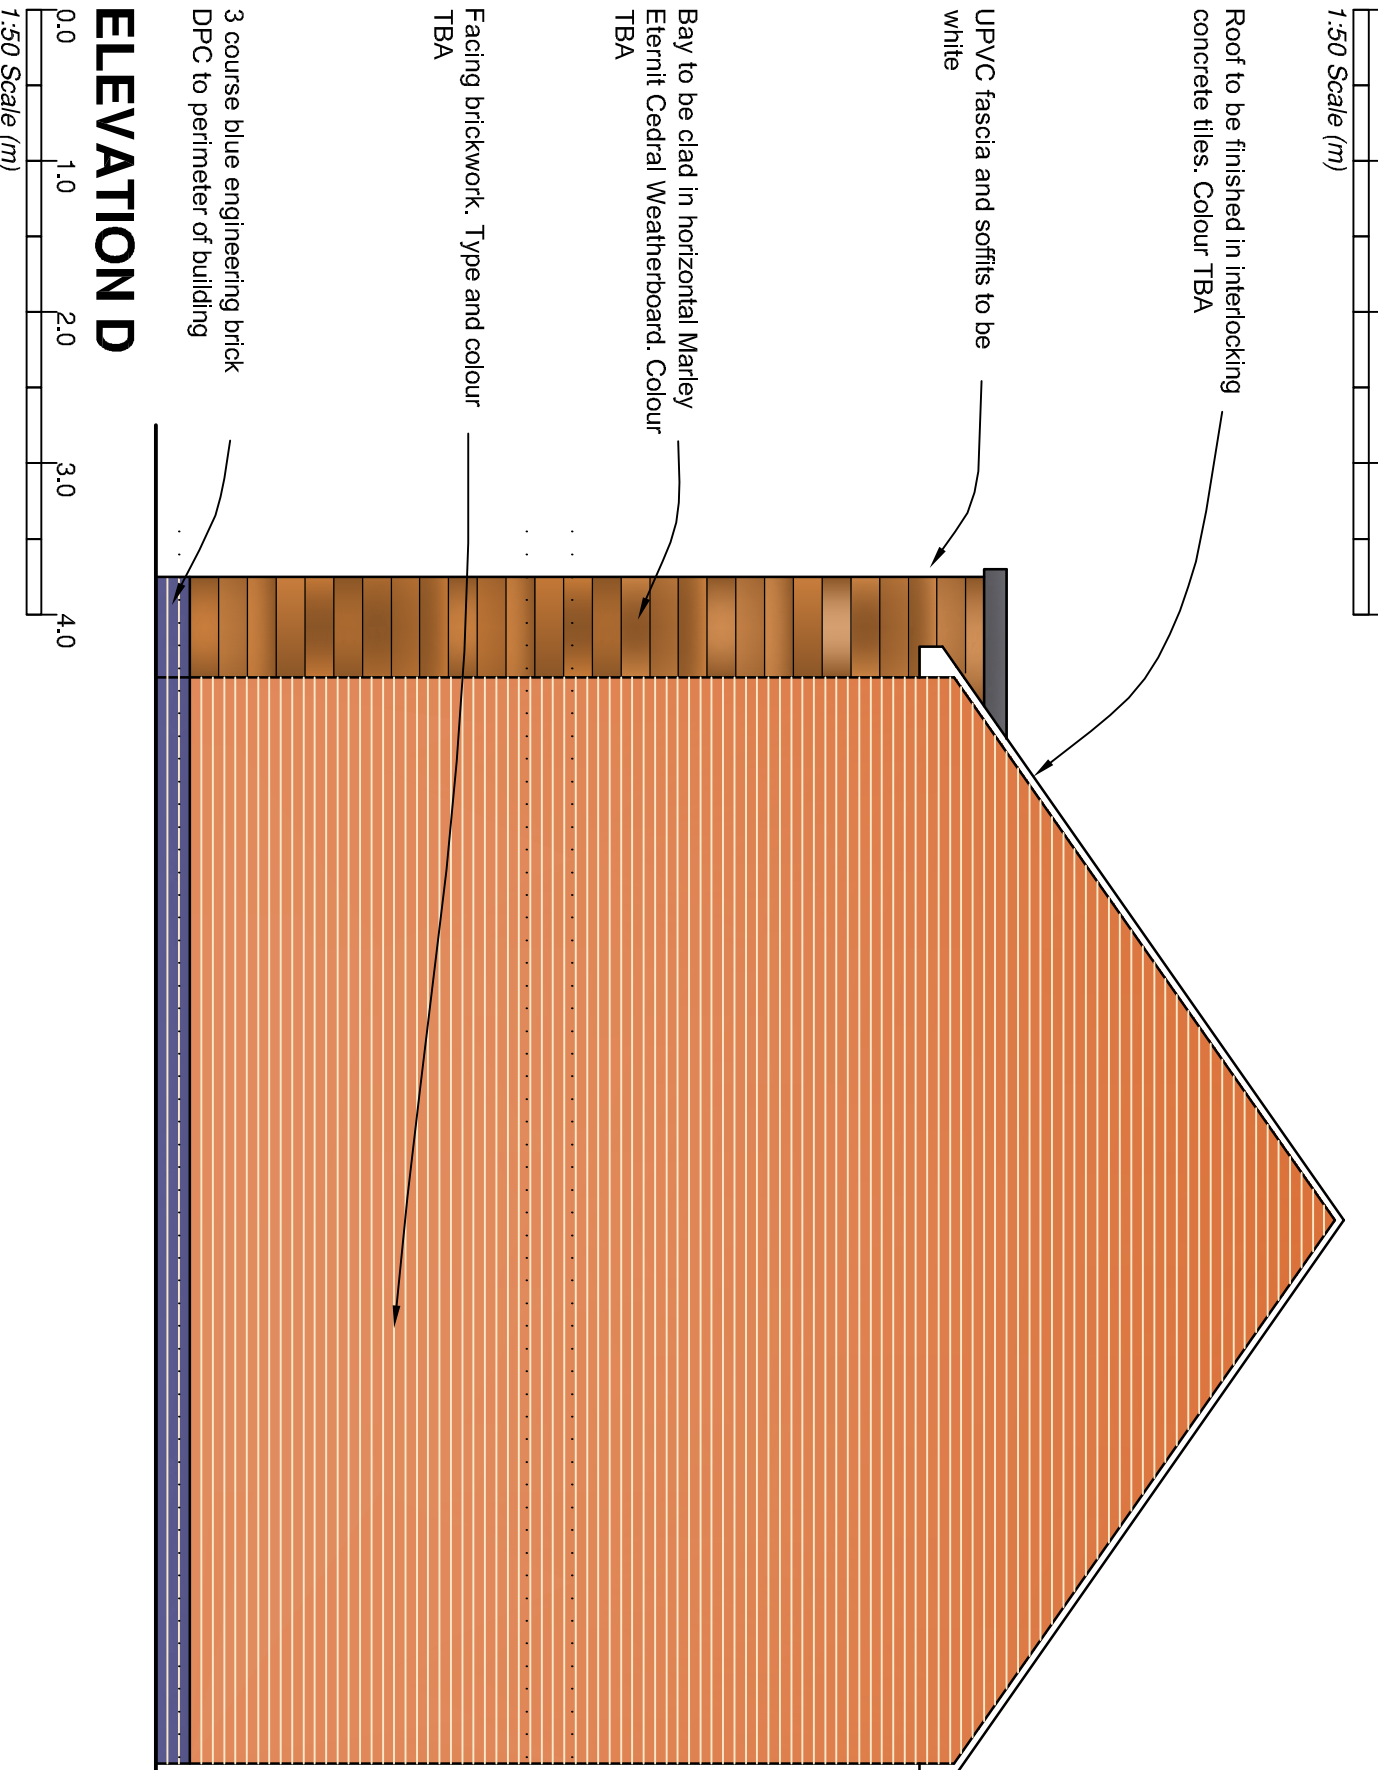
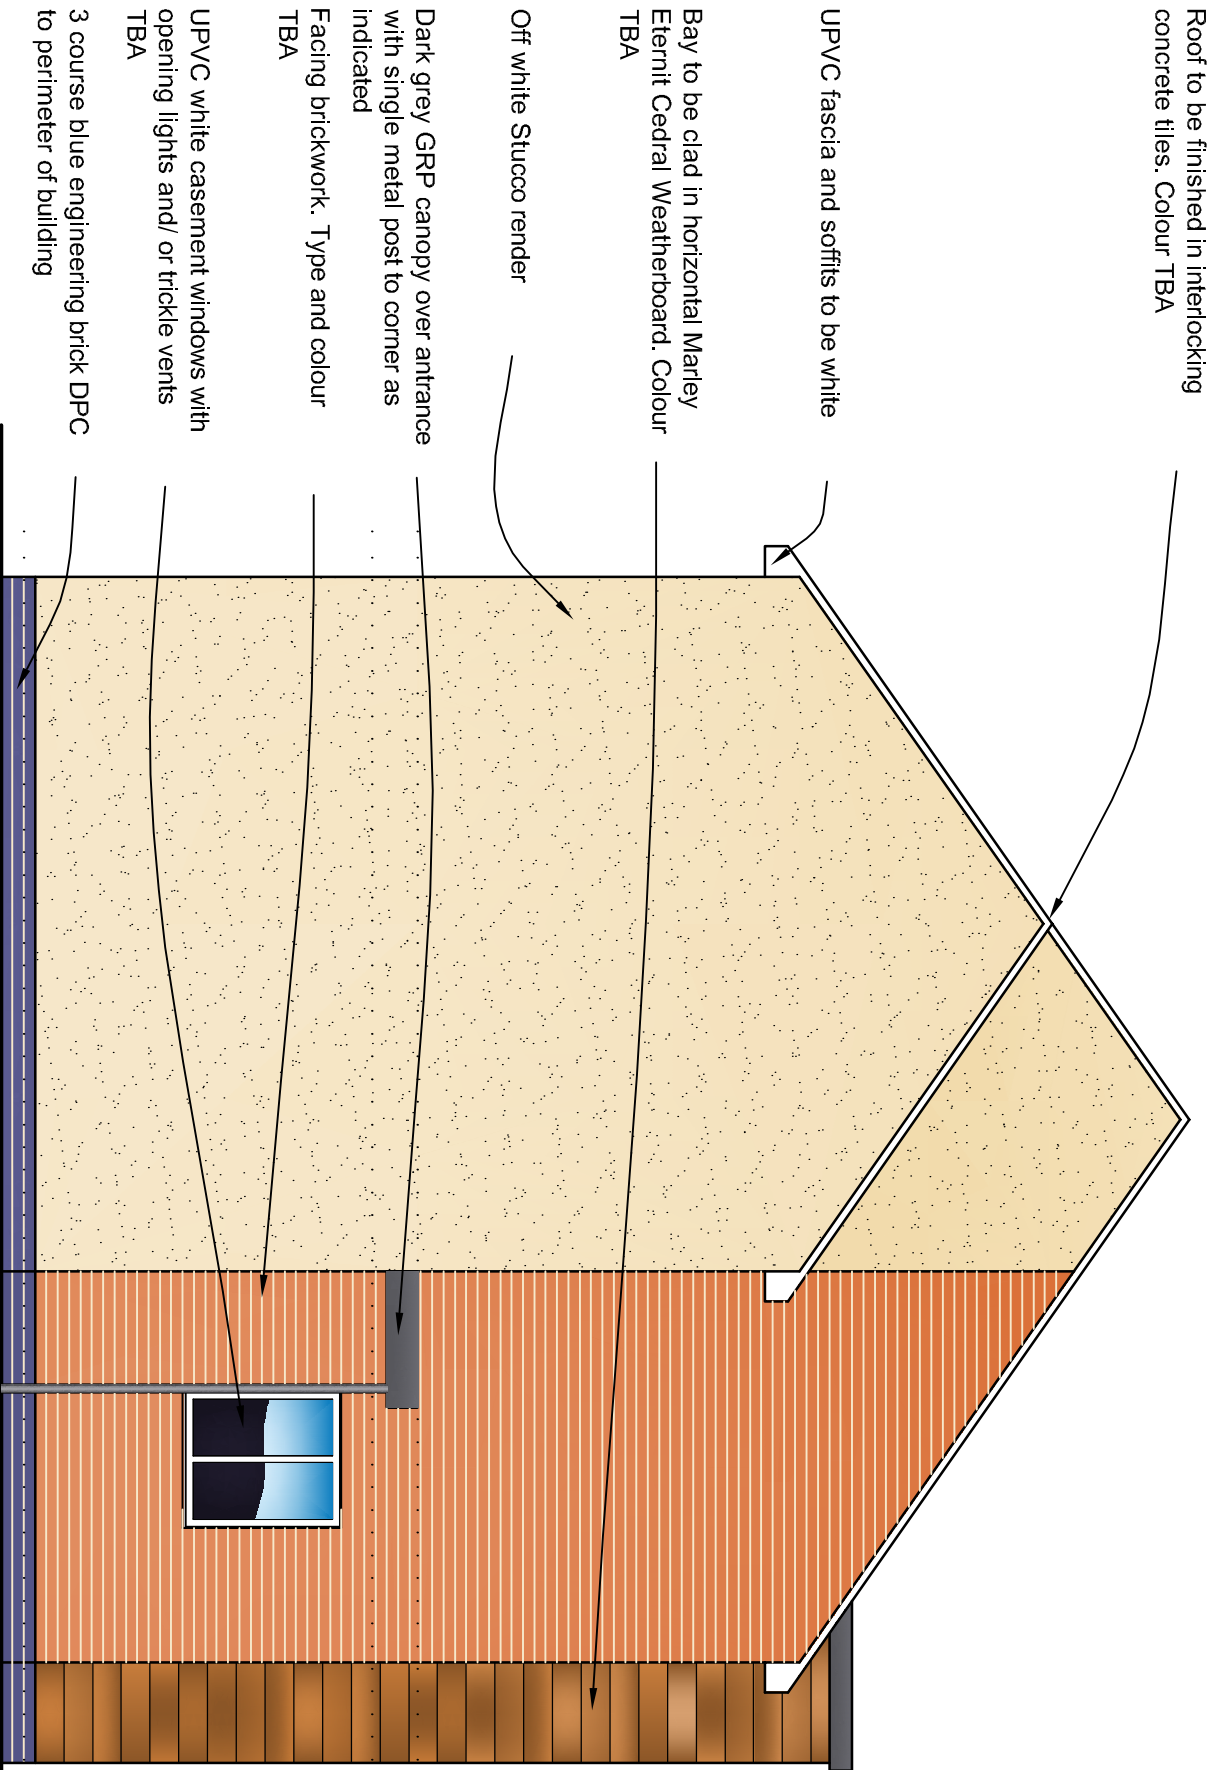


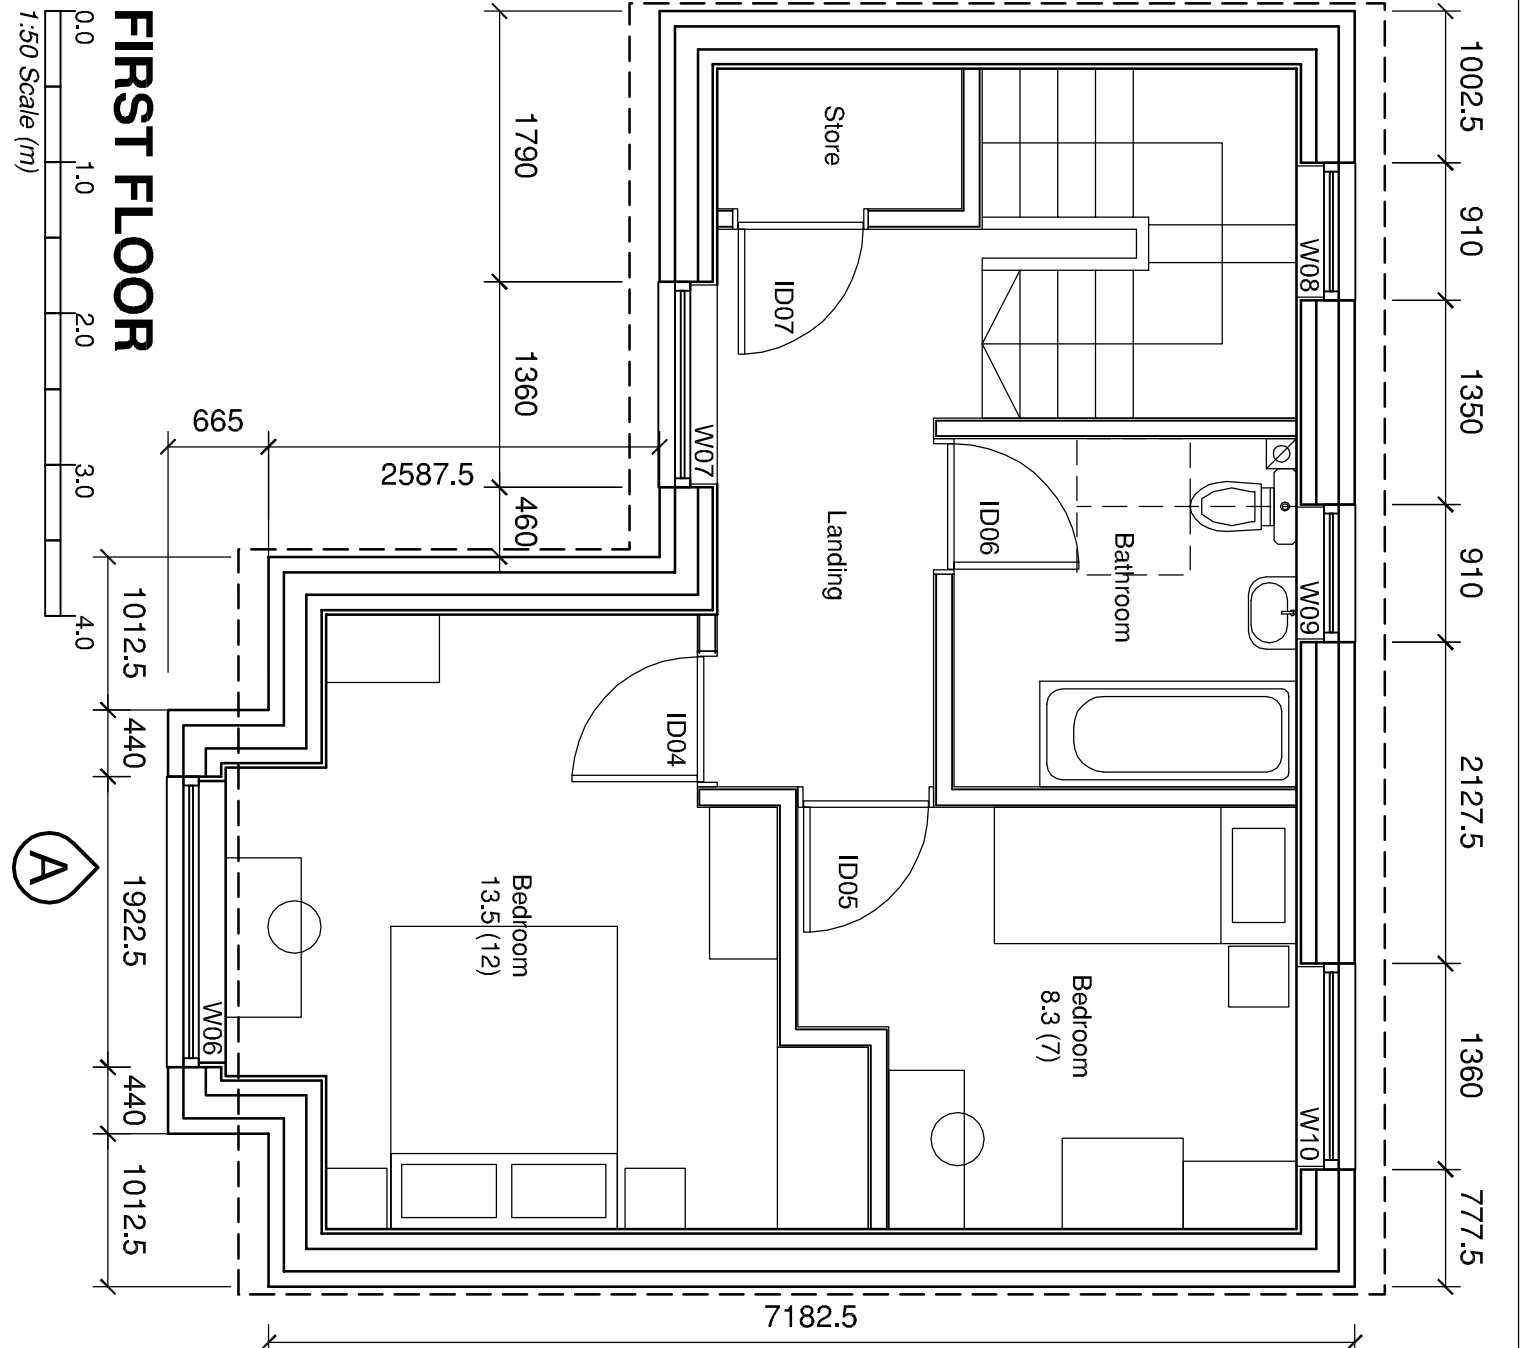

NOTES:

The drawing is produced for use in the project only and may not be used for any other purpose. It's property Consultants Ltd accept no liability for any loss or damage caused by its use for which a user assumes a condition when its project is received on the [BIMB](#) platform. Proprietary for users and The Standard.

This drawing may not be reproduced in any medium without prior written agreement.

Do not scale from the drawing, use written dimension only.

[illegible]