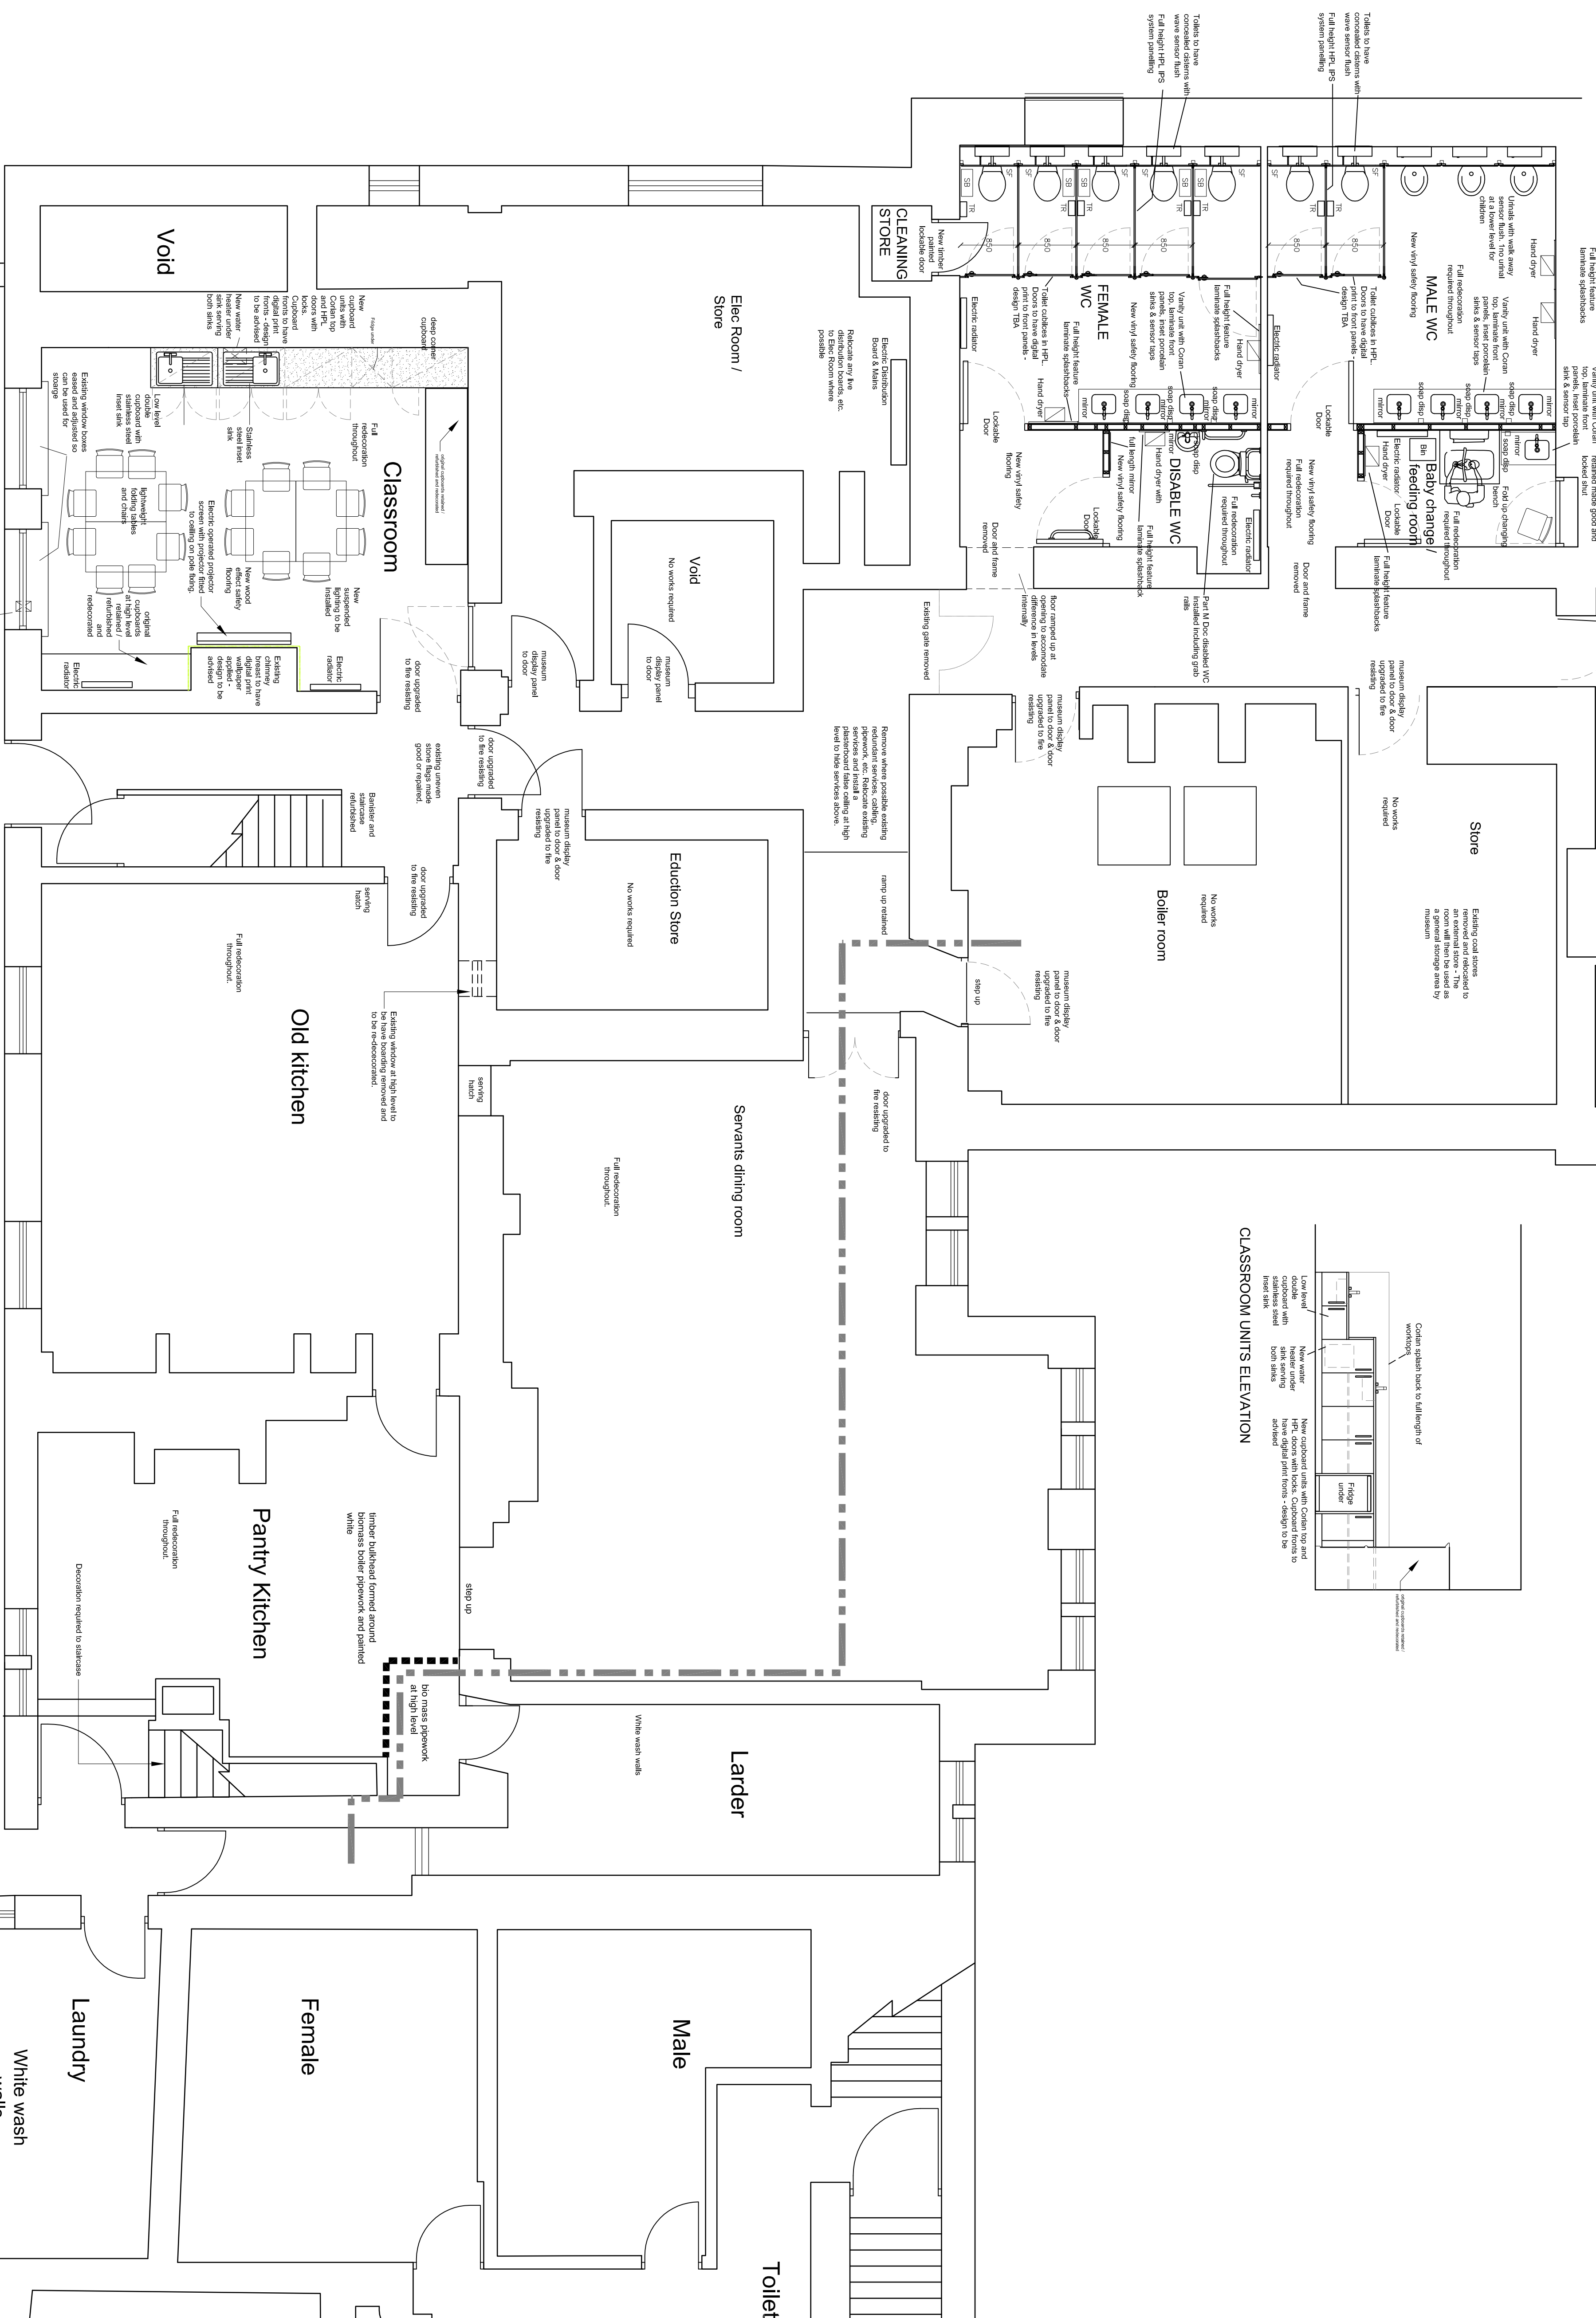
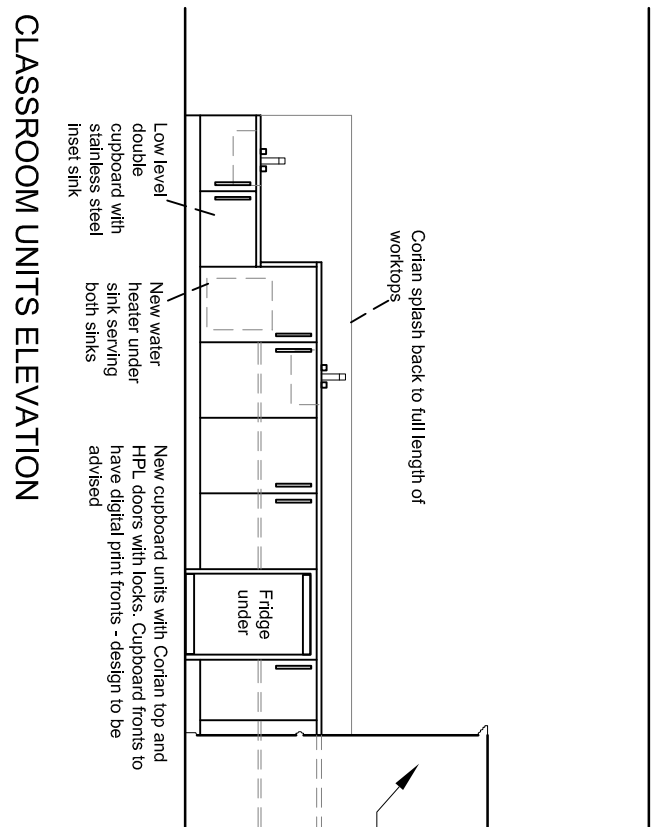


Notes

- 1 DURING THE CONSTRUCTION PHASE NO DIMENSIONS TO BE SCALED FROM THIS DRAWING.
- 2 THE CONTRACTOR SHALL VERIFY ALL LEVELS AND DIMENSIONS ON SITE.
- 3 ON SITE ALTERATIONS TO THE CONSTRUCTION OR FINISHES SHOWN OR IMPLIED ON THIS DRAWING MUST BE DRAWN TO THE ATTENTION OF THE ARCHITECT BEFORE SUCH WORK IS IMPLEMENTED.

[illegible]

Rance Booth Smith Architects
Chartered Architects
Interior Designers
Sustainability Advisors

11 Victoria Road
Salfaire
Shipley
BD18 3JA

T 01274 587 327
F 01274 531 464
rbsa@rbsa.co.uk

Project: Cannon Hall Museum
New Educational Facility

Client: **Barnsley Council**

Drawing: **Basement as Proposed**

Date: JULY 14 Scale: 1:50@A1

Drawn By: KTJ

Job. no.	Dwg. no.	Rev.
----------	----------	------

140361D 200