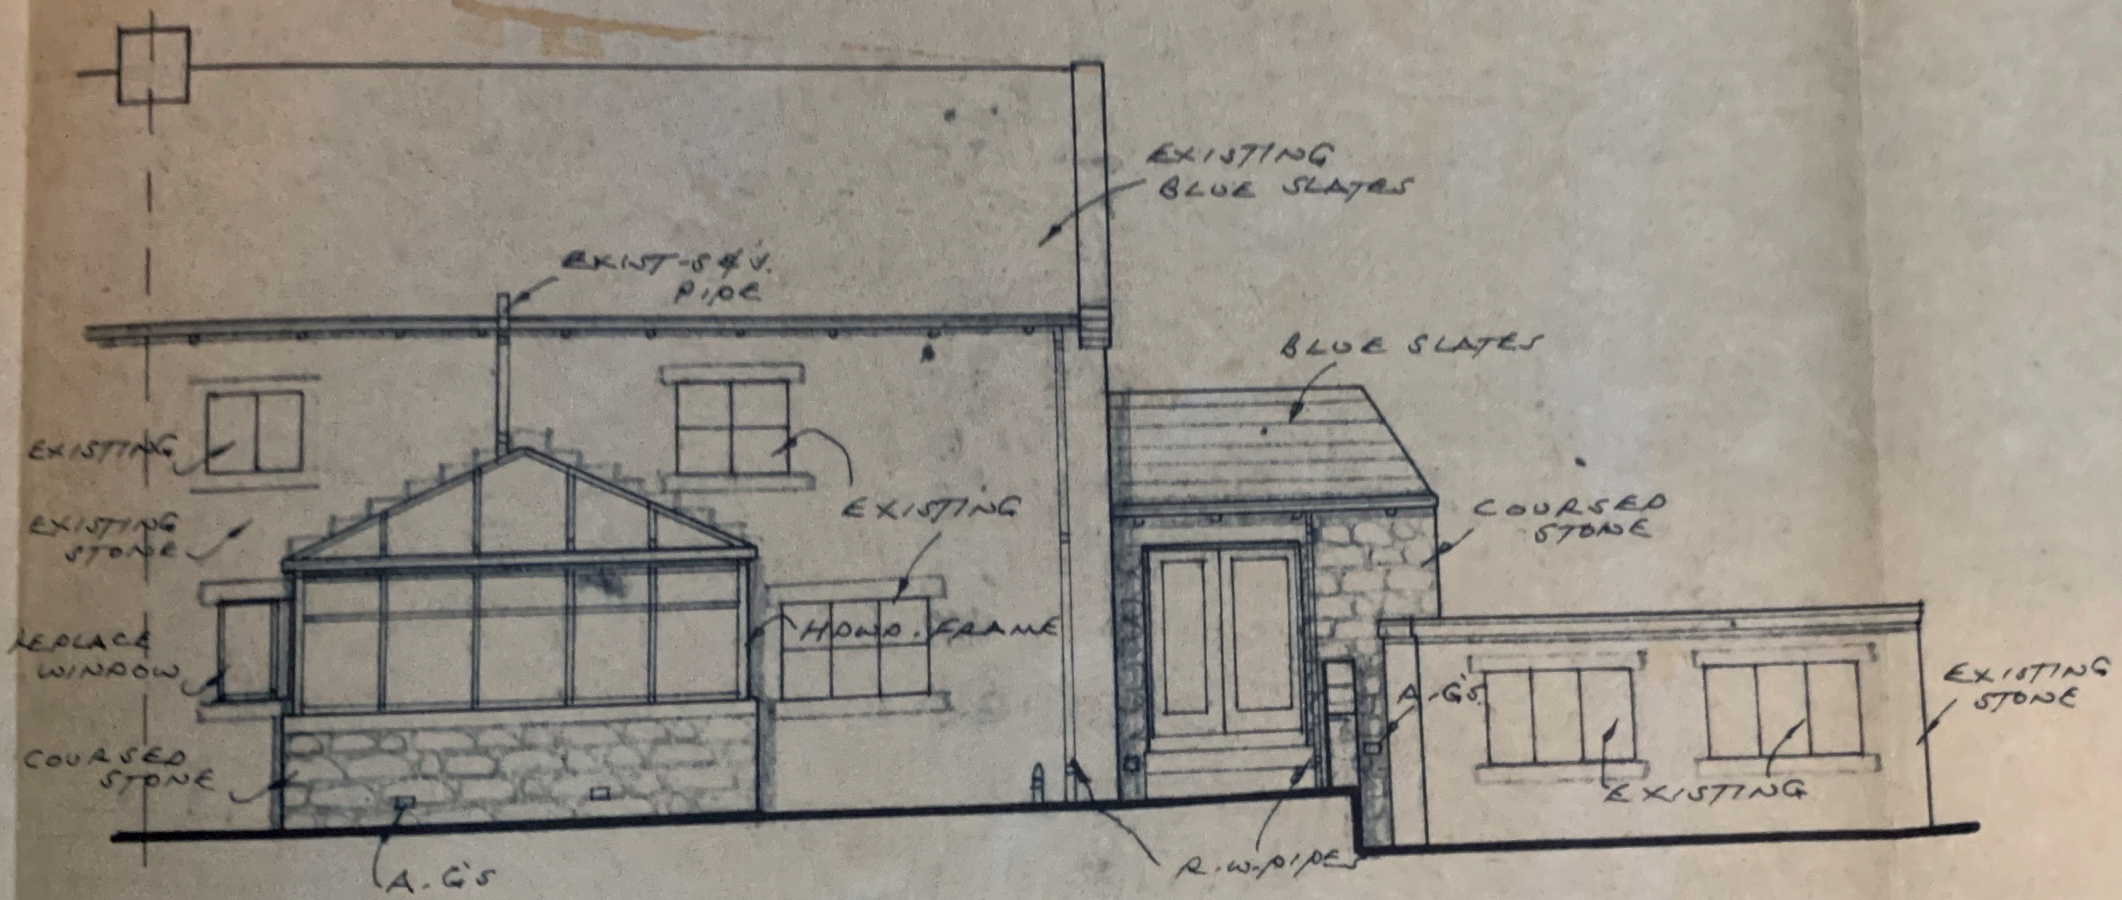


REAR ELEVATION