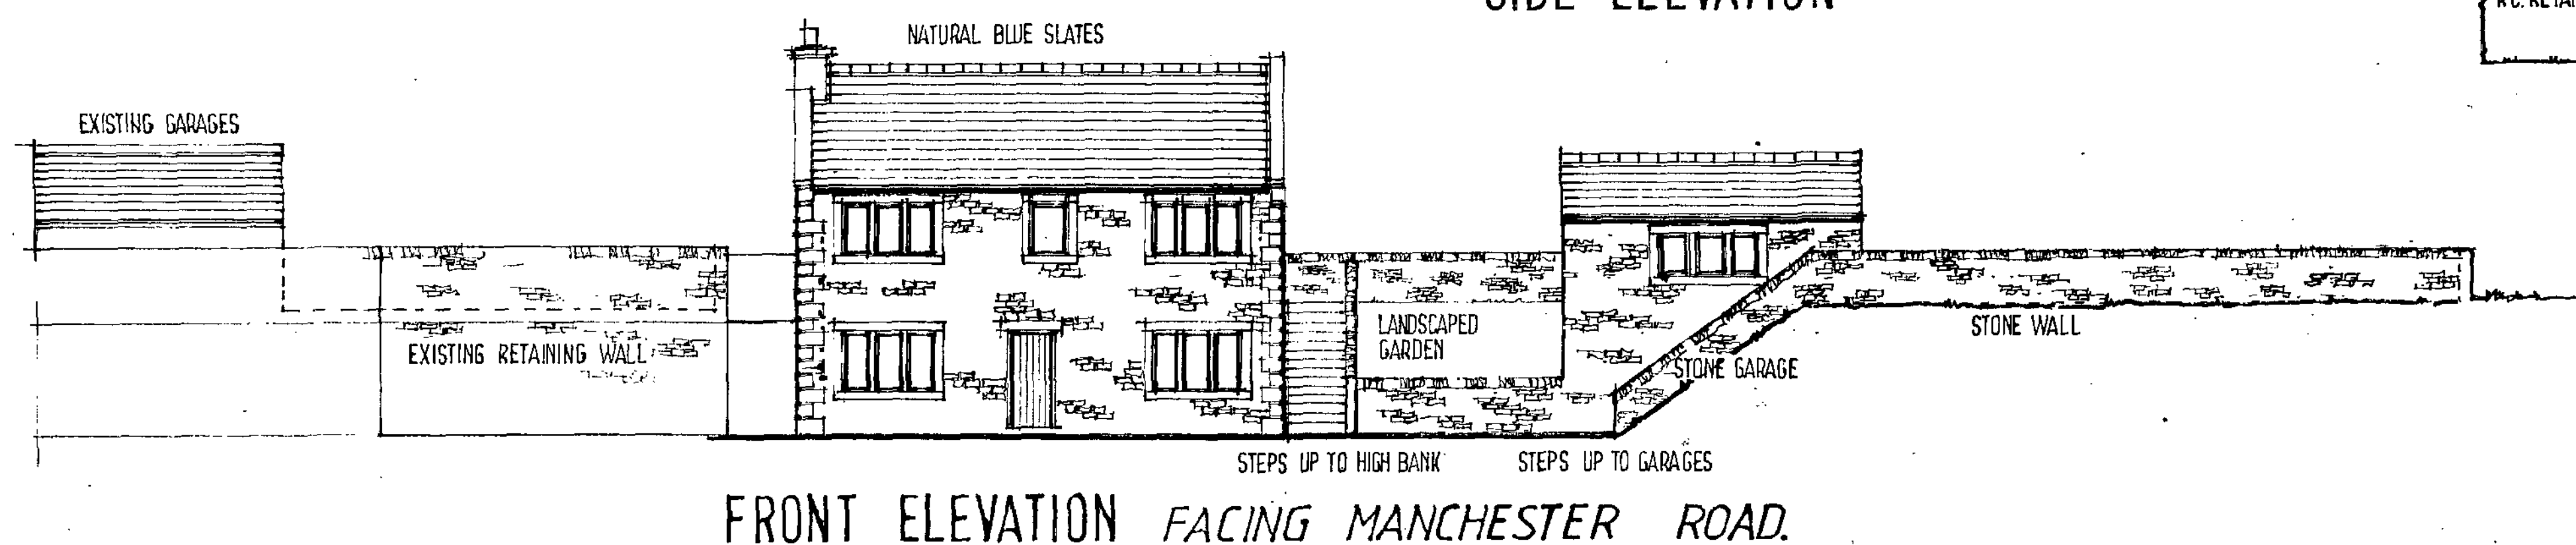
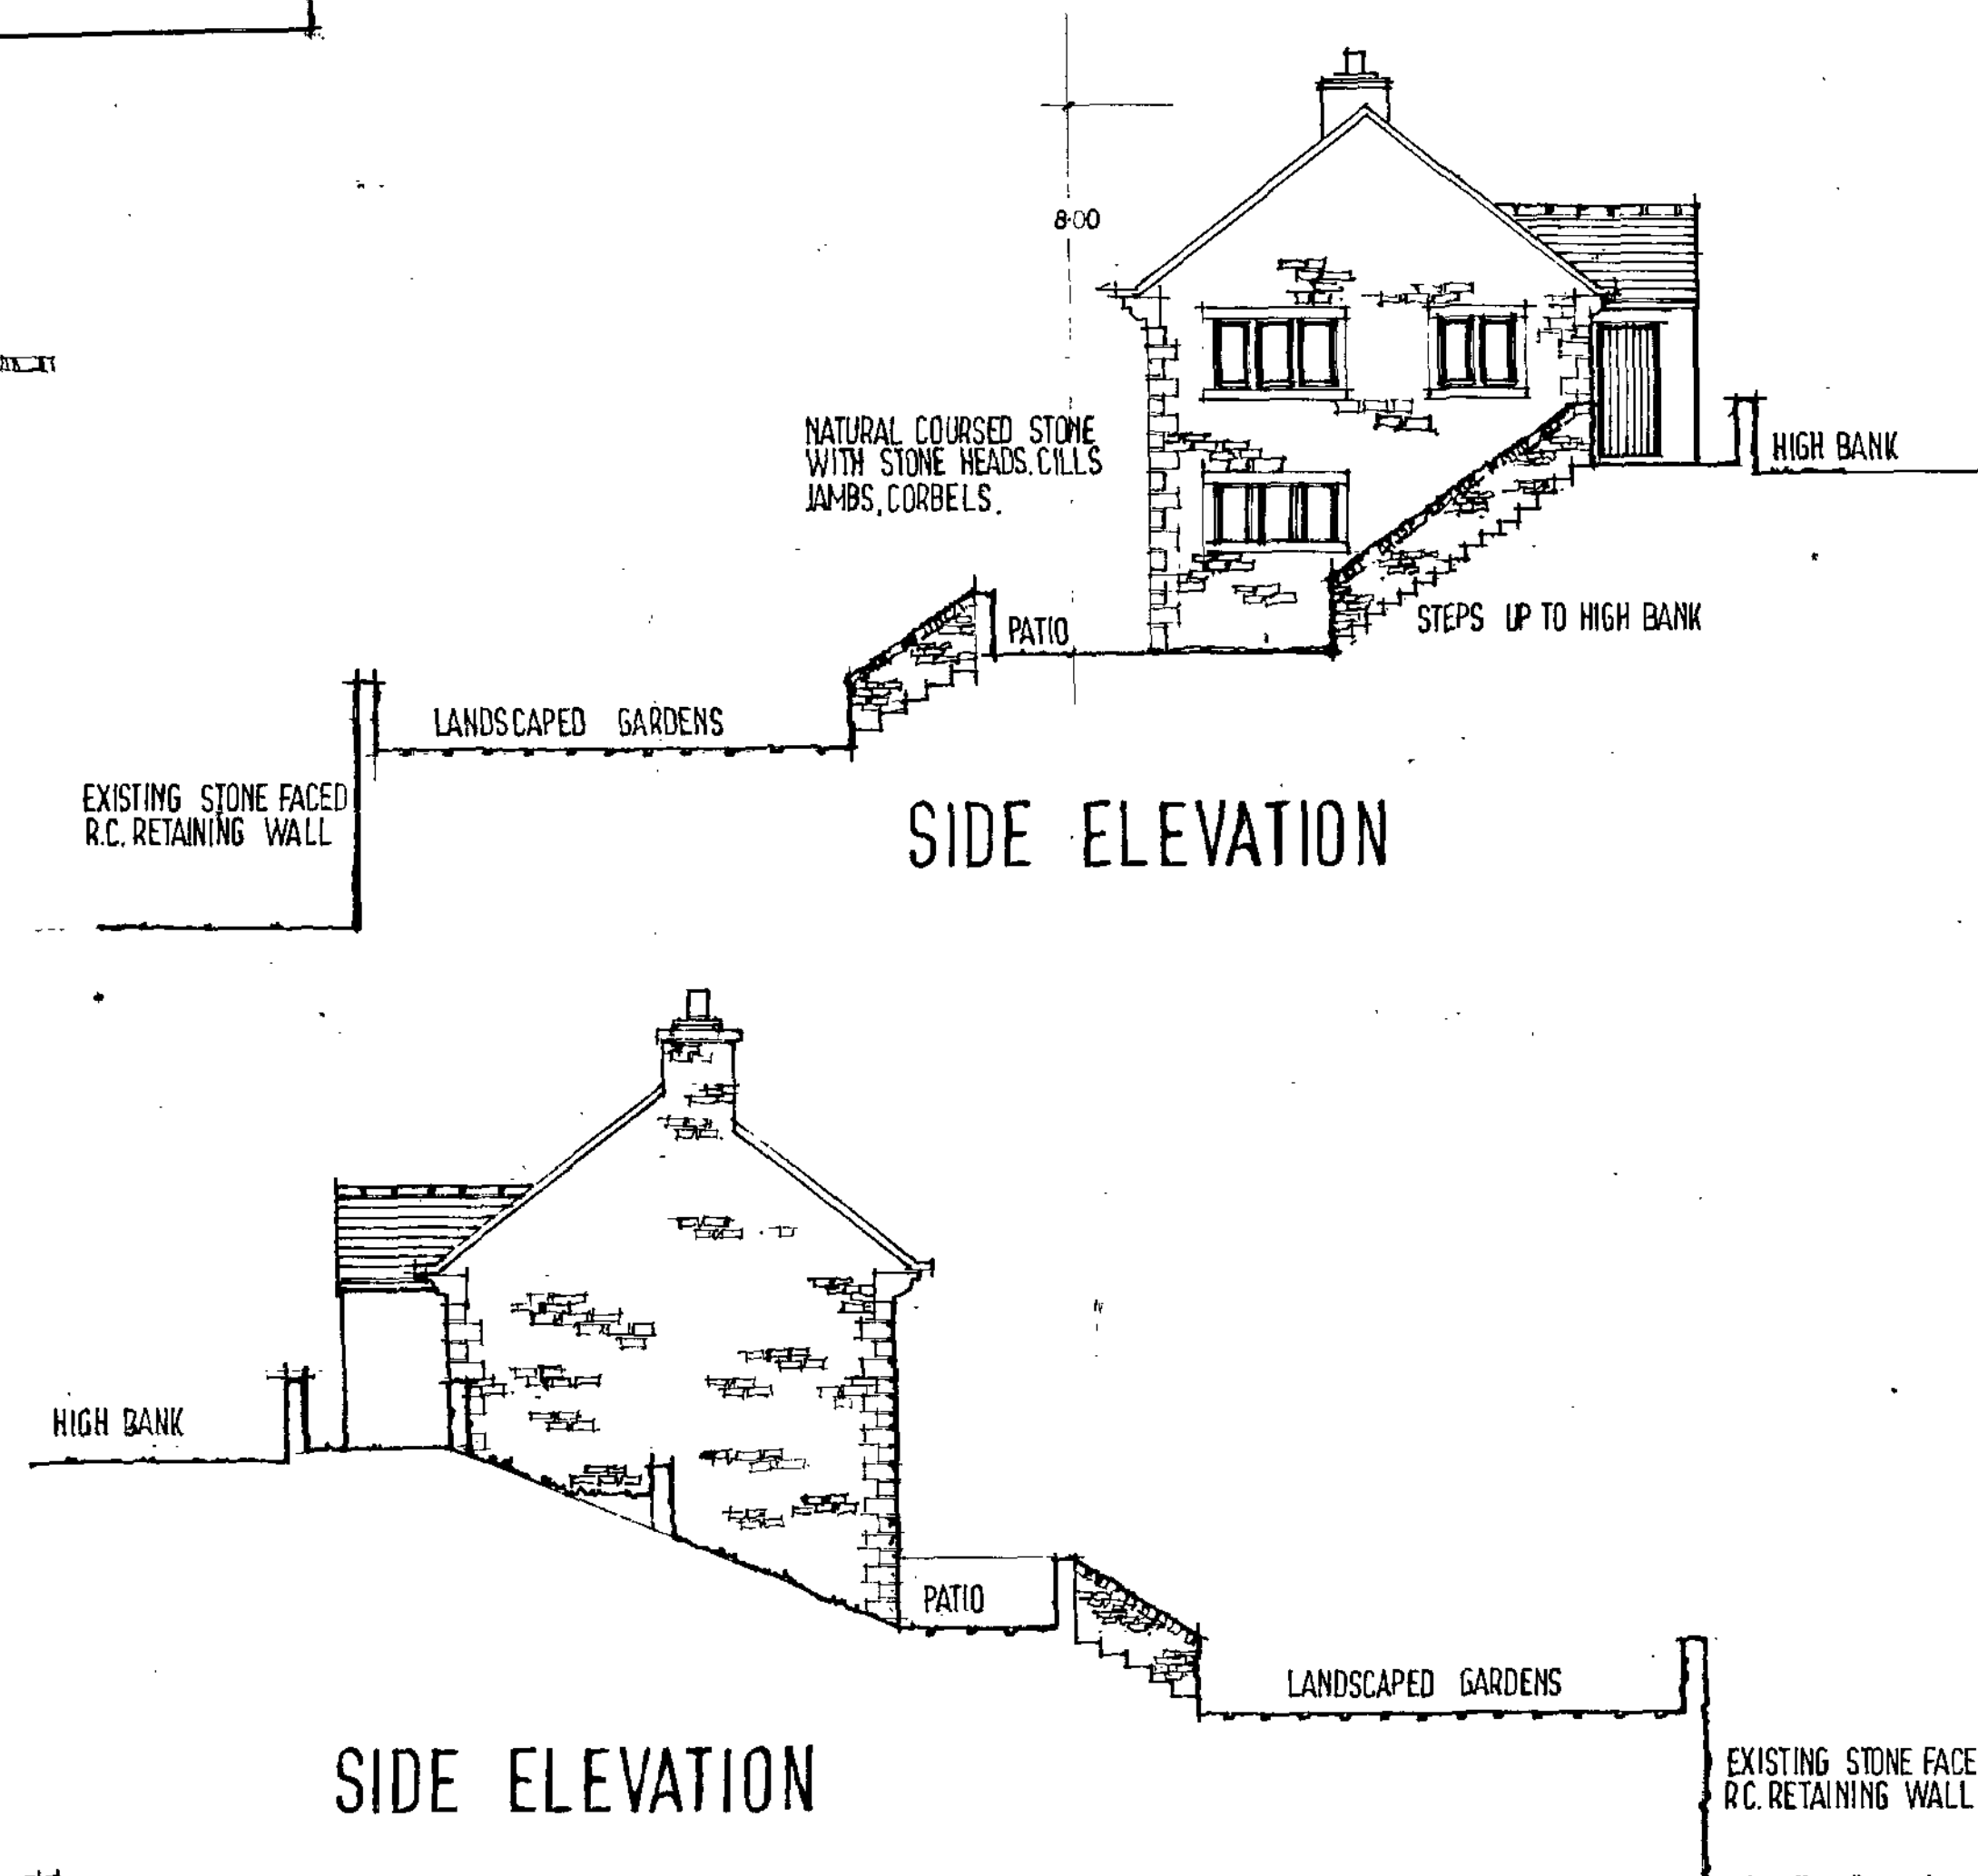
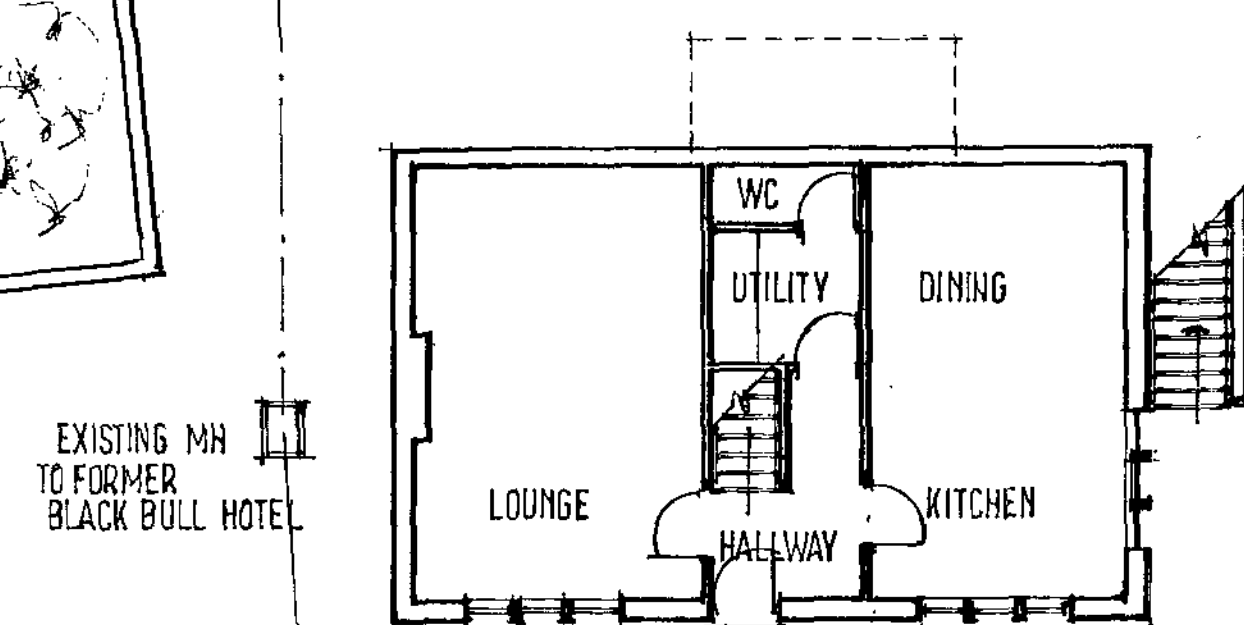
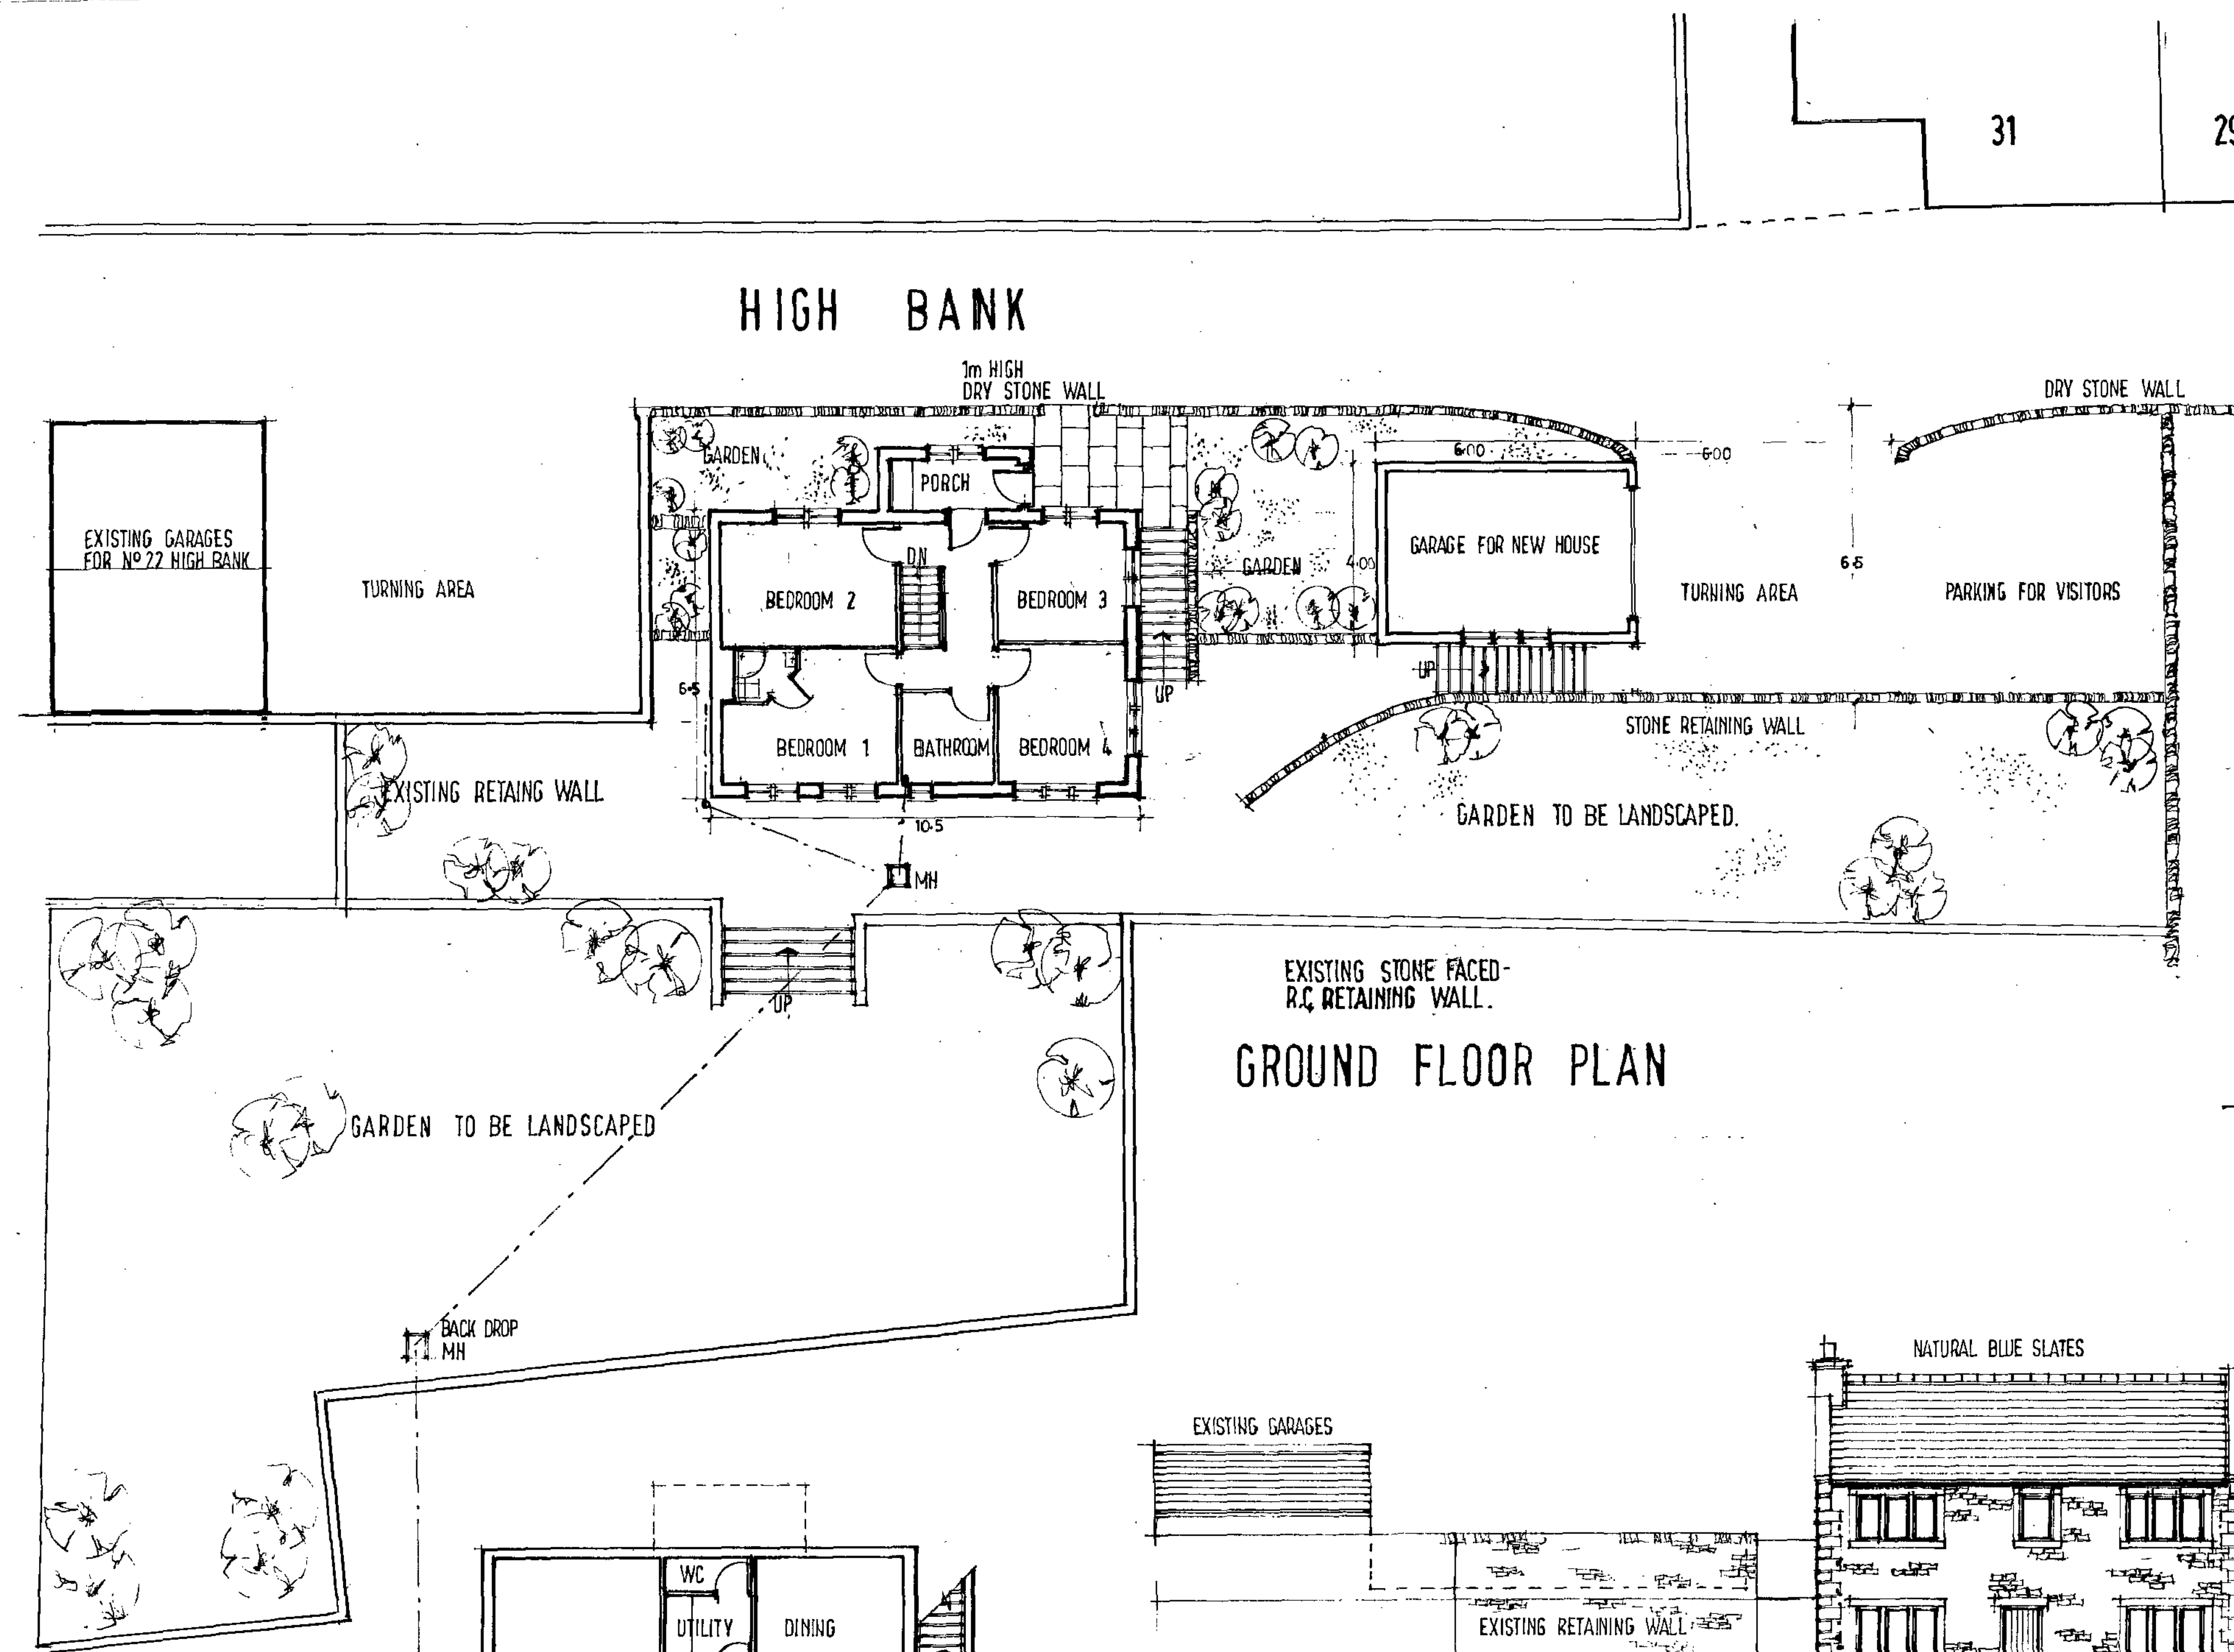


NEW HOUSE AND DETACHED GARAGE ON LAND  
BETWEEN NO 10 AND NO 22  
HIGH BANK  
MANCHESTER ROAD  
THURLSTONE

50 SEP 19

SCALE 1:100  
DATE SEPT 2011  
DRAWN HARRIS

*Millé*  
design

**R. Harris F.C.S.D.**  
**M. E. Harris B.A.(hons)**