

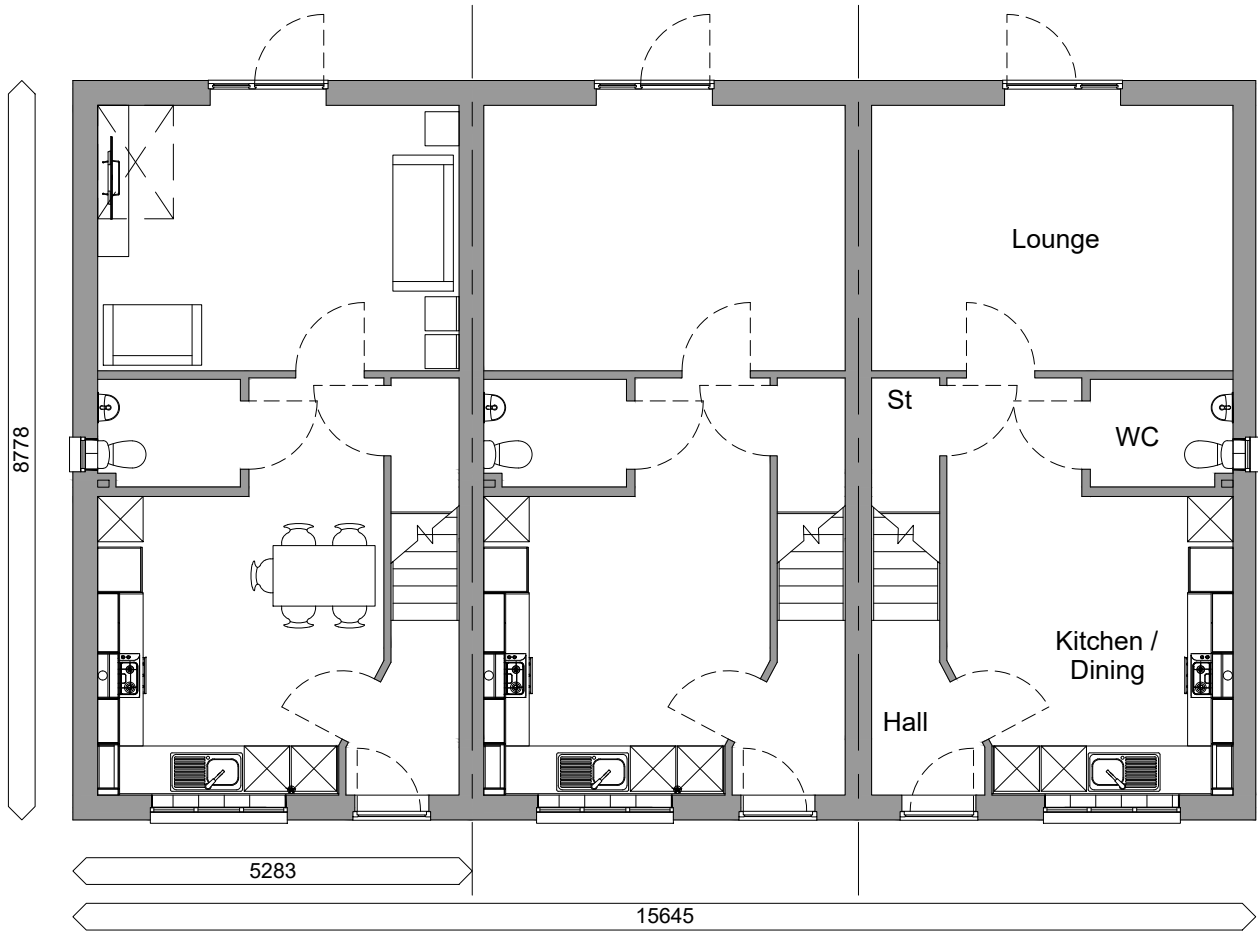


Scale Check:

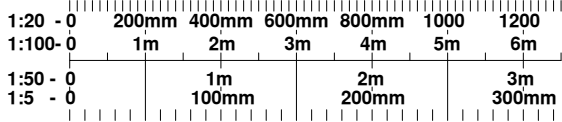

Ground Floor.
1 : 100

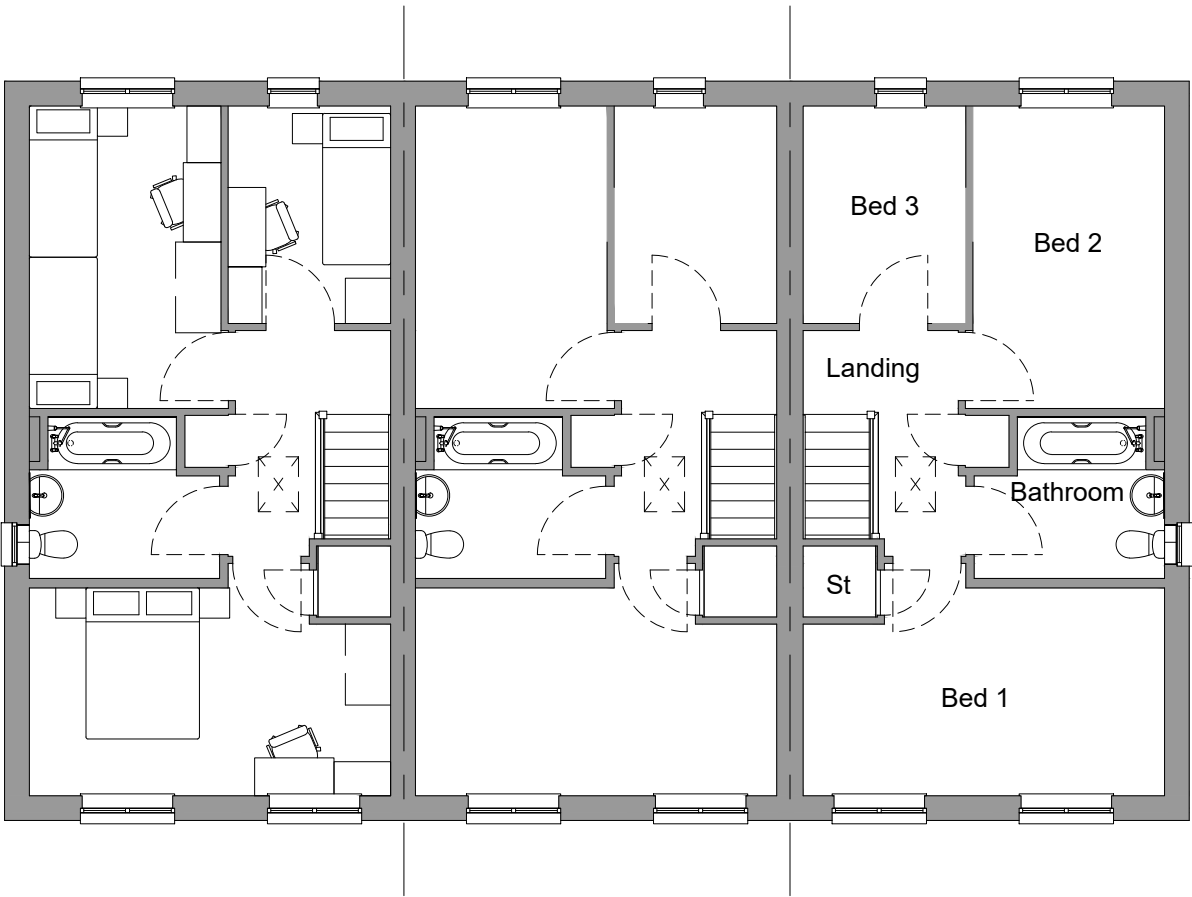


First Floor.
1 : 100

Planning Sheet Notes:

Type and style of roof tiles and facing materials including external features such as canopies, cills, heads, fascia, windows and doors as site specification and to Local Authority Approval. SHOWN INDICATIVE ONLY ON THIS PLAN

Rev	Details	Date	By	Chk
DATE	08.08.2019	DRAWN	DL	
SCALE	1:100 @ A3	CHK		
Planning Drawings				
Marlow House Type Floor Plans & Elevations Town House				
Dwg No	2018 - MAR - 002			Rev
Keepmoat, The Waterfront, Lakeside Boulevard, Doncaster, DN4 5PL. Tel: 01302 346620 www.keepmoat.com				

Scale Check:

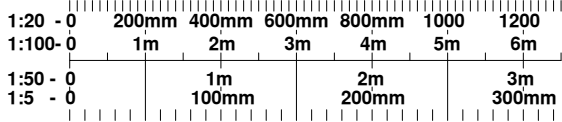


Front Elevation.

1 : 100

Side Elevation.

1 : 100

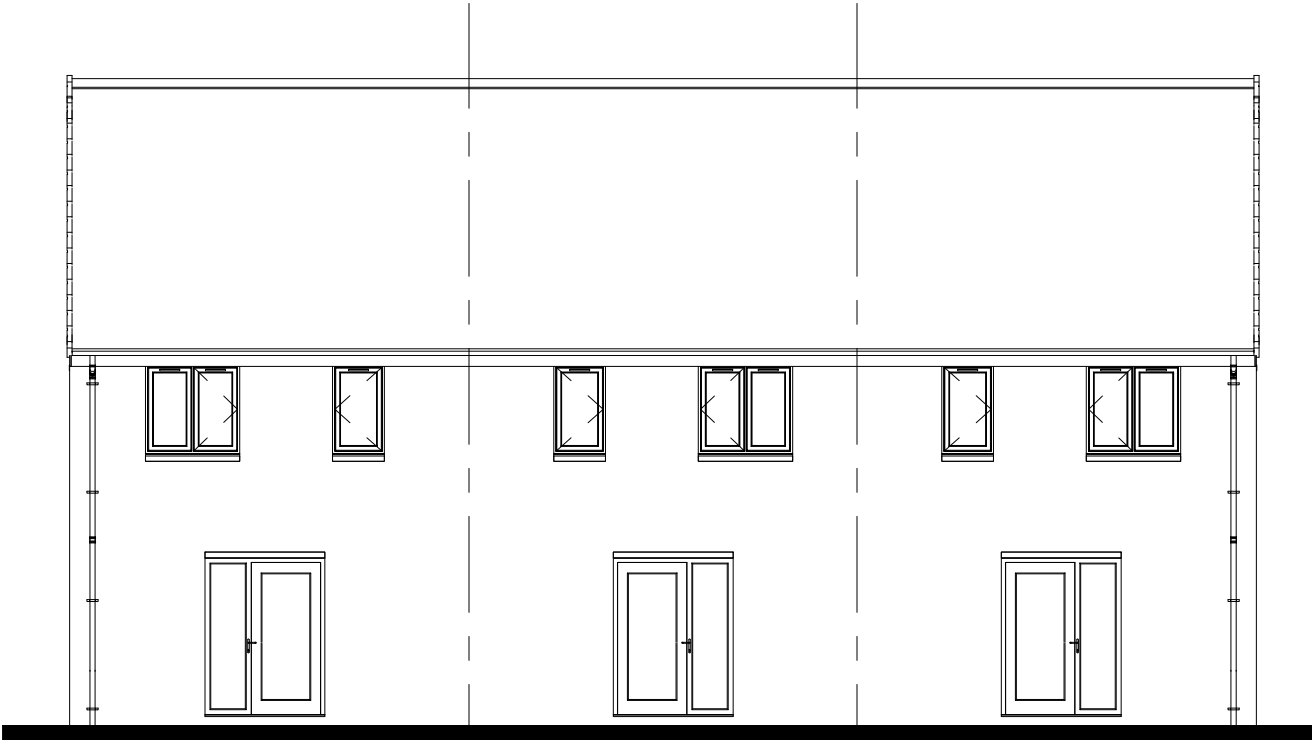

Rear Elevation.

1 : 100

Planning Sheet Notes:

Type and style of roof tiles and facing materials including external features such as canopies, cills, heads, fascia, windows and doors as site specification and to Local Authority Approval. SHOWN INDICATIVE ONLY ON THIS PLAN

Rev	Details	Date	By	Chk
DATE	08.08.2019	DRAWN	DL	
SCALE	1:100 @ A3	CHK		
Planning Drawings				
Marlow House Type Floor Plans & Elevations Town House				
Dwg No	2018 - MAR - 003	Rev		
Keepmoat, The Waterfront, Lakeside Boulevard, Doncaster, DN4 5PL. Tel: 01302 346620 www.keepmoat.com				
Keepmoat Homes				