


06 | TREE REMOVAL PLAN

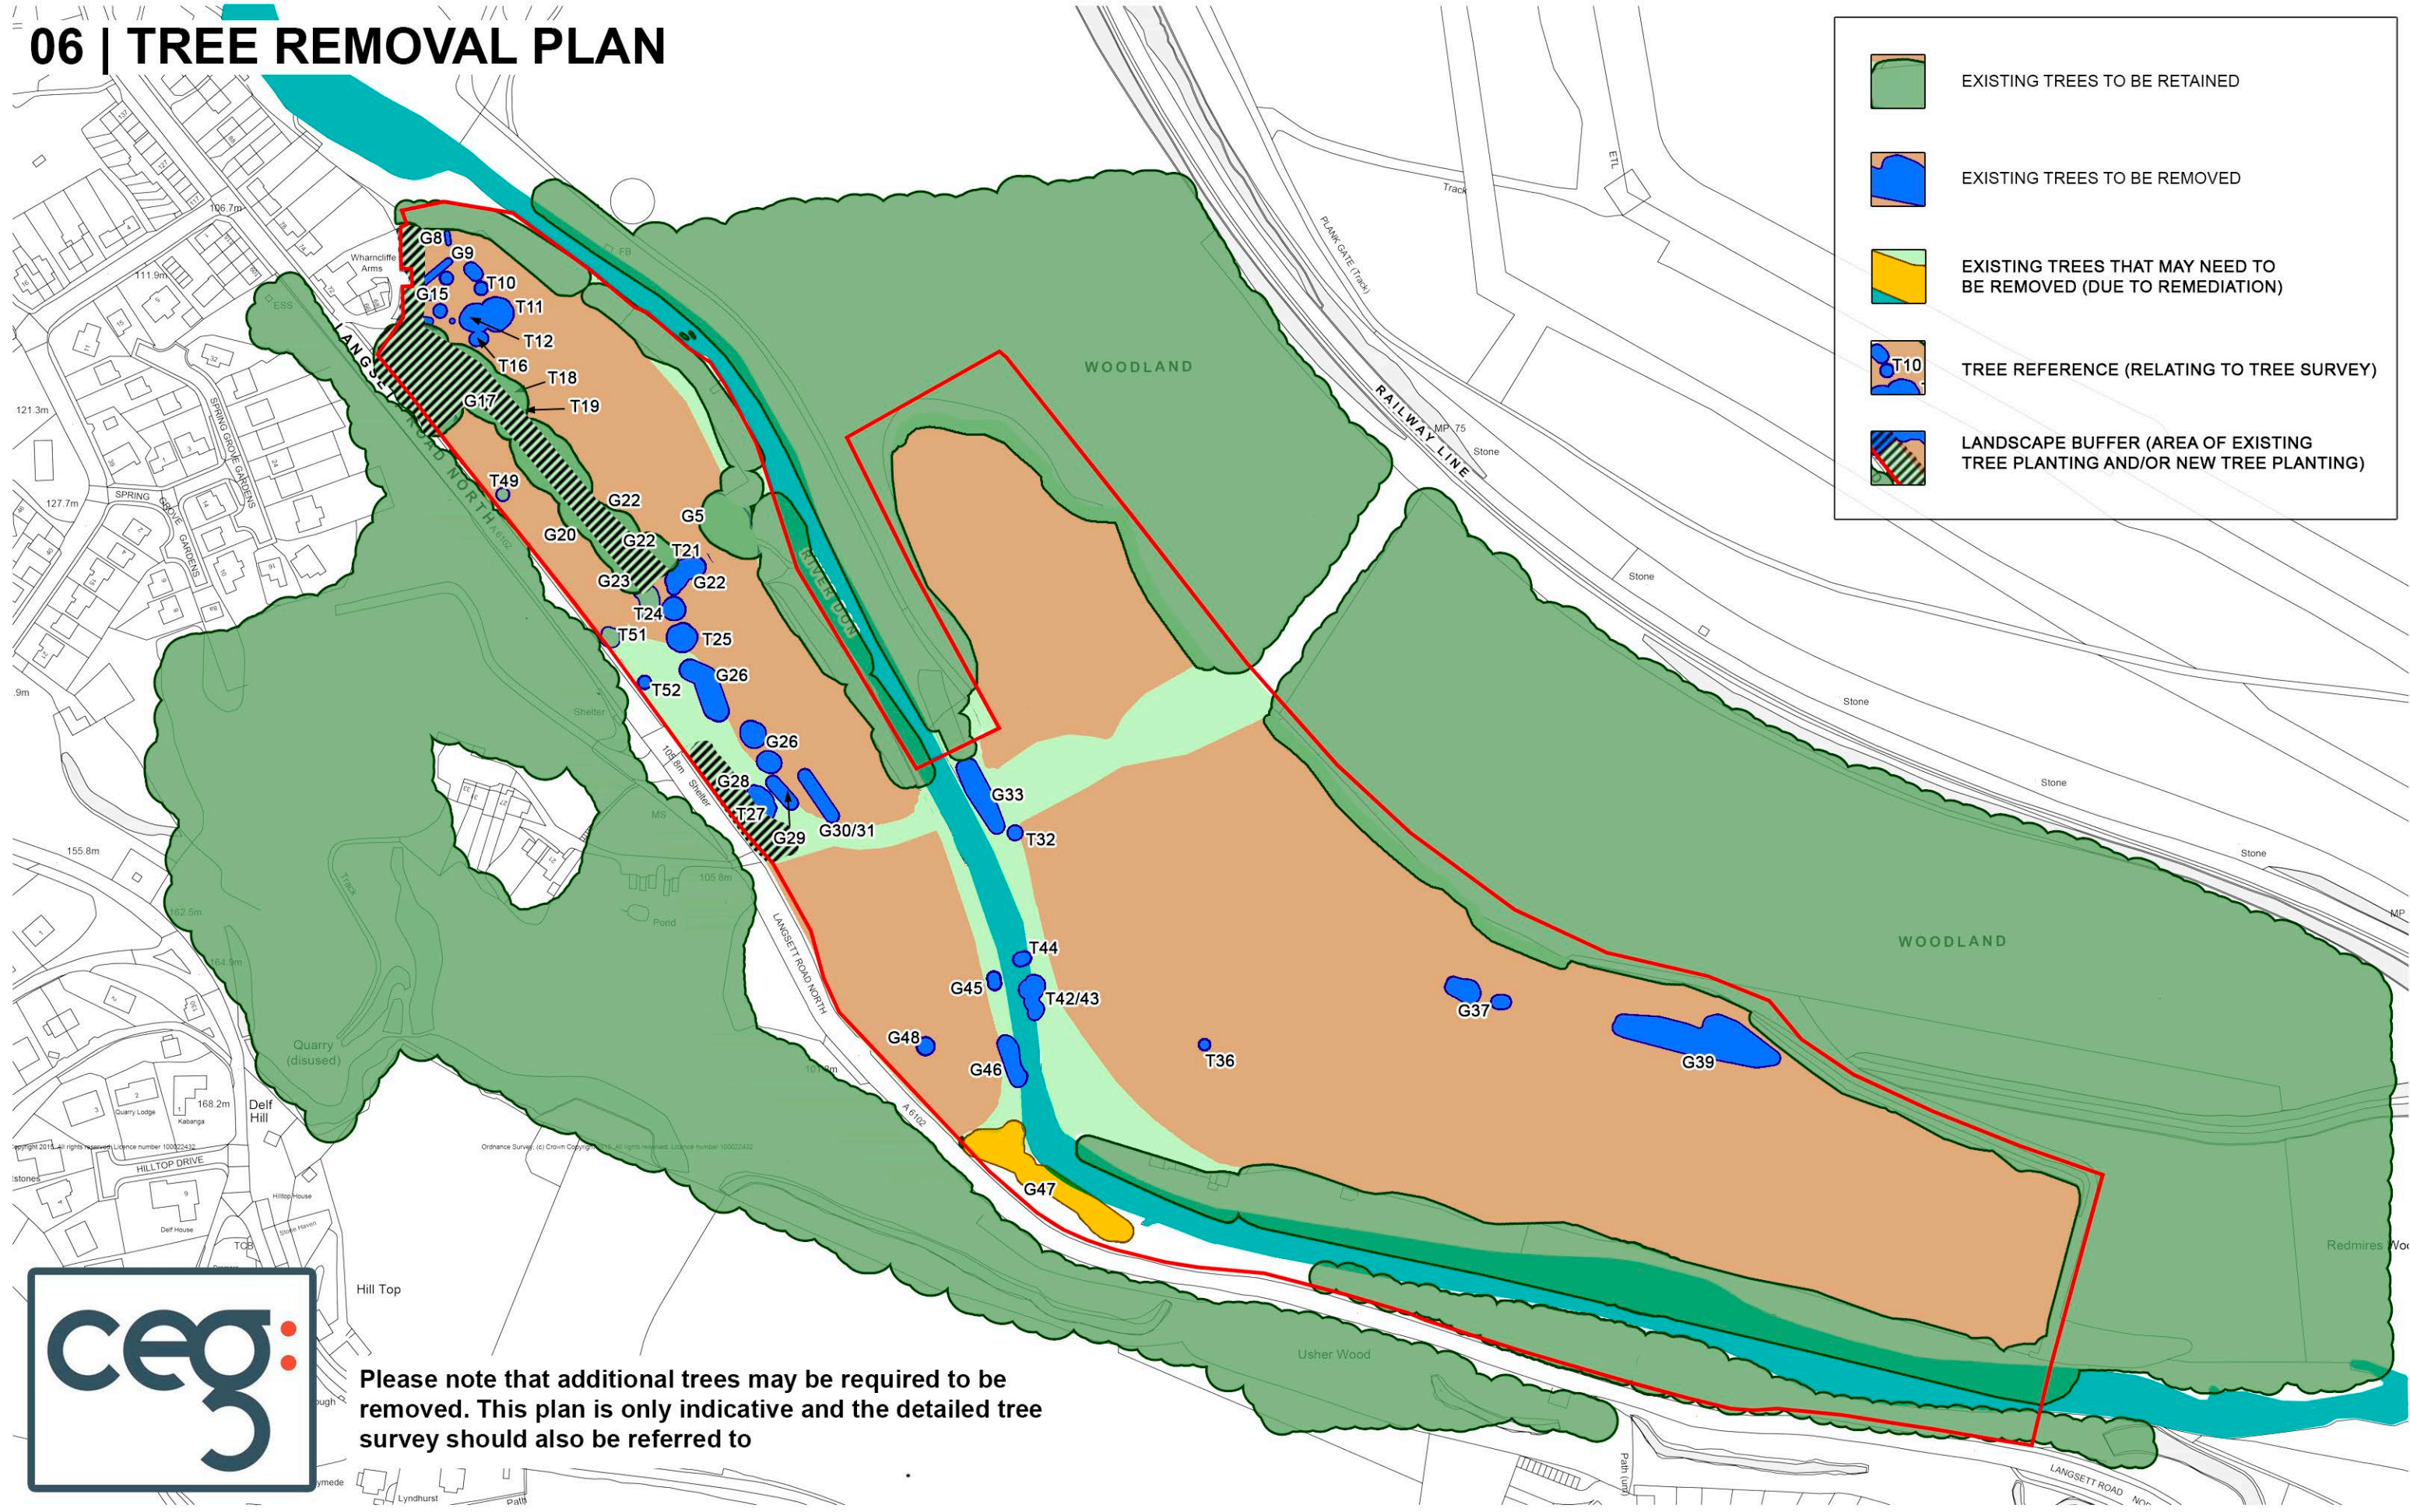

Please note that additional trees may be required to be removed. This plan is only indicative and the detailed tree survey should also be referred to



Drwg No: 1526:15 - Rev G