


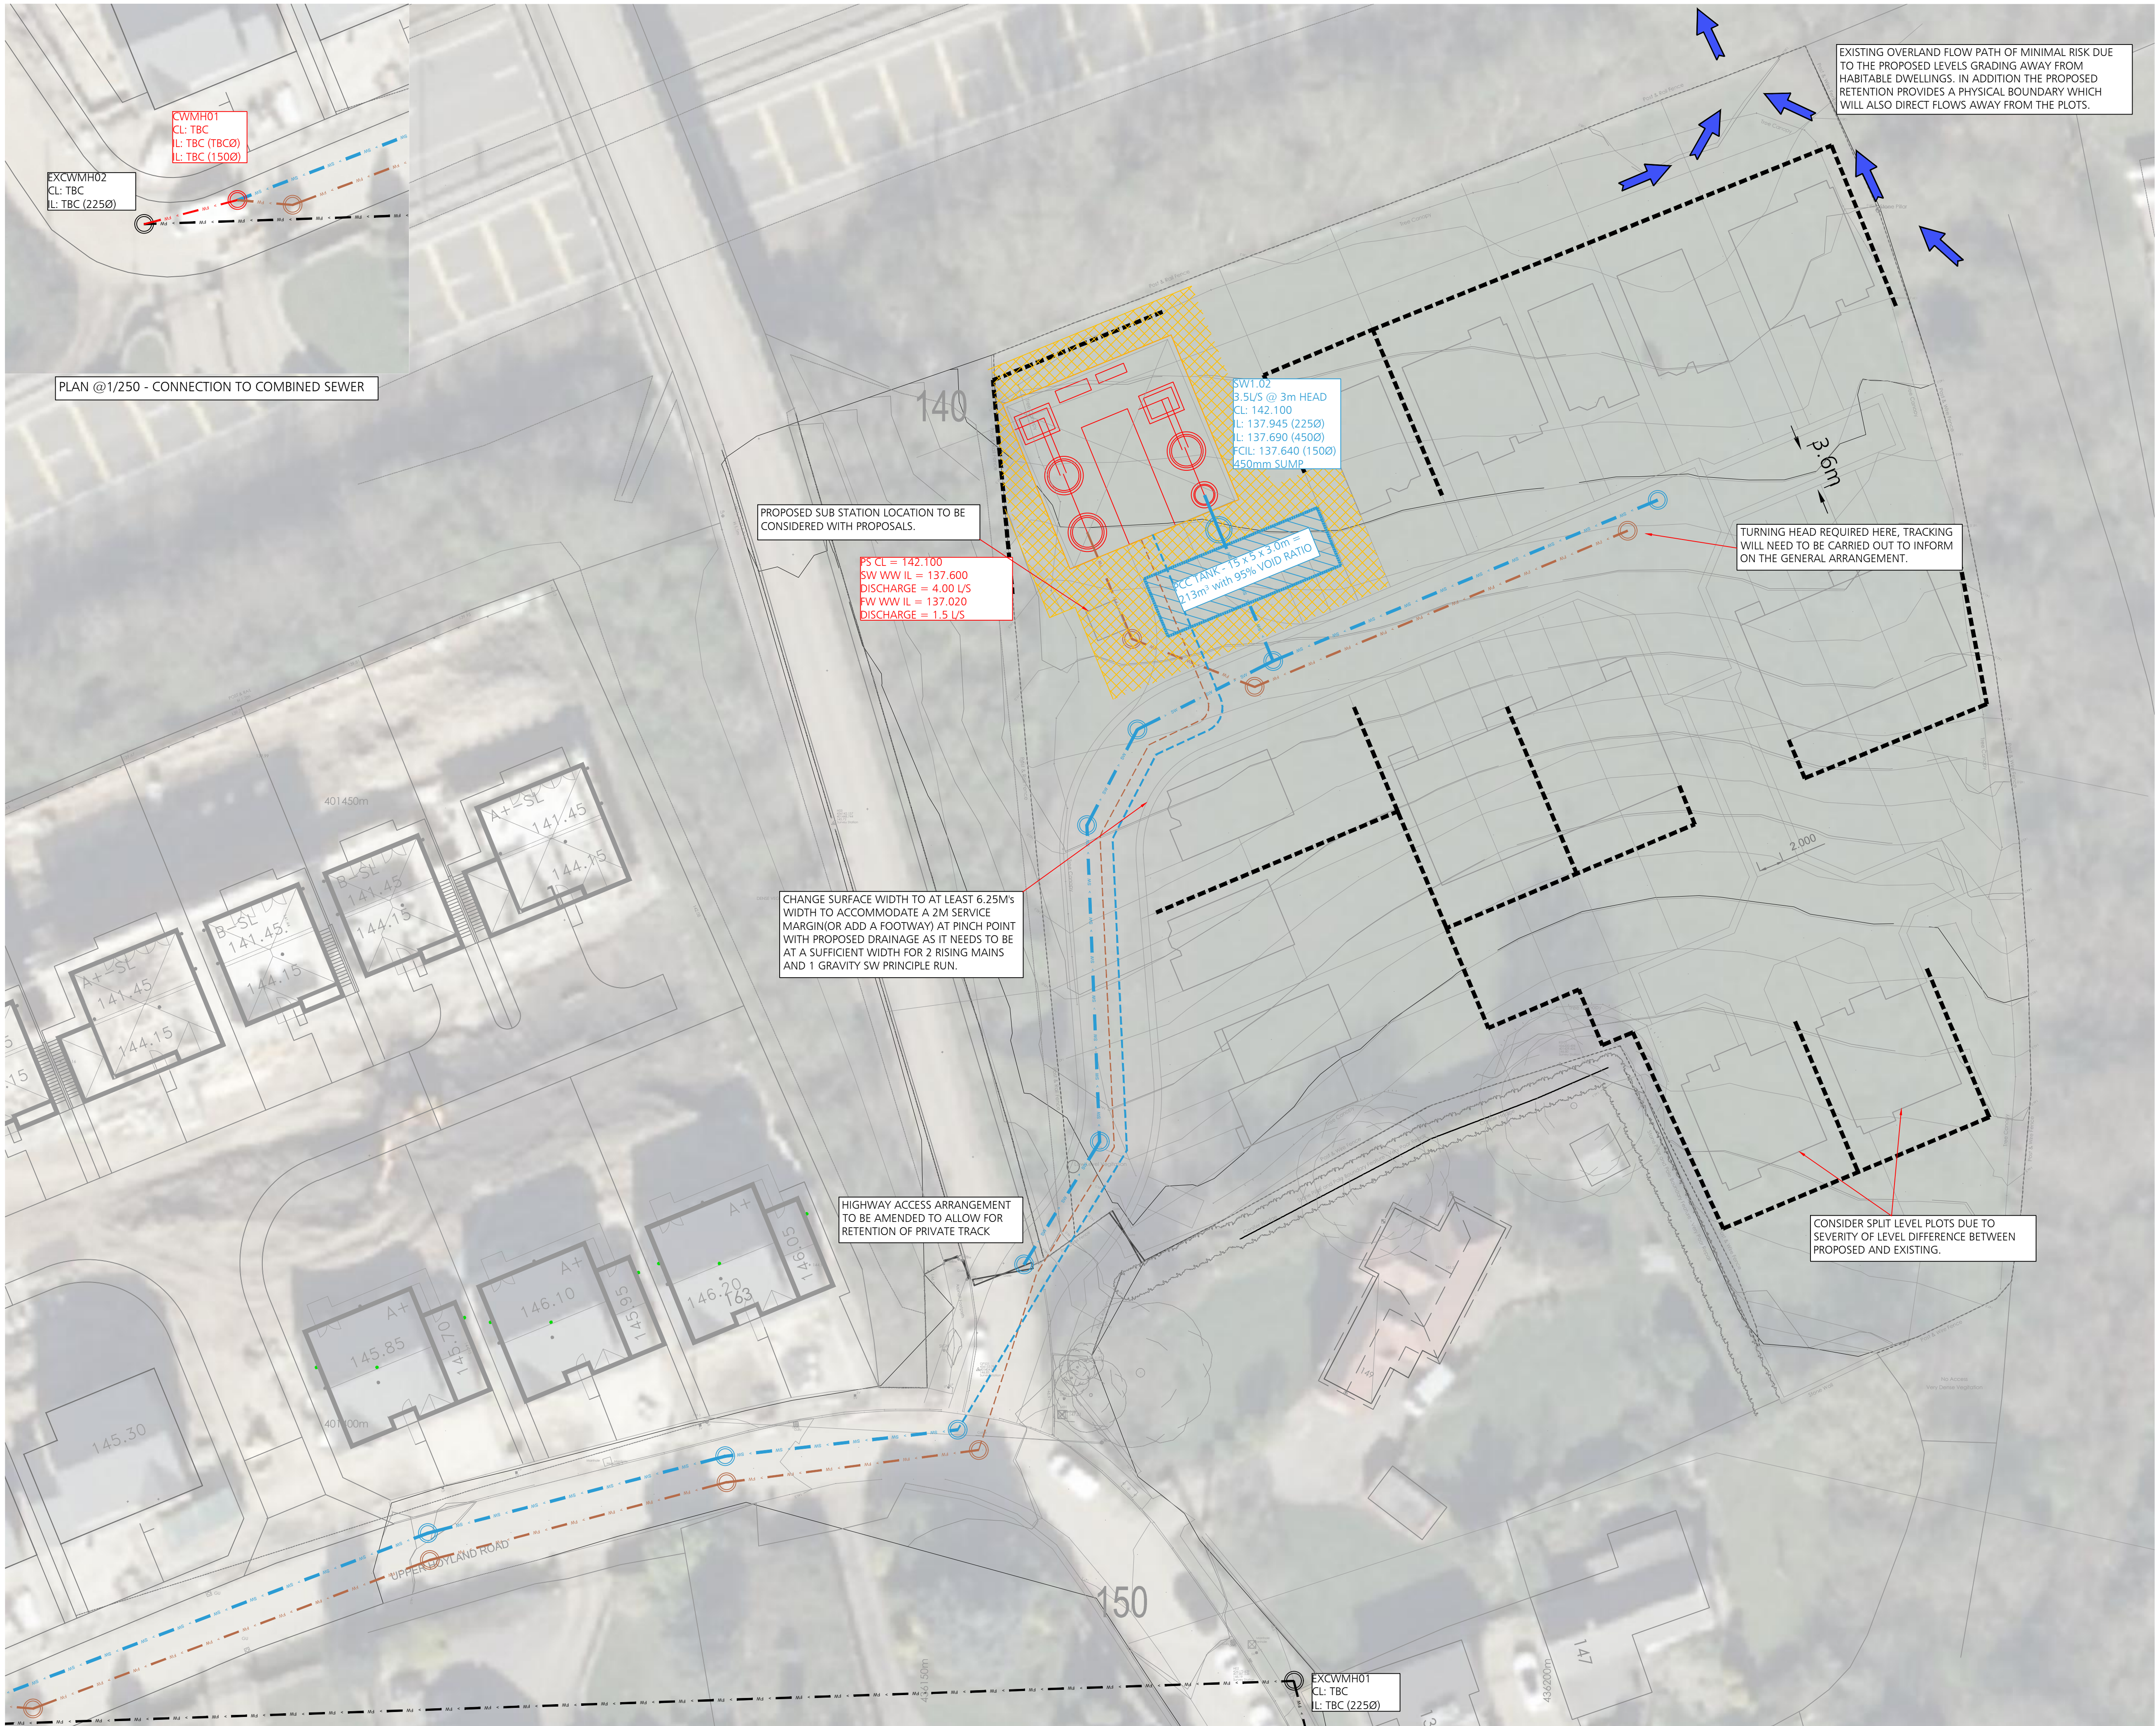

DO NOT SCALE

DESIGNERS HAZARD IDENTIFICATION
IT IS ASSUMED THAT ALL WORKS WILL BE UNDERTAKEN BY A COMPETENT CONTRACTOR WORKING, WHERE APPROPRIATE, TO AN APPROVED METHOD STATEMENT. IN ADDITION TO THE HAZARDS TYPICALLY ASSOCIATED WITH THE TYPES OF CONSTRUCTION DETAILED ON THIS DRAWING, ANY KNOWN ABNORMAL HAZARDS SPECIFIC TO THIS DRAWING HAVE BEEN IDENTIFIED.

ABNORMAL
HAZARD
REFERENCE

KEY

- EXISTING CW SEWER
- PROPOSED COMBINED SEWER
- PROPOSED SW SEWER
- PROPOSED FW SEWER
- SW RISING MAIN
- FW RISING MAIN
- SW ATTENUATION TANK
- YW EASEMENT
- RETAINING WALL
- OVERLAND FLOW PATH

14.10.21	PRELIMINARY ISSUE	MDJ	PD	P1
Date	Revision	By	Chkd	Ref



Structural & Civil Consultants

Tithe House
35 Town Street
Leeds
LS18 5LJ
T:0113 258 3611
E:info@dudleys.co.uk

Project
UPPER HOYLAND RD
HOYLAND, BARNSELY
S74 9EP
Title
FRA DRAINAGE STRATEGY

Scale	1:250	Paper	A1	Drawn	MDJ	Check	PD
Date	OCT 21	Status	PRELIMINARY				
Job No.	19317	Drg. No.	101	Rev.	P1		