



FRONT/SIDE ELEVATION




FRONT/SIDE ELEVATION




REAR ELEVATION



SIDE ELEVATION

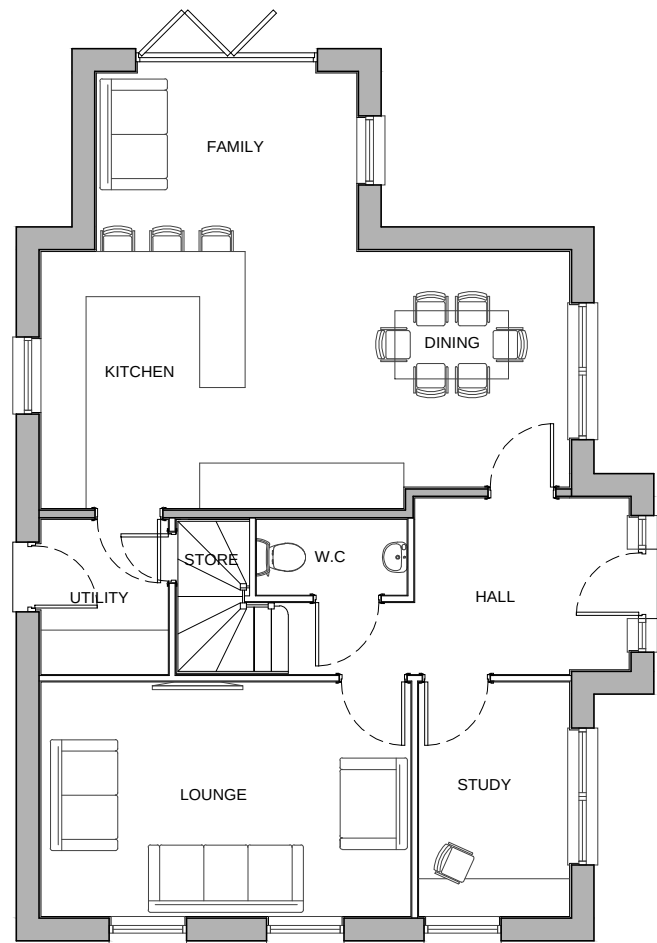

GROUND FLOOR PLAN

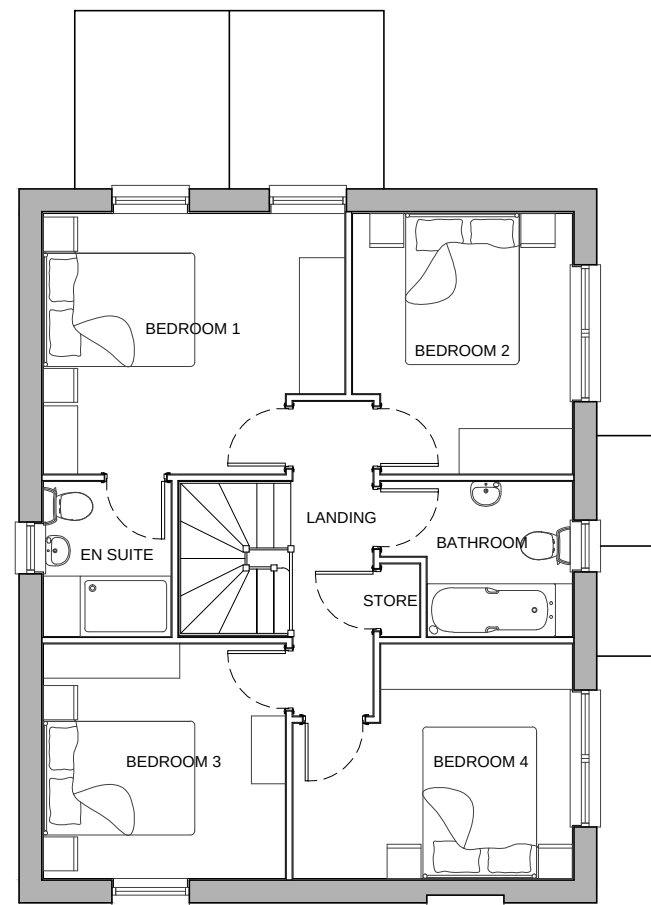

FIRST FLOOR PLAN



CLIENT:  
BERKELEY DEVEER

PROJECT:  
PROPOSED RESIDENTIAL DEVELOPMENT  
COTE LANE, THURGOLAND

DRAWING:  
T4+ - PLOT 2  
PLANS & ELEVATIONS

DRAWING NUMBER:  
P17:5149:11

SCALE @ A2:  
1:100

DRAWN: RAN DATE: FEB 18

CHECKED: VS DATE: FEB 18

14 MARINER COURT / CALDER PARK / WAKEFIELD / WF4 3FL  
01924 383322 / [www.jrpassoc.co.uk](http://www.jrpassoc.co.uk) / [info@jrpassoc.co.uk](mailto:info@jrpassoc.co.uk)  
jrpassociates is a trading style of John R Pailey Associates Limited