

INE

154

84


153

152

Flagged Footpaths

900x600mm flags to be lifted and laid by mechanical means.  
600x600mm flags to be lifted and laid by two persons.

A top and bottom landing of 900x600mm min. is to be provided to rear garden steps.

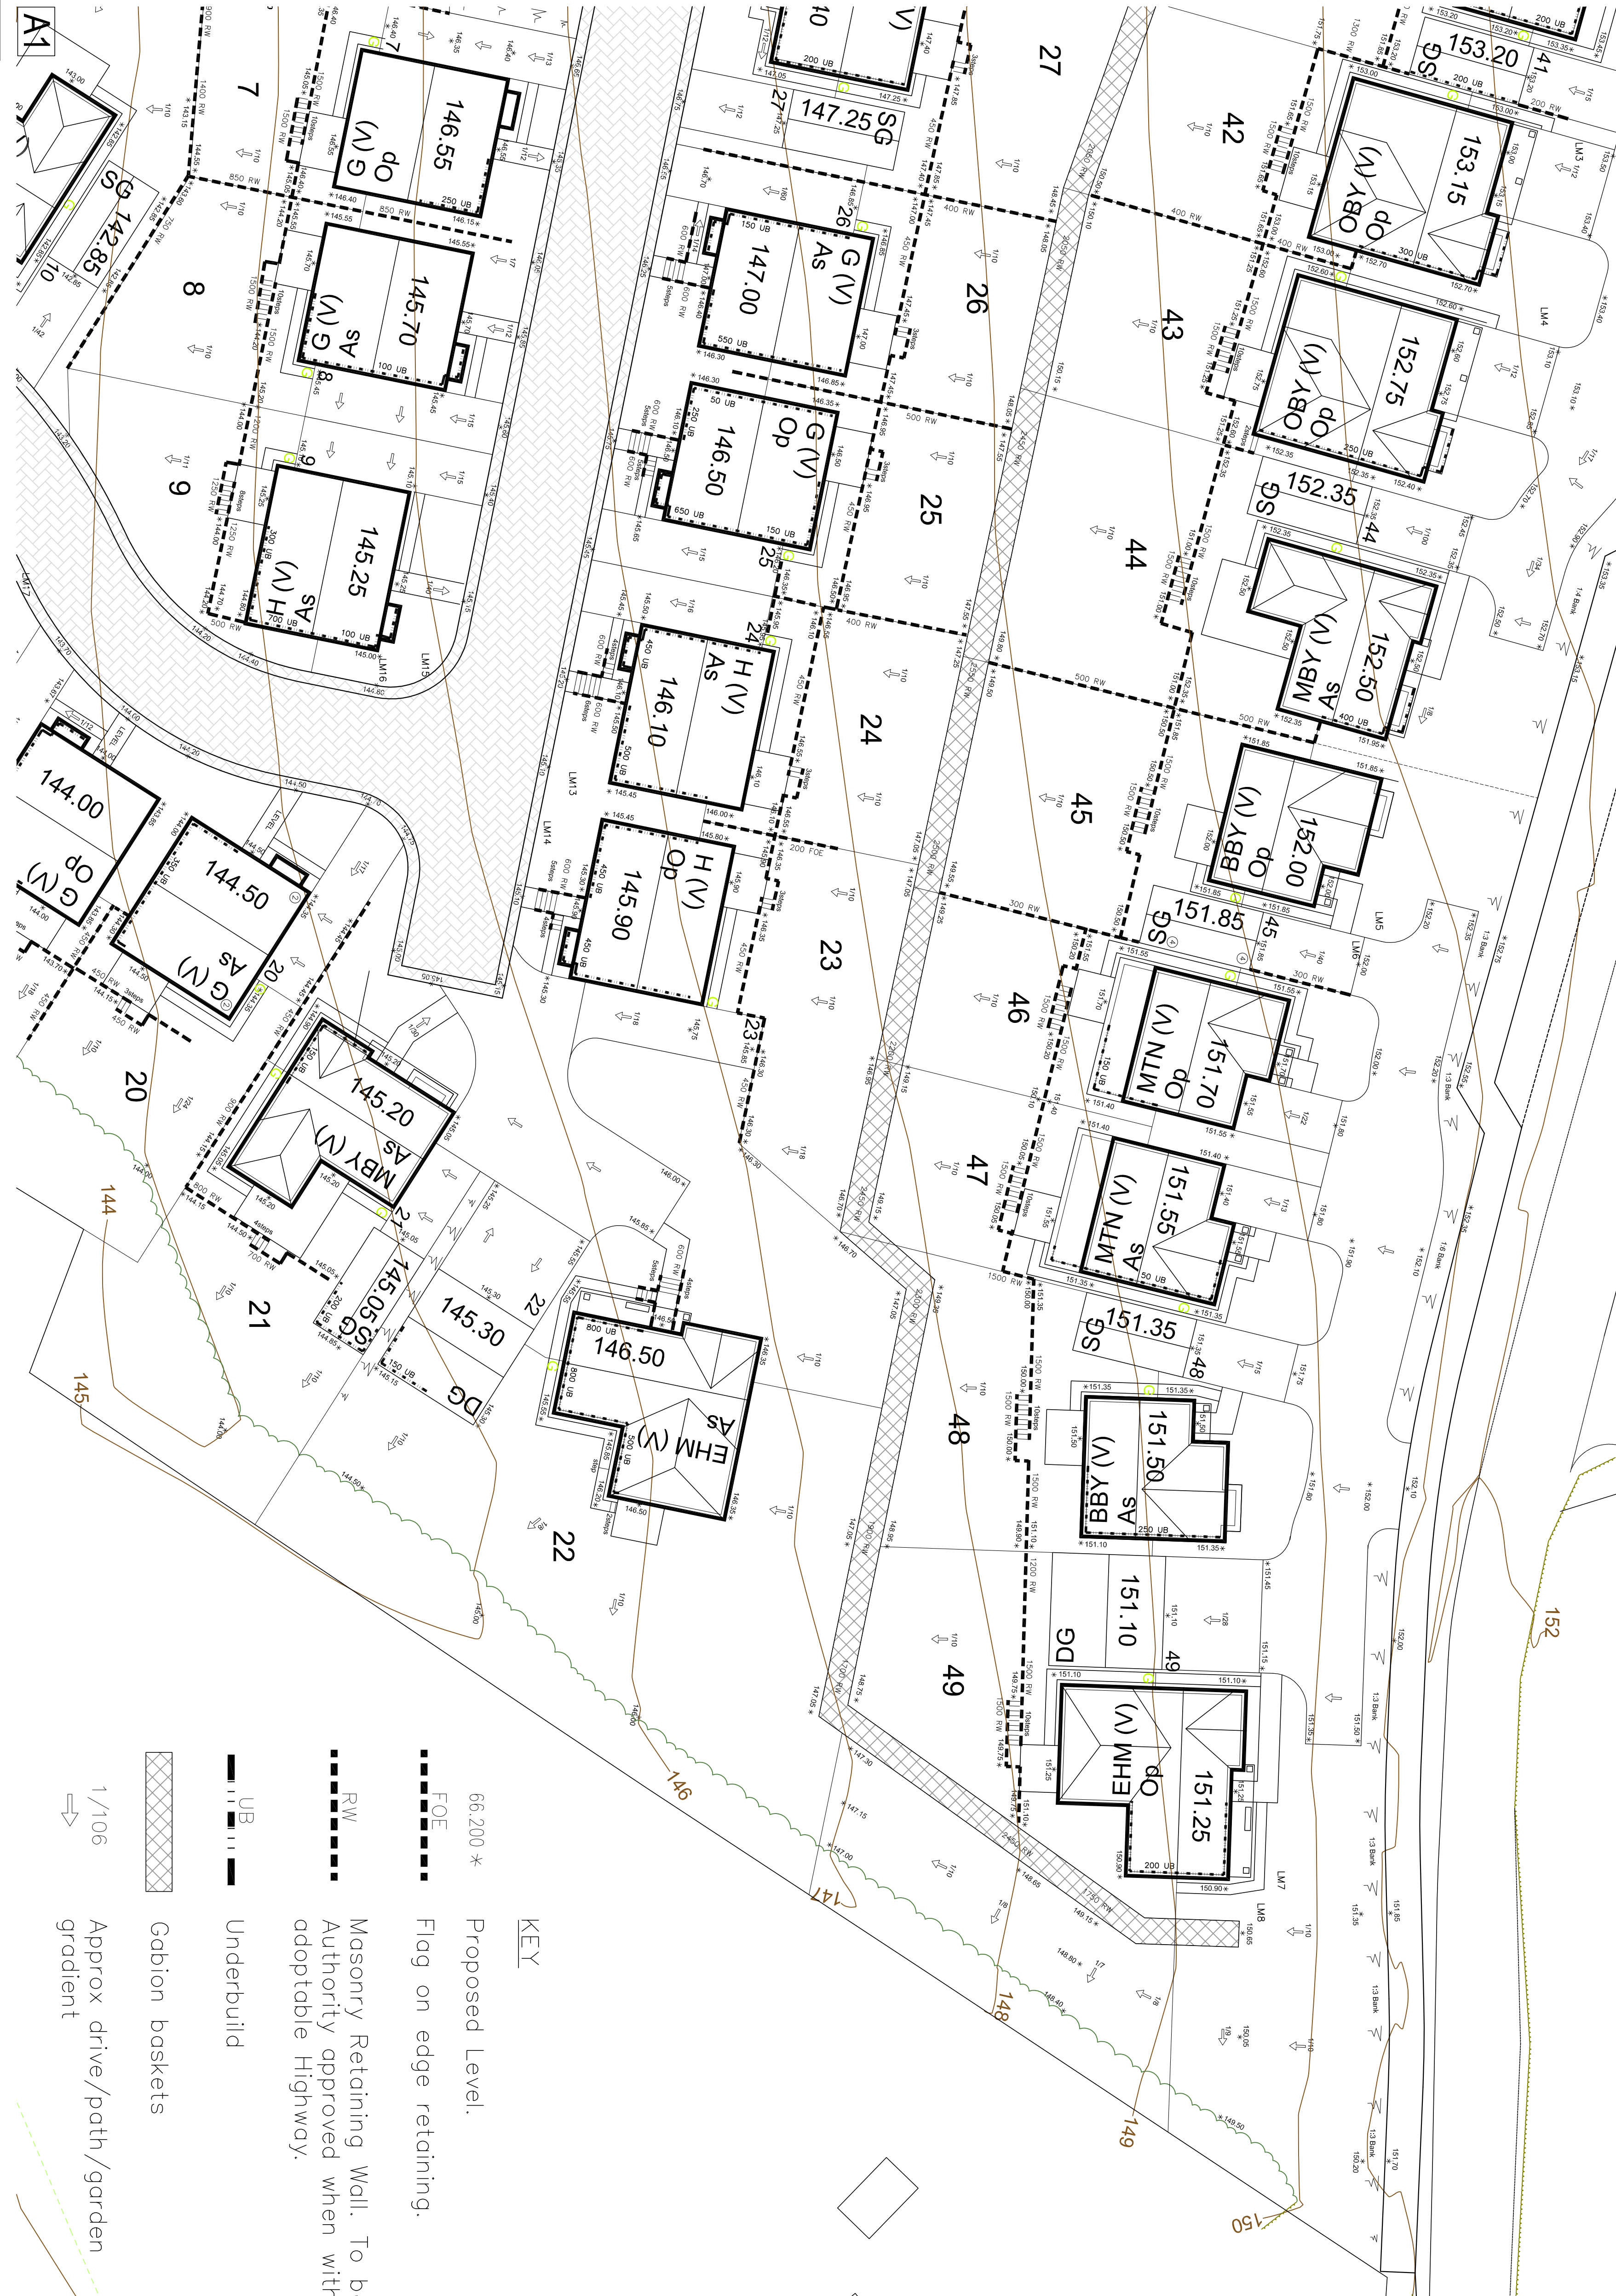

Preliminary

C Gabion baskets simulated 10.3.20 AST  
A Gabion baskets detailed 15.12.20 AST  
S Changes to layout.

Rev Details Date Drawn/CHK

Avant Homes

Lidget Lane/Pilley Green

Pilley, Barnsley

External Works

Sheet 2

Dwg No. : STE/19/28/03/02 C

Date : 18-11-19

Scale : 1:200 Copyright © Shaun Tonge Engineering

SHAUN TONGE  
ENGINEERING



11 Bromfield Road, Wombwell, Barnsley, S73 1SA.

Tel 01226 755923, Mobile 07528 278070, Email shaun@shauntonge.co.uk