




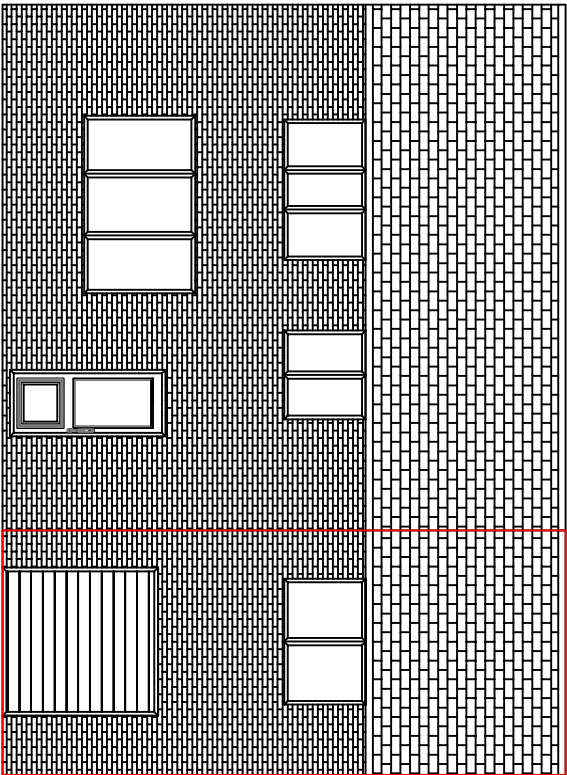




FRONT ELEVATION

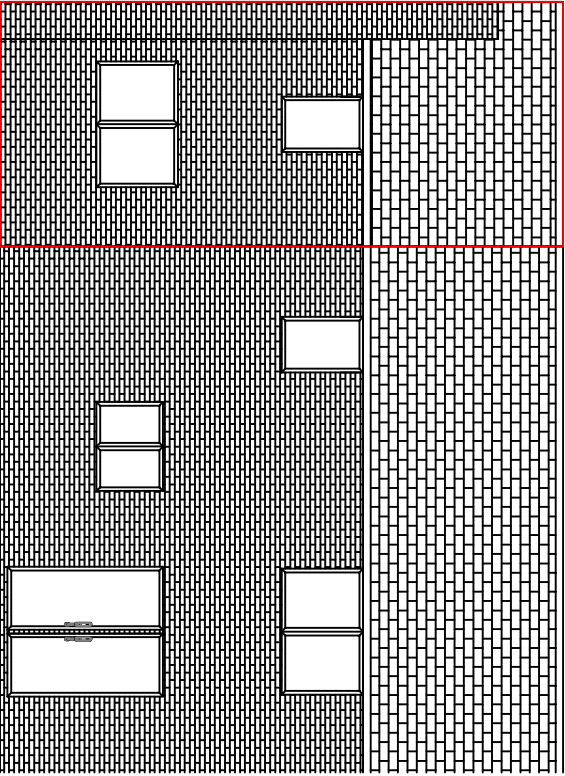

REAR ELEVATION

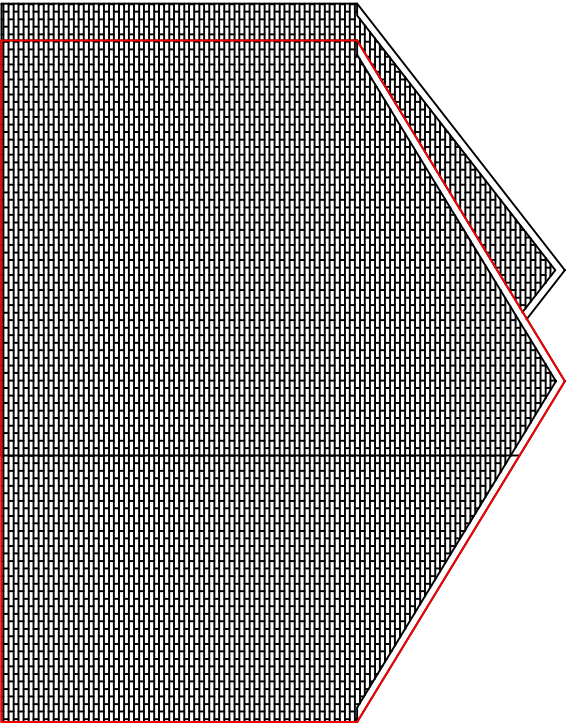

SIDE ELEVATION

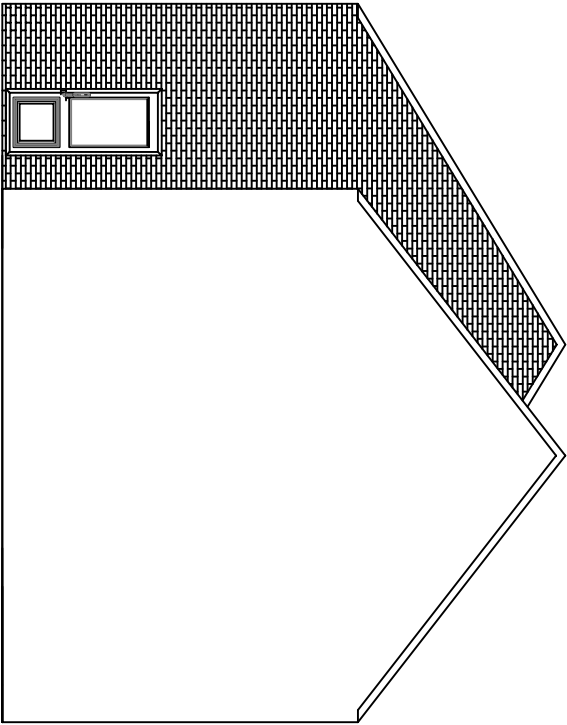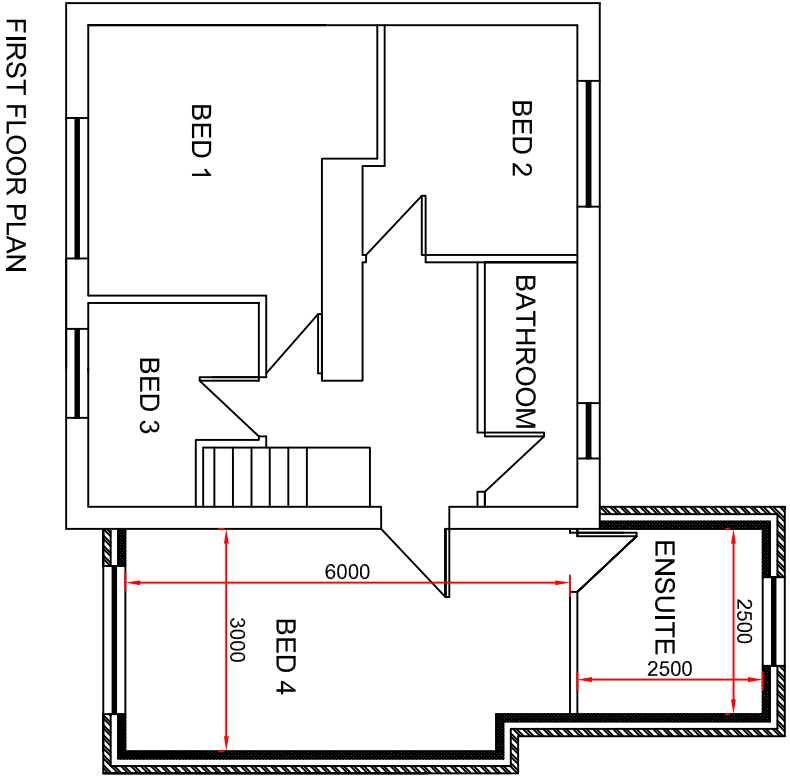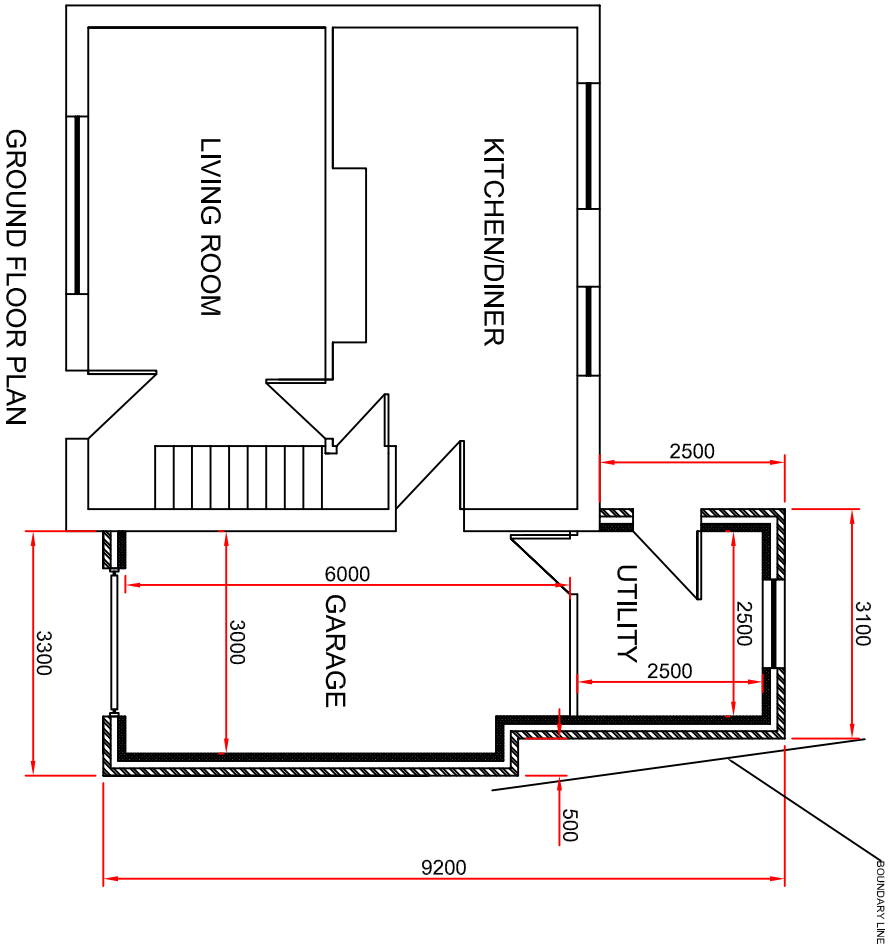

REAR SIDE ELEVATION

1. this drawing is not to be copied without consent from the owners
2. all dimensions are to be checked on site
3. don not scale from this drawin
4. foundation details are indicative only and are subject to ground conditions
5. any works requiring building regulation must not be started prior to approval
6. any works completed prior to approval are the responsibility of the applicant/contractor