


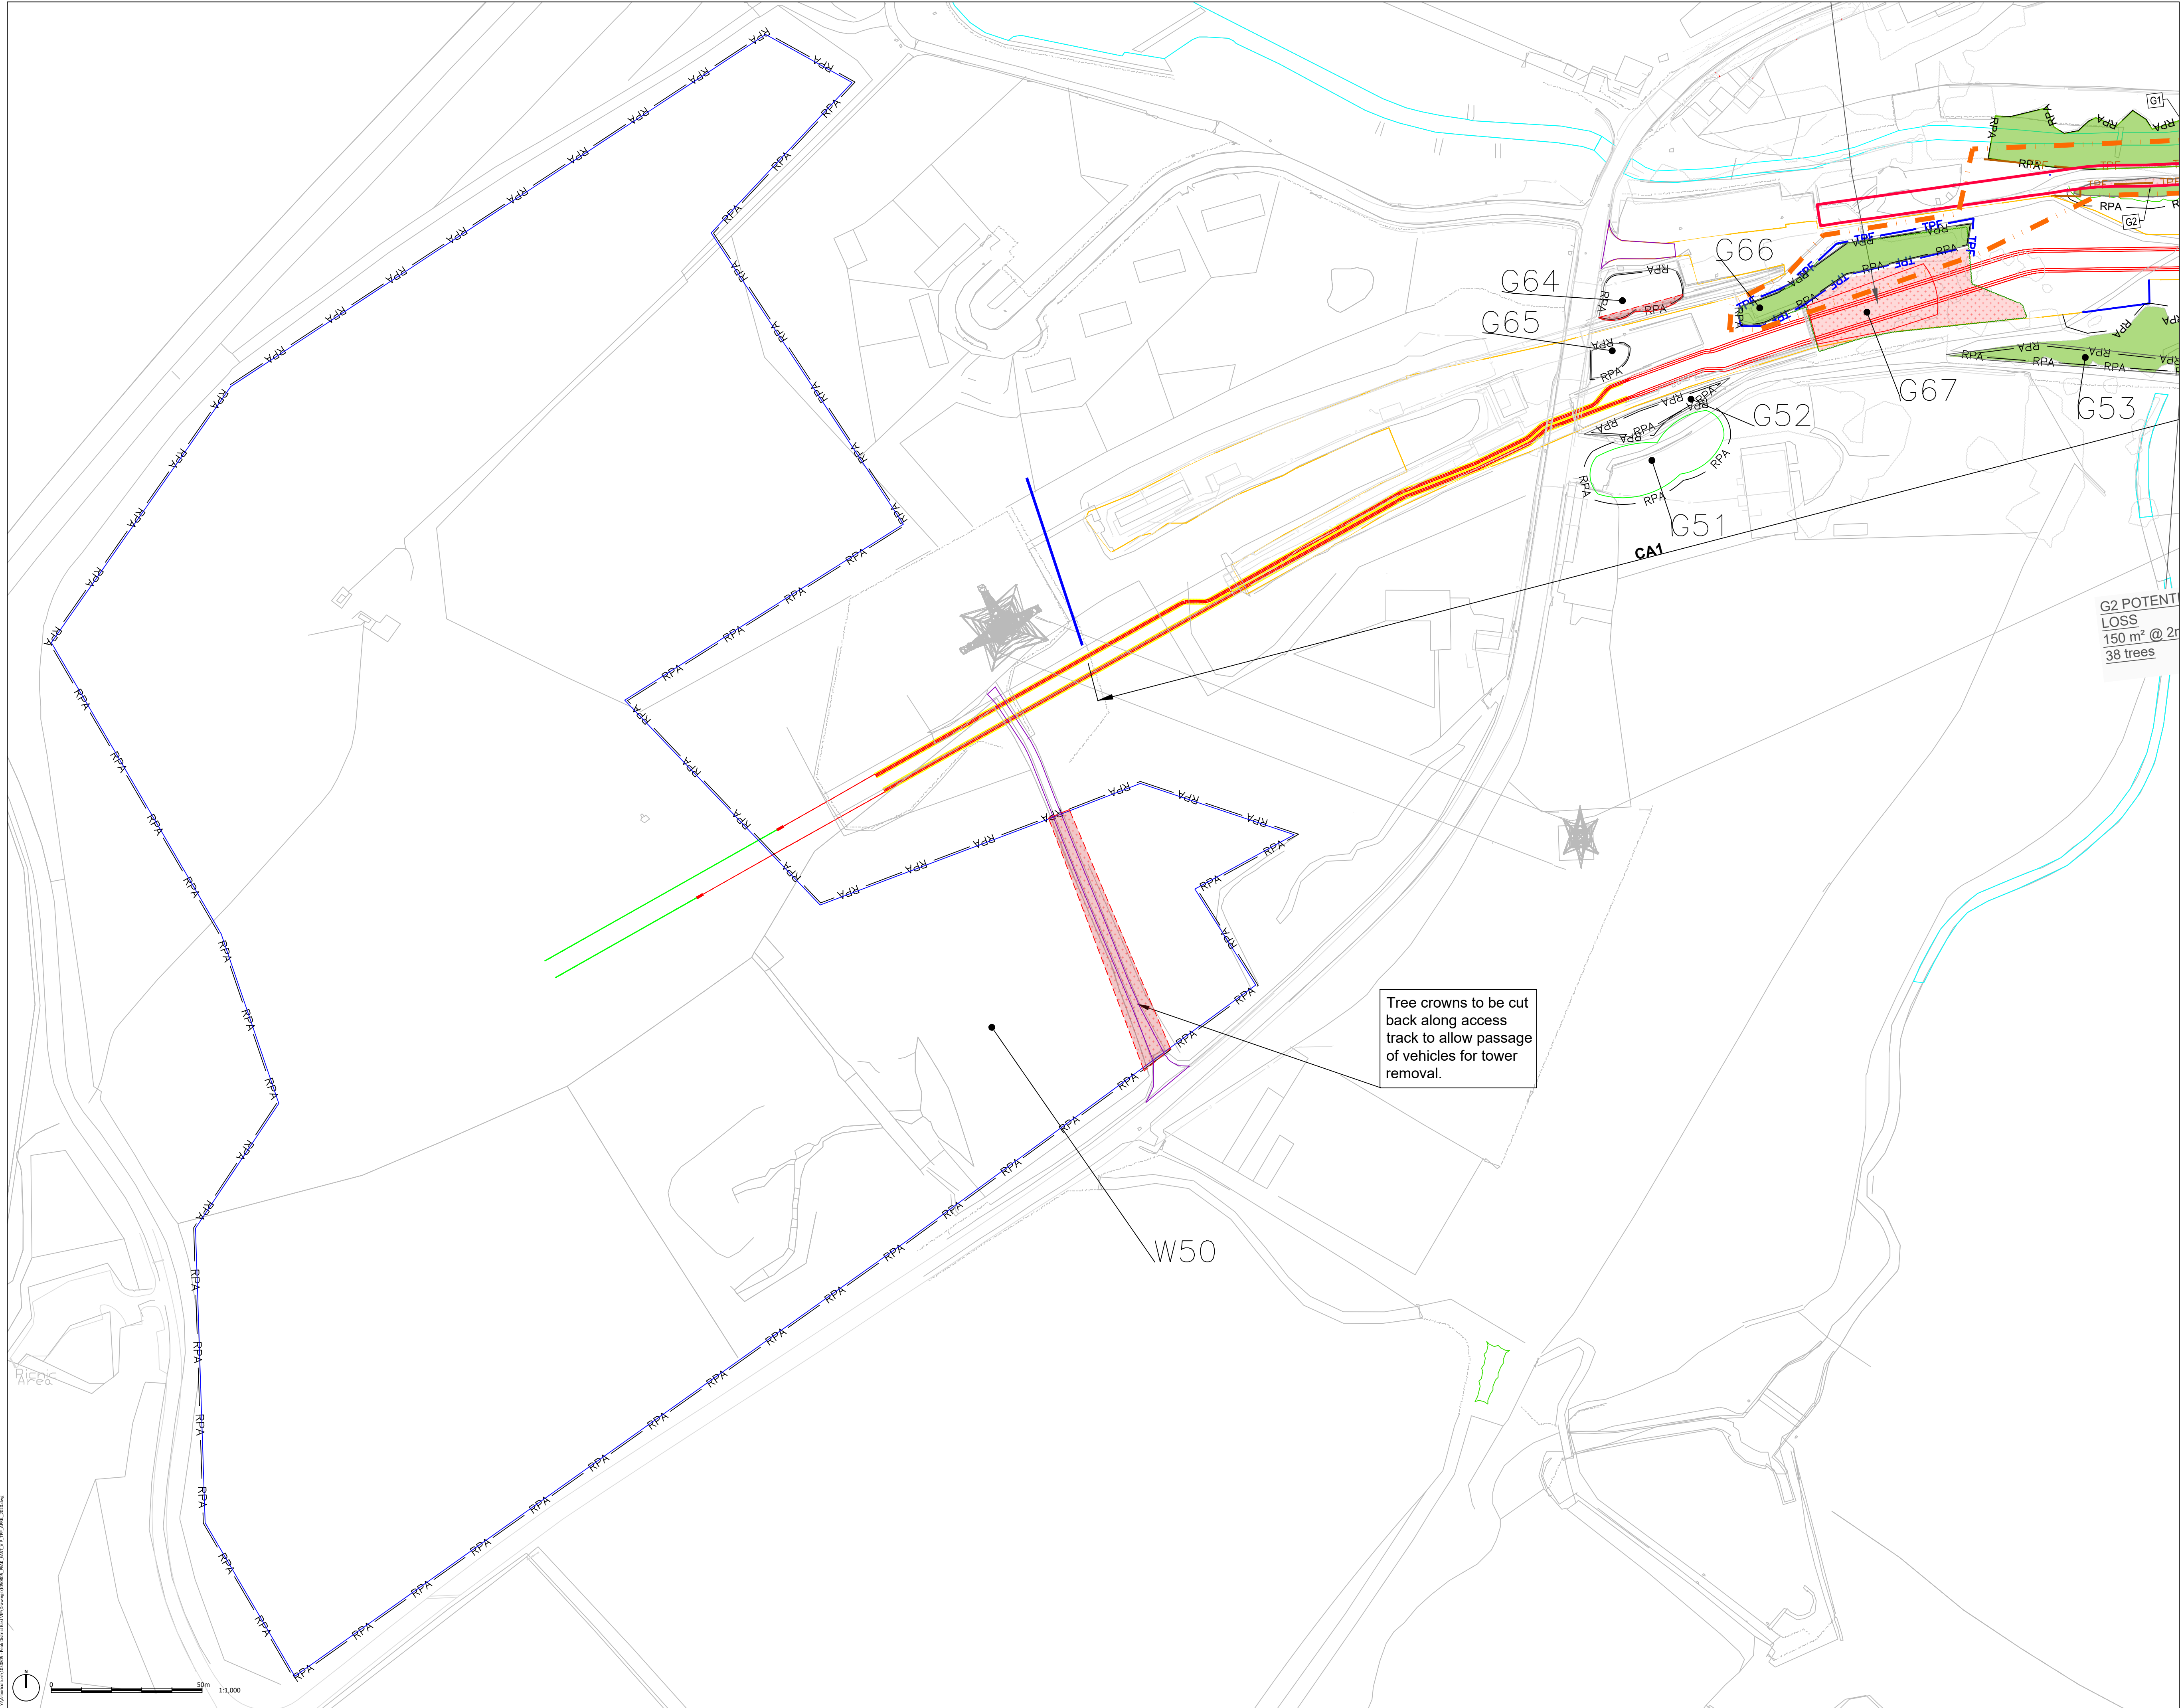

LEGEND

ADAS Survey Information

TREE CATEGORIES - NOTE: Quality class description derived from BS5837:2012

- Category A**
Trees / Groups of high quality: with an estimated remaining life expectancy of at least 40 years.
- Category B**
Trees / Groups of moderate quality: with an estimated remaining life expectancy of at least 20 years.
- Category C**
Trees / Groups of low quality: with an estimated remaining life expectancy of at least 10 years, or young trees with a stem diameter below 100mm.
- Category U**
Trees / Groups: in such a condition that they cannot realistically be retained as living trees in the context of current land use for longer than 10 years.
- #T**
Trees not included in original site survey and therefore positions are indicative only.
- (Red circle)**
Trees to be removed.
- TPF**
BS5837 Compliant Tree Protection Fencing

(Xm) Information amended by ADAS April 2020

Based on Morgan Sindall drawing 'Survey Layout', drawing number: MS-4M3000-0422-0101-PLN-003. Please see original for details.

AECOM SURVEY INFORMATION


- Planning Application Red Line Boundary
- NON-BS 5837: 2012 TREE SURVEY AREA
- EXISTING TREES PROPOSED TO BE RETAINED
- TREES TO BE REMOVED
- AREA OF NO DIG
- NON-BS5837 COMPLIANT TREE PROTECTION FENCING
- ROOT PROTECTION AREAS (RPA) - AS DEFINED BY BS 5837:2012

Taken from AECOM drawing 'Estimated Potential Tree Removals and Tree Protection Plan', drawing number: MS-4M3000-0422-0101-PLN-003 SHT 01

TREE PROTECTION PHASES

- Phase 1 TPF - Installation June 2021
- Phase 2 TPF - Installation Mid-July 2021
- Phase 3 TPF - Installation November 2021

SHEET LOCATION PLAN

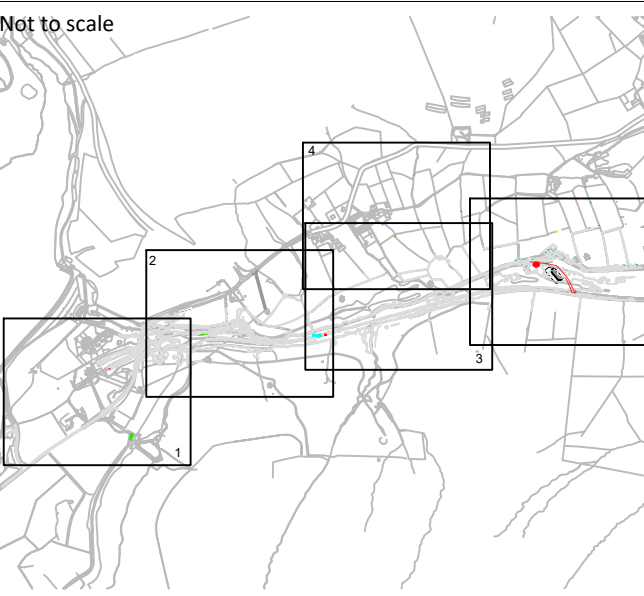

Rev. C	Final Amendments	March 2021
Rev. B	Cable Route Updated	December 2020
Rev. A	Updated Red Line Boundary	November 2020
FIRST ISSUE		SEPTEMBER 2020
Rev.	Issue Details.	Date.

Client:
MORGAN SINDALL

Project:
PEAK EAST VISUAL IMPACT PROVISION (VIP)

Drawing Title:
TREE PROTECTION PLAN 1 OF 5

Drawing No: 16866-RSK-1406-XX-PL-X-000002

Scale: 1:1000 @ A1

Drawn by: RT
Checked by: IB

Date: 17/03/2021
Date: 17/03/2021


© Crown copyright and database rights (2020) OS G100058606
For reference purposes only. No further copies may be made.

ADAS, 11d Park House, Milton Park,
Milton, Abingdon, Oxford, OX14 4RS

Tel: 01235 355630

©RSK ADAS Ltd.



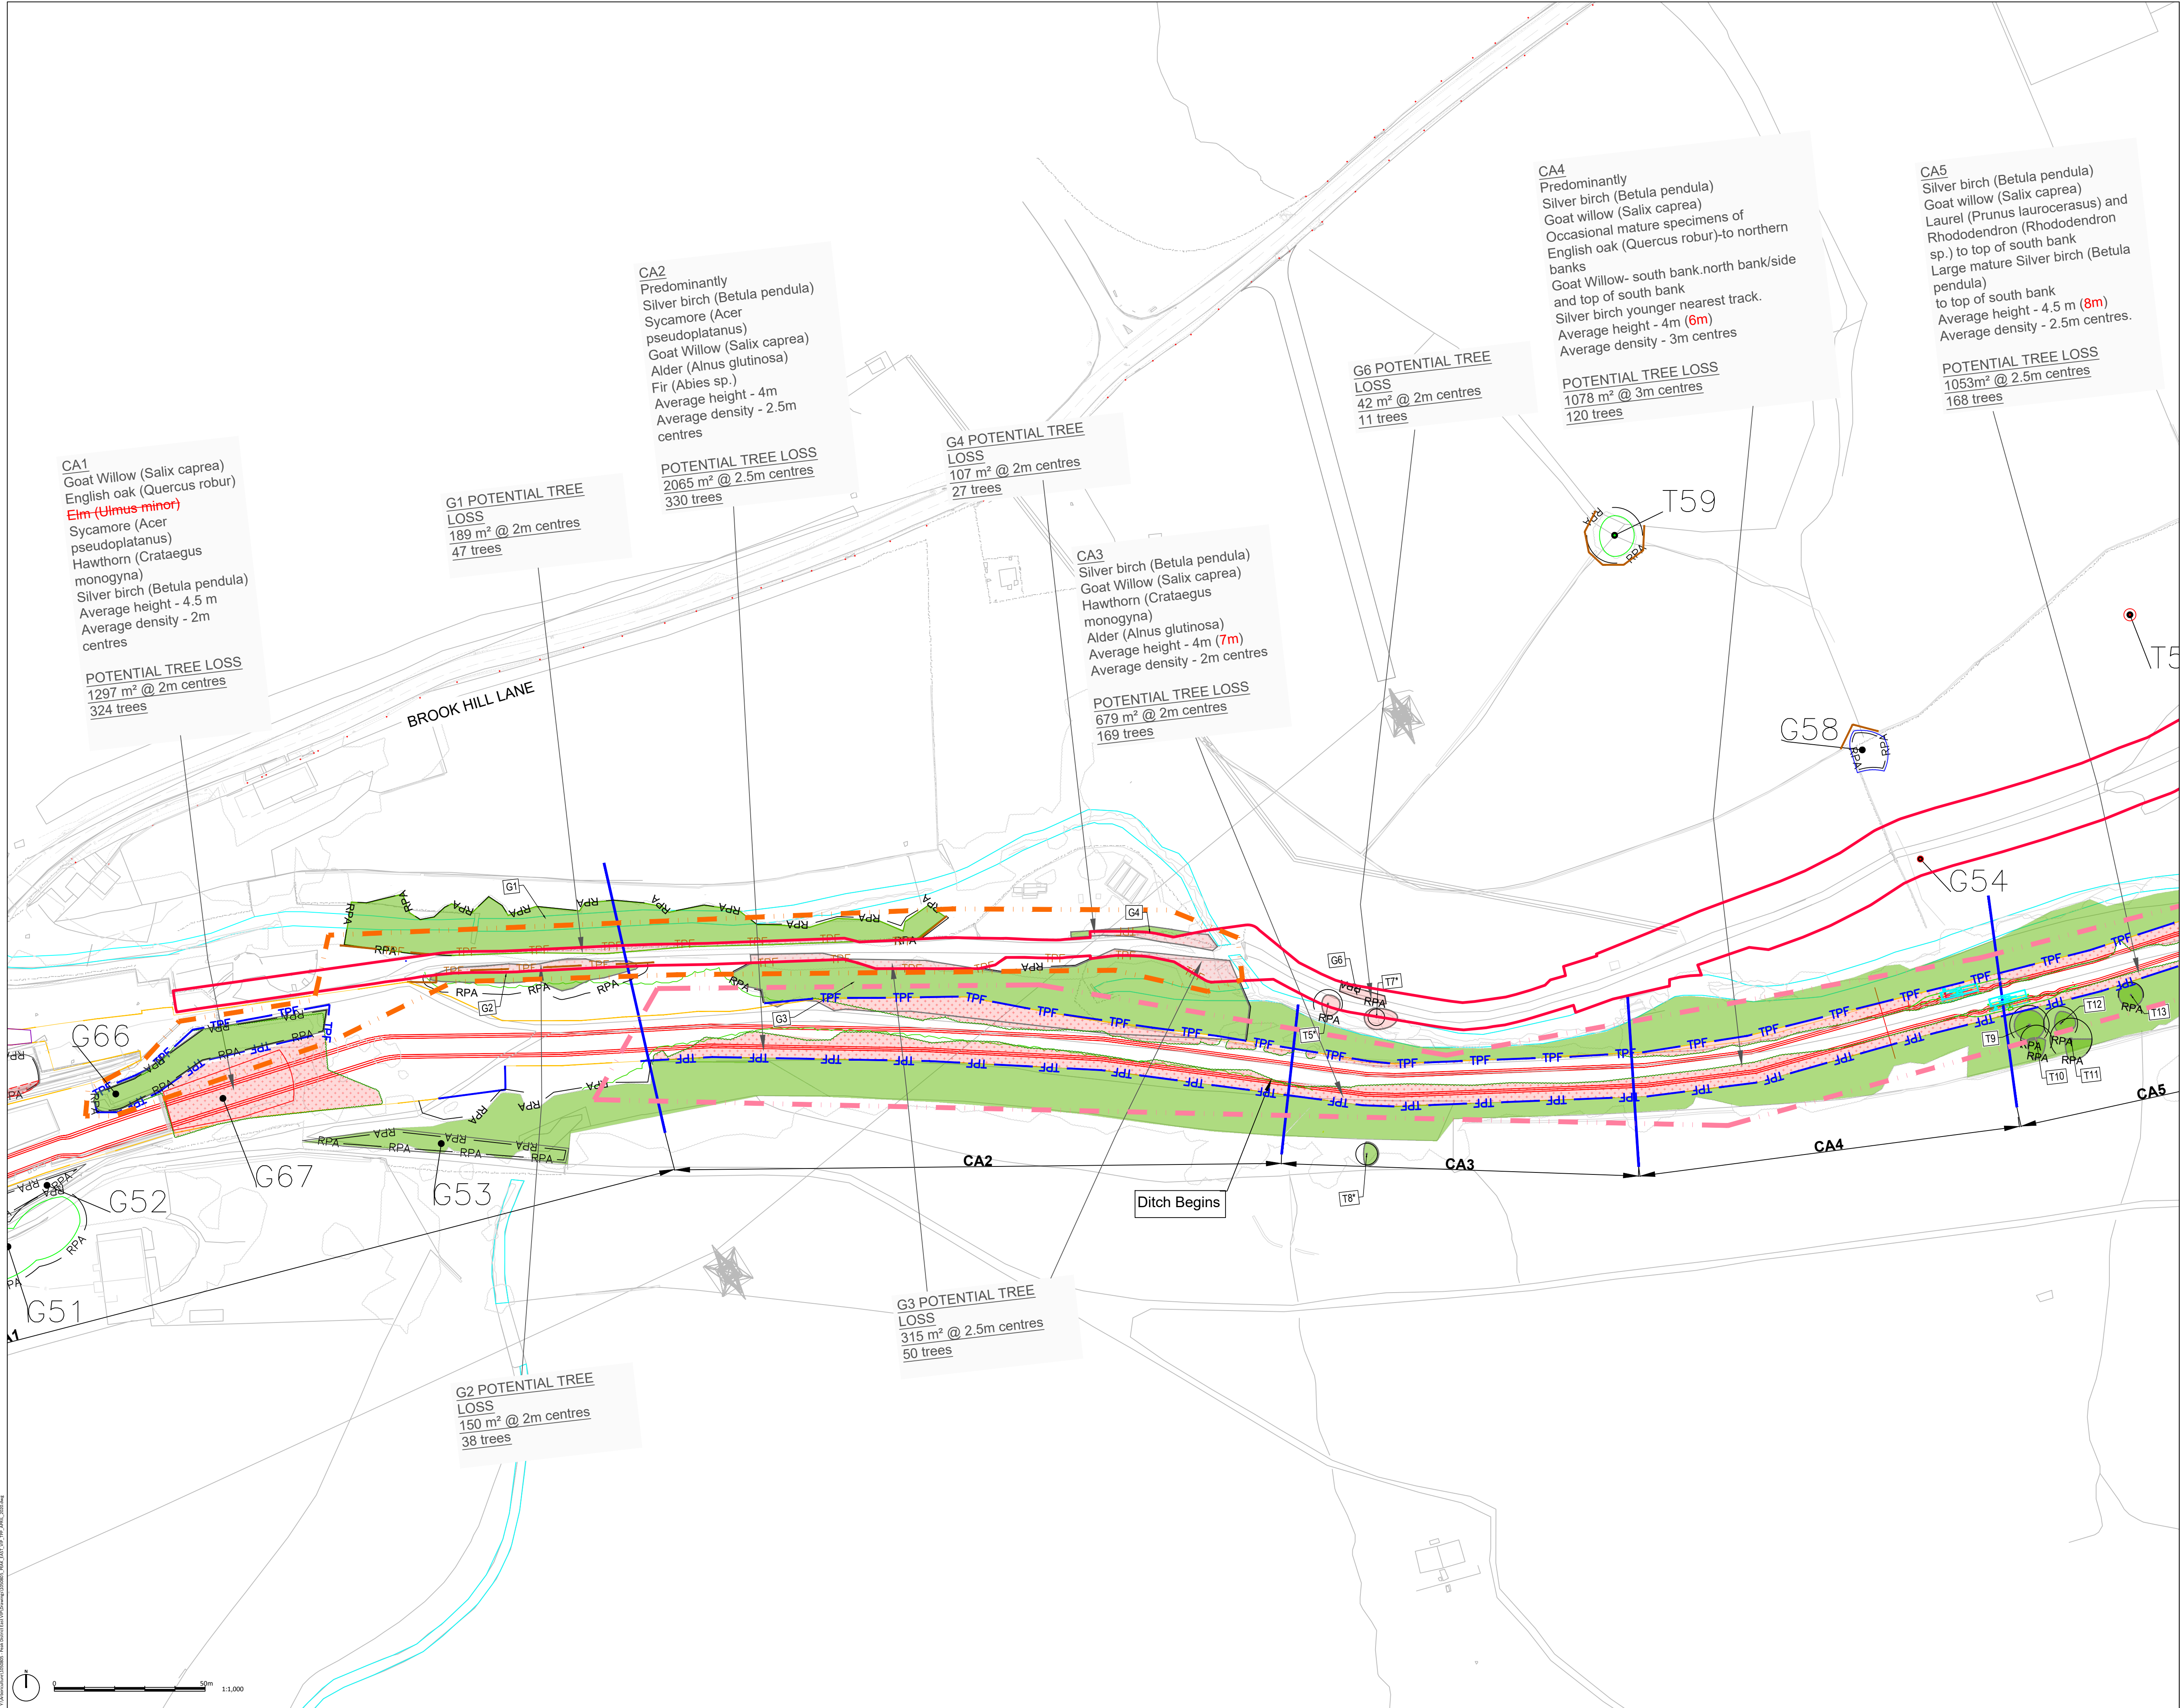

LEGEND

ADAS Survey Information

TREE CATEGORIES - NOTE: Quality class description derived from BS5837:2012

Category A
Trees / Groups of high quality: with an estimated remaining life expectancy of at least 40 years.

Category B
Trees / Groups of moderate quality: with an estimated remaining life expectancy of at least 20 years.

Category C
Trees / Groups of low quality: with an estimated remaining life expectancy of at least 10 years, or young trees with a stem diameter below 100mm.

Category U
Trees / Groups: in such a condition that they cannot realistically be retained as living trees in the context of current land use for longer than 10 years.

#T
Trees not included in original site survey and therefore positions are indicative only.

Trees to be removed.

BS5837 Compliant Tree Protection Fencing

(Xm)
Information amended by ADAS April 2020

Based on Morgan Sindall drawing 'Survey Layout', drawing number: MS-4M3000-0422-0101-PLN-003. Please see original for details.

AECOM SURVEY INFORMATION

Planning Application Red Line Boundary

NON-BS 5837: 2012 TREE SURVEY AREA

EXISTING TREES PROPOSED TO BE RETAINED

TREES TO BE REMOVED

AREA OF NO DIG

NON-BS5837 COMPLIANT TREE PROTECTION FENCING

ROOT PROTECTION AREAS (RPA) - AS DEFINED BY BS 5837:2012

Taken from AECOM drawing 'Estimated Potential Tree Removals and Tree Protection Plan', drawing number: MS-4M3000-0422-0101-PLN-003 SHT 01


TREE PROTECTION PHASES

Phase 1 TPF - Installation June 2021

Phase 2 TPF - Installation Mid-July 2021

Phase 3 TPF - Installation November 2021

SHEET LOCATION PLAN

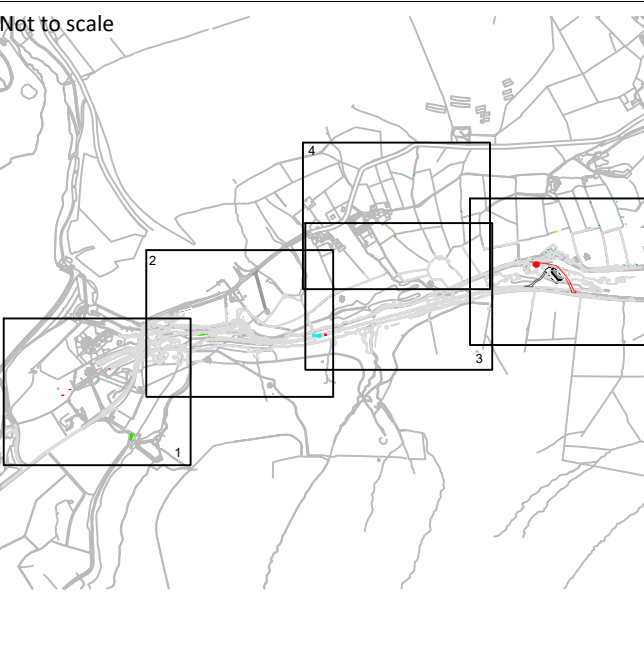

Rev. C	Final Amendments	March 2021
Rev. B	Cable Route Updated	December 2020
Rev. A	Updated Red Line Boundary	November 2020
FIRST ISSUE		SEPTEMBER 2020
Rev.	Issue Details.	Date.

Client:
MORGAN SINDALL

Project:
PEAK EAST VISUAL IMPACT PROVISION (VIP)

Drawing Title:
TREE PROTECTION PLAN 2 OF 5

Drawing No: 16866-RSK-1406-XX-PL-X-000002

Scale: 1:1000 @ A1

Drawn by: RT
Checked by: IB

Date: 17/03/2021
Date: 17/03/2021


© Crown copyright and database rights (2020) OS G100058606
For reference purposes only. No further copies may be made.

ADAS, 11d Park House, Milton Park,
Milton, Abingdon, Oxford, OX14 4RS

Tel: 01235 355630

©RSK ADAS Ltd.

ADAS

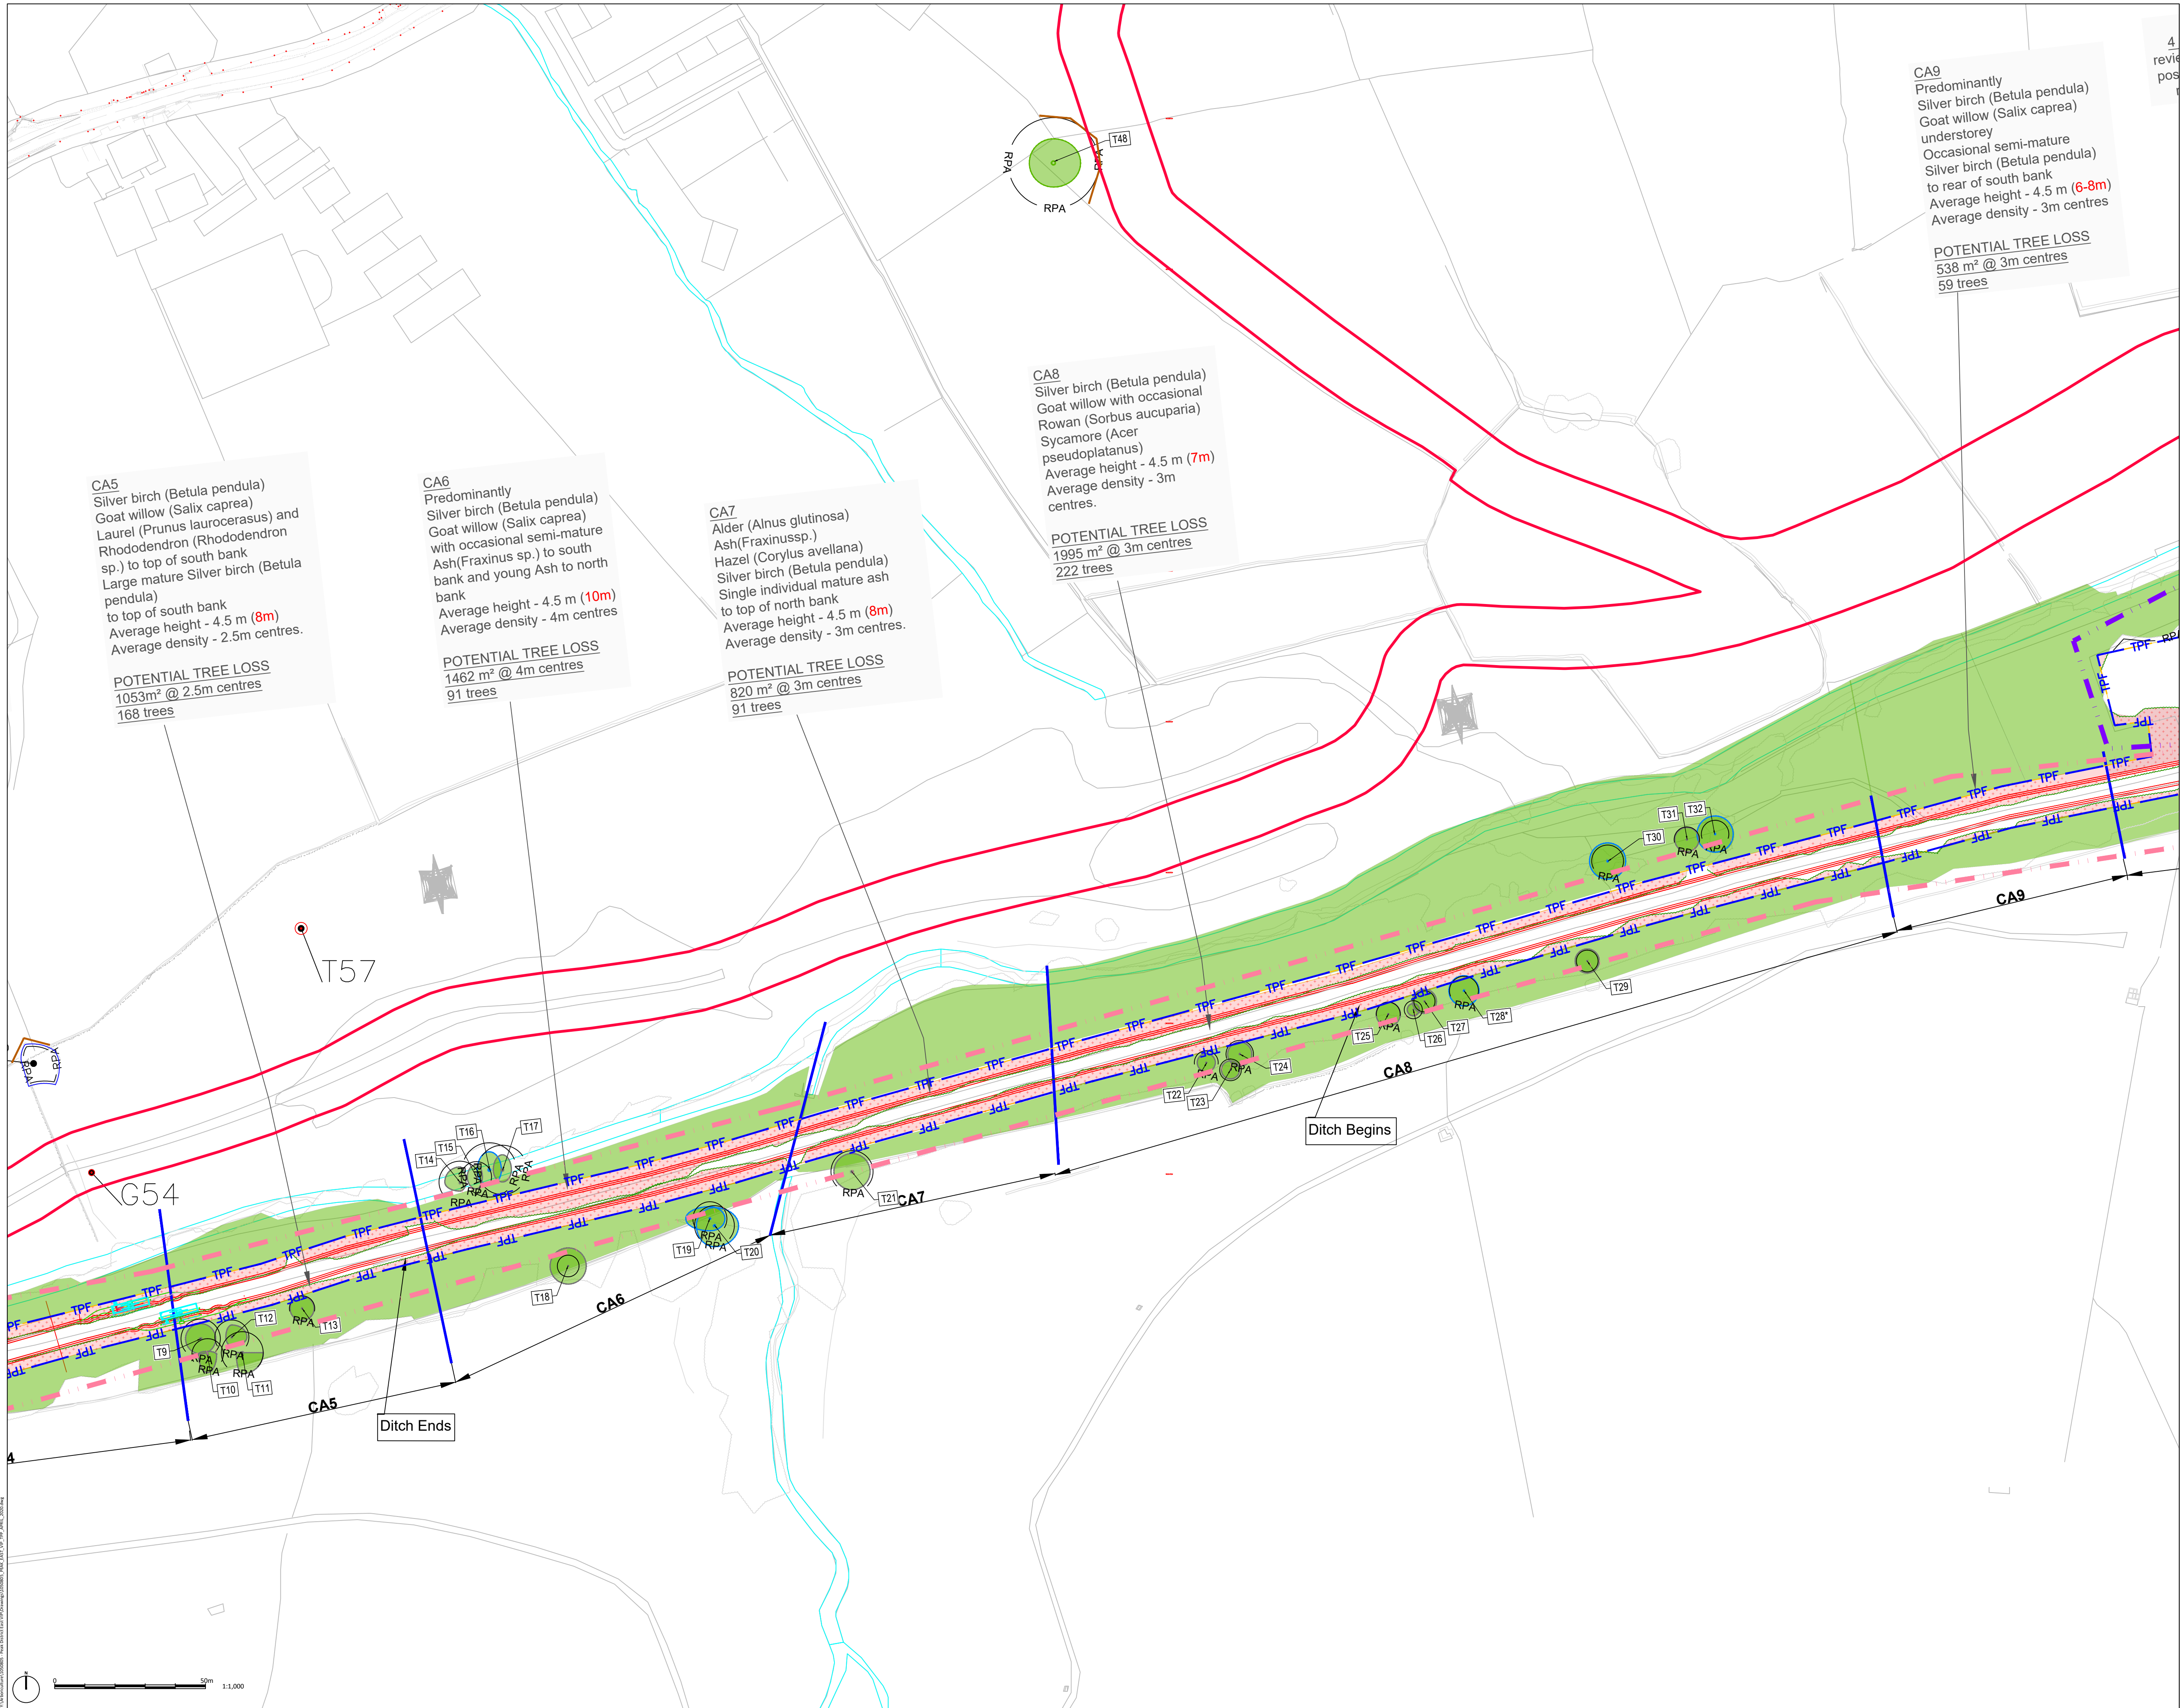

LEGEND

ADAS Survey Information

TREE CATEGORIES - NOTE: Quality class description derived from BS5837:2012

- Category A**
Trees / Groups of high quality: with an estimated remaining life expectancy of at least 40 years.
- Category B**
Trees / Groups of moderate quality: with an estimated remaining life expectancy of at least 20 years.
- Category C**
Trees / Groups of low quality: with an estimated remaining life expectancy of at least 10 years, or young trees with a stem diameter below 100mm.
- Category U**
Trees / Groups: in such a condition that they cannot realistically be retained as living trees in the context of current land use for longer than 10 years.

#T
Trees not included in original site survey and therefore positions are indicative only.

Trees to be removed.

TPF
BS5837 Compliant Tree Protection Fencing

(Xm)
Information amended by ADAS April 2020

AECOM SURVEY INFORMATION

Based on Morgan Sindall drawing 'Survey Layout', drawing number: MS-4M3000-0422-0101-PLN-003. Please see original for details.

Planning Application Red Line Boundary

NON-BS 5837: 2012 TREE SURVEY AREA

EXISTING TREES PROPOSED TO BE RETAINED

TREES TO BE REMOVED

AREA OF NO DIG

NON-BS5837 COMPLIANT TREE PROTECTION FENCING


ROOT PROTECTION AREAS (RPA) - AS DEFINED BY BS 5837:2012

Taken from AECOM drawing 'Estimated Potential Tree Removals and Tree Protection Plan', drawing number: MS-4M3000-0422-0101-PLN-003 SHT 01

TREE PROTECTION PHASES

- Phase 1 TPF - Installation June 2021
- Phase 2 TPF - Installation Mid-July 2021
- Phase 3 TPF - Installation November 2021

SHEET LOCATION PLAN

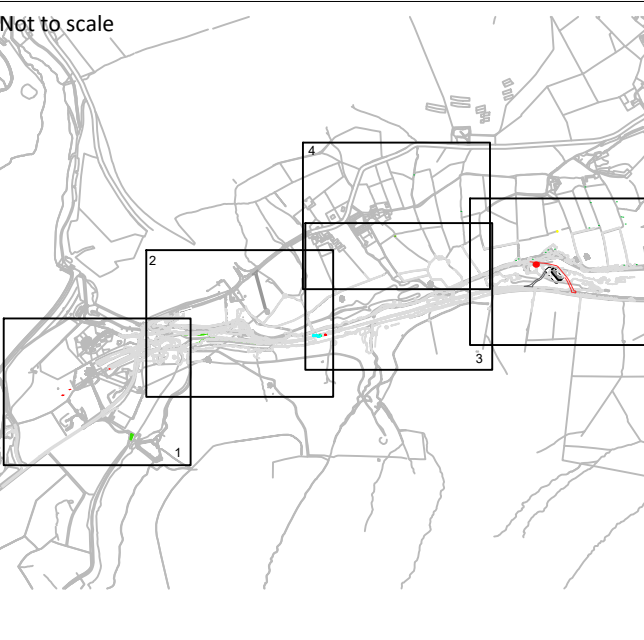

Rev. C	Final amendments	March 2021
Rev. B	Cable Route Updated	December 2020
Rev. A	Red Line Boundary Updated	November 2020
FIRST ISSUE		SEPTEMBER 2020
Rev.	Issue Details.	Date.

Client:
MORGAN SINDALL

Project:
PEAK EAST VISUAL IMPACT PROVISION (VIP)

Drawing Title:
TREE PROTECTION PLAN 3 OF 5

Drawing No: 16866-RSK-1406-XX-PL-X-000002

Scale: 1:1000 @ A1

Drawn by: RT
Checked by: IB

Date: 17/03/2021
Date: 17/03/2021


© Crown copyright and database rights (2020) OS G100058606
For reference purposes only. No further copies may be made.

ADAS, 11d Park House, Milton Park,
Milton, Abingdon, Oxford, OX14 4RS

Tel: 01235 355630

©RSK ADAS Ltd.



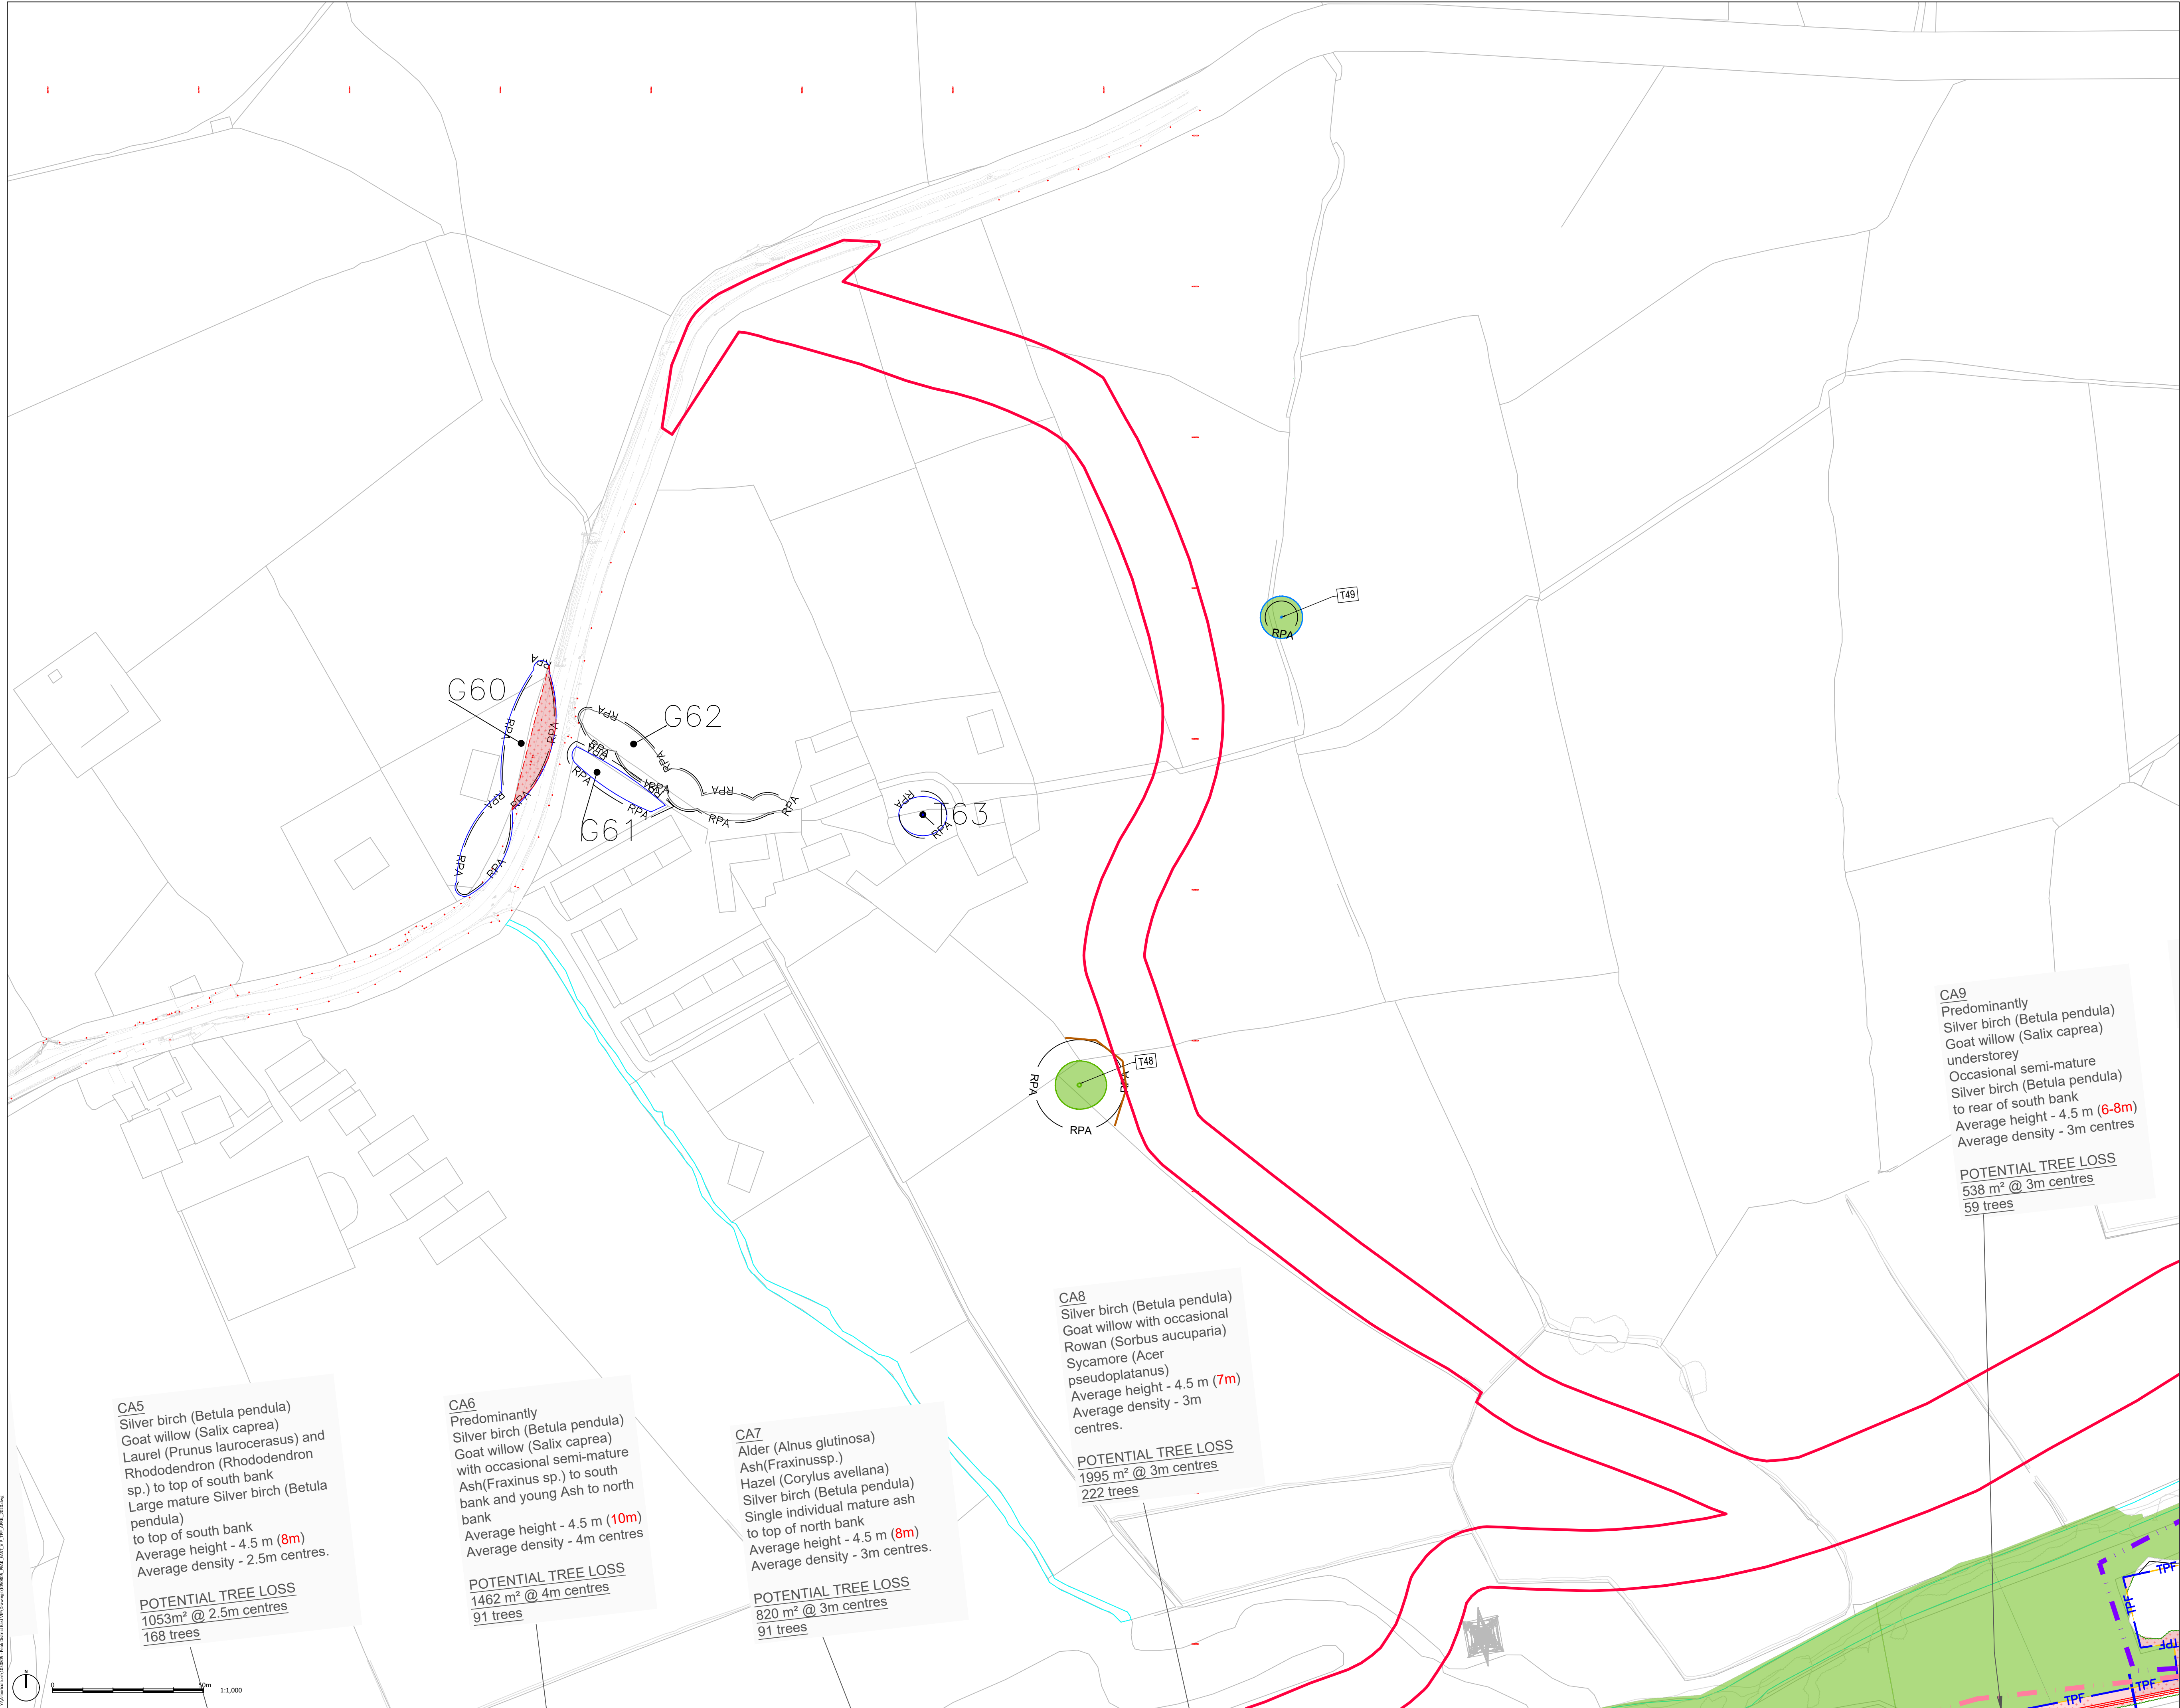

LEGEND

ADAS Survey Information

TREE CATEGORIES - NOTE: Quality class description derived from BS5837:2012

- Category A
Trees / Groups of high quality: with an estimated remaining life expectancy of at least 40 years.
- Category B
Trees / Groups of moderate quality: with an estimated remaining life expectancy of at least 20 years.
- Category C
Trees / Groups of low quality: with an estimated remaining life expectancy of at least 10 years, or young trees with a stem diameter below 100mm.
- Category U
Trees / Groups: in such a condition that they cannot realistically be retained as living trees in the context of current land use for longer than 10 years.
- #T
Trees not included in original site survey and therefore positions are indicative only.
- Trees to be removed.
- BS5837 Compliant Tree Protection Fencing

(Xm)

Information amended by ADAS April 2020

Based on Morgan Sindall drawing 'Survey Layout', drawing number: MS-4M3000-0422-0101-PLN-003. Please see original for details.

AECOM SURVEY INFORMATION

- Planning Application Red Line Boundary
- NON-BS 5837: 2012 TREE SURVEY AREA
- EXISTING TREES PROPOSED TO BE RETAINED
- TREES TO BE REMOVED
- AREA OF NO DIG
- NON-BS5837 COMPLIANT TREE PROTECTION FENCING
- ROOT PROTECTION AREAS (RPA) - AS DEFINED BY BS 5837:2012

Taken from AECOM drawing 'Estimated Potential Tree Removals and Tree Protection Plan', drawing number: MS-4M3000-0422-0101-PLN-003 SHT 01

TREE PROTECTION PHASES

- Phase 1 TPF - Installation June 2021
- Phase 2 TPF - Installation Mid-July 2021
- Phase 3 TPF - Installation November 2021

SHEET LOCATION PLAN



Rev. C	Final Amendments	March 2021
Rev. B	Cable Layout Updated	December 2020
Rev. A	Updated Red Line Boundary	November 2020
FIRST ISSUE		SEPTEMBER 2020
Rev.	Issue Details.	Date.

Client:
MORGAN SINDALL
Project:
PEAK EAST VISUAL IMPACT PROVISION (VIP)

Drawing Title:
TREE PROTECTION PLAN 4 OF 5
Drawing No: 16866-RSK-1406-XX-PL-X-000002

Scale: 1:1000 @ A1

Drawn by: RT Date: 17/03/2021

Checked by: IB Date: 17/03/2021


© Crown copyright and database rights (2020) OS G100058606
For reference purposes only. No further copies may be made.

ADAS, 11d Park House, Milton Park,
Milton, Abingdon, Oxford, OX14 4RS

Tel: 01235 355630

© RSK ADAS Ltd.



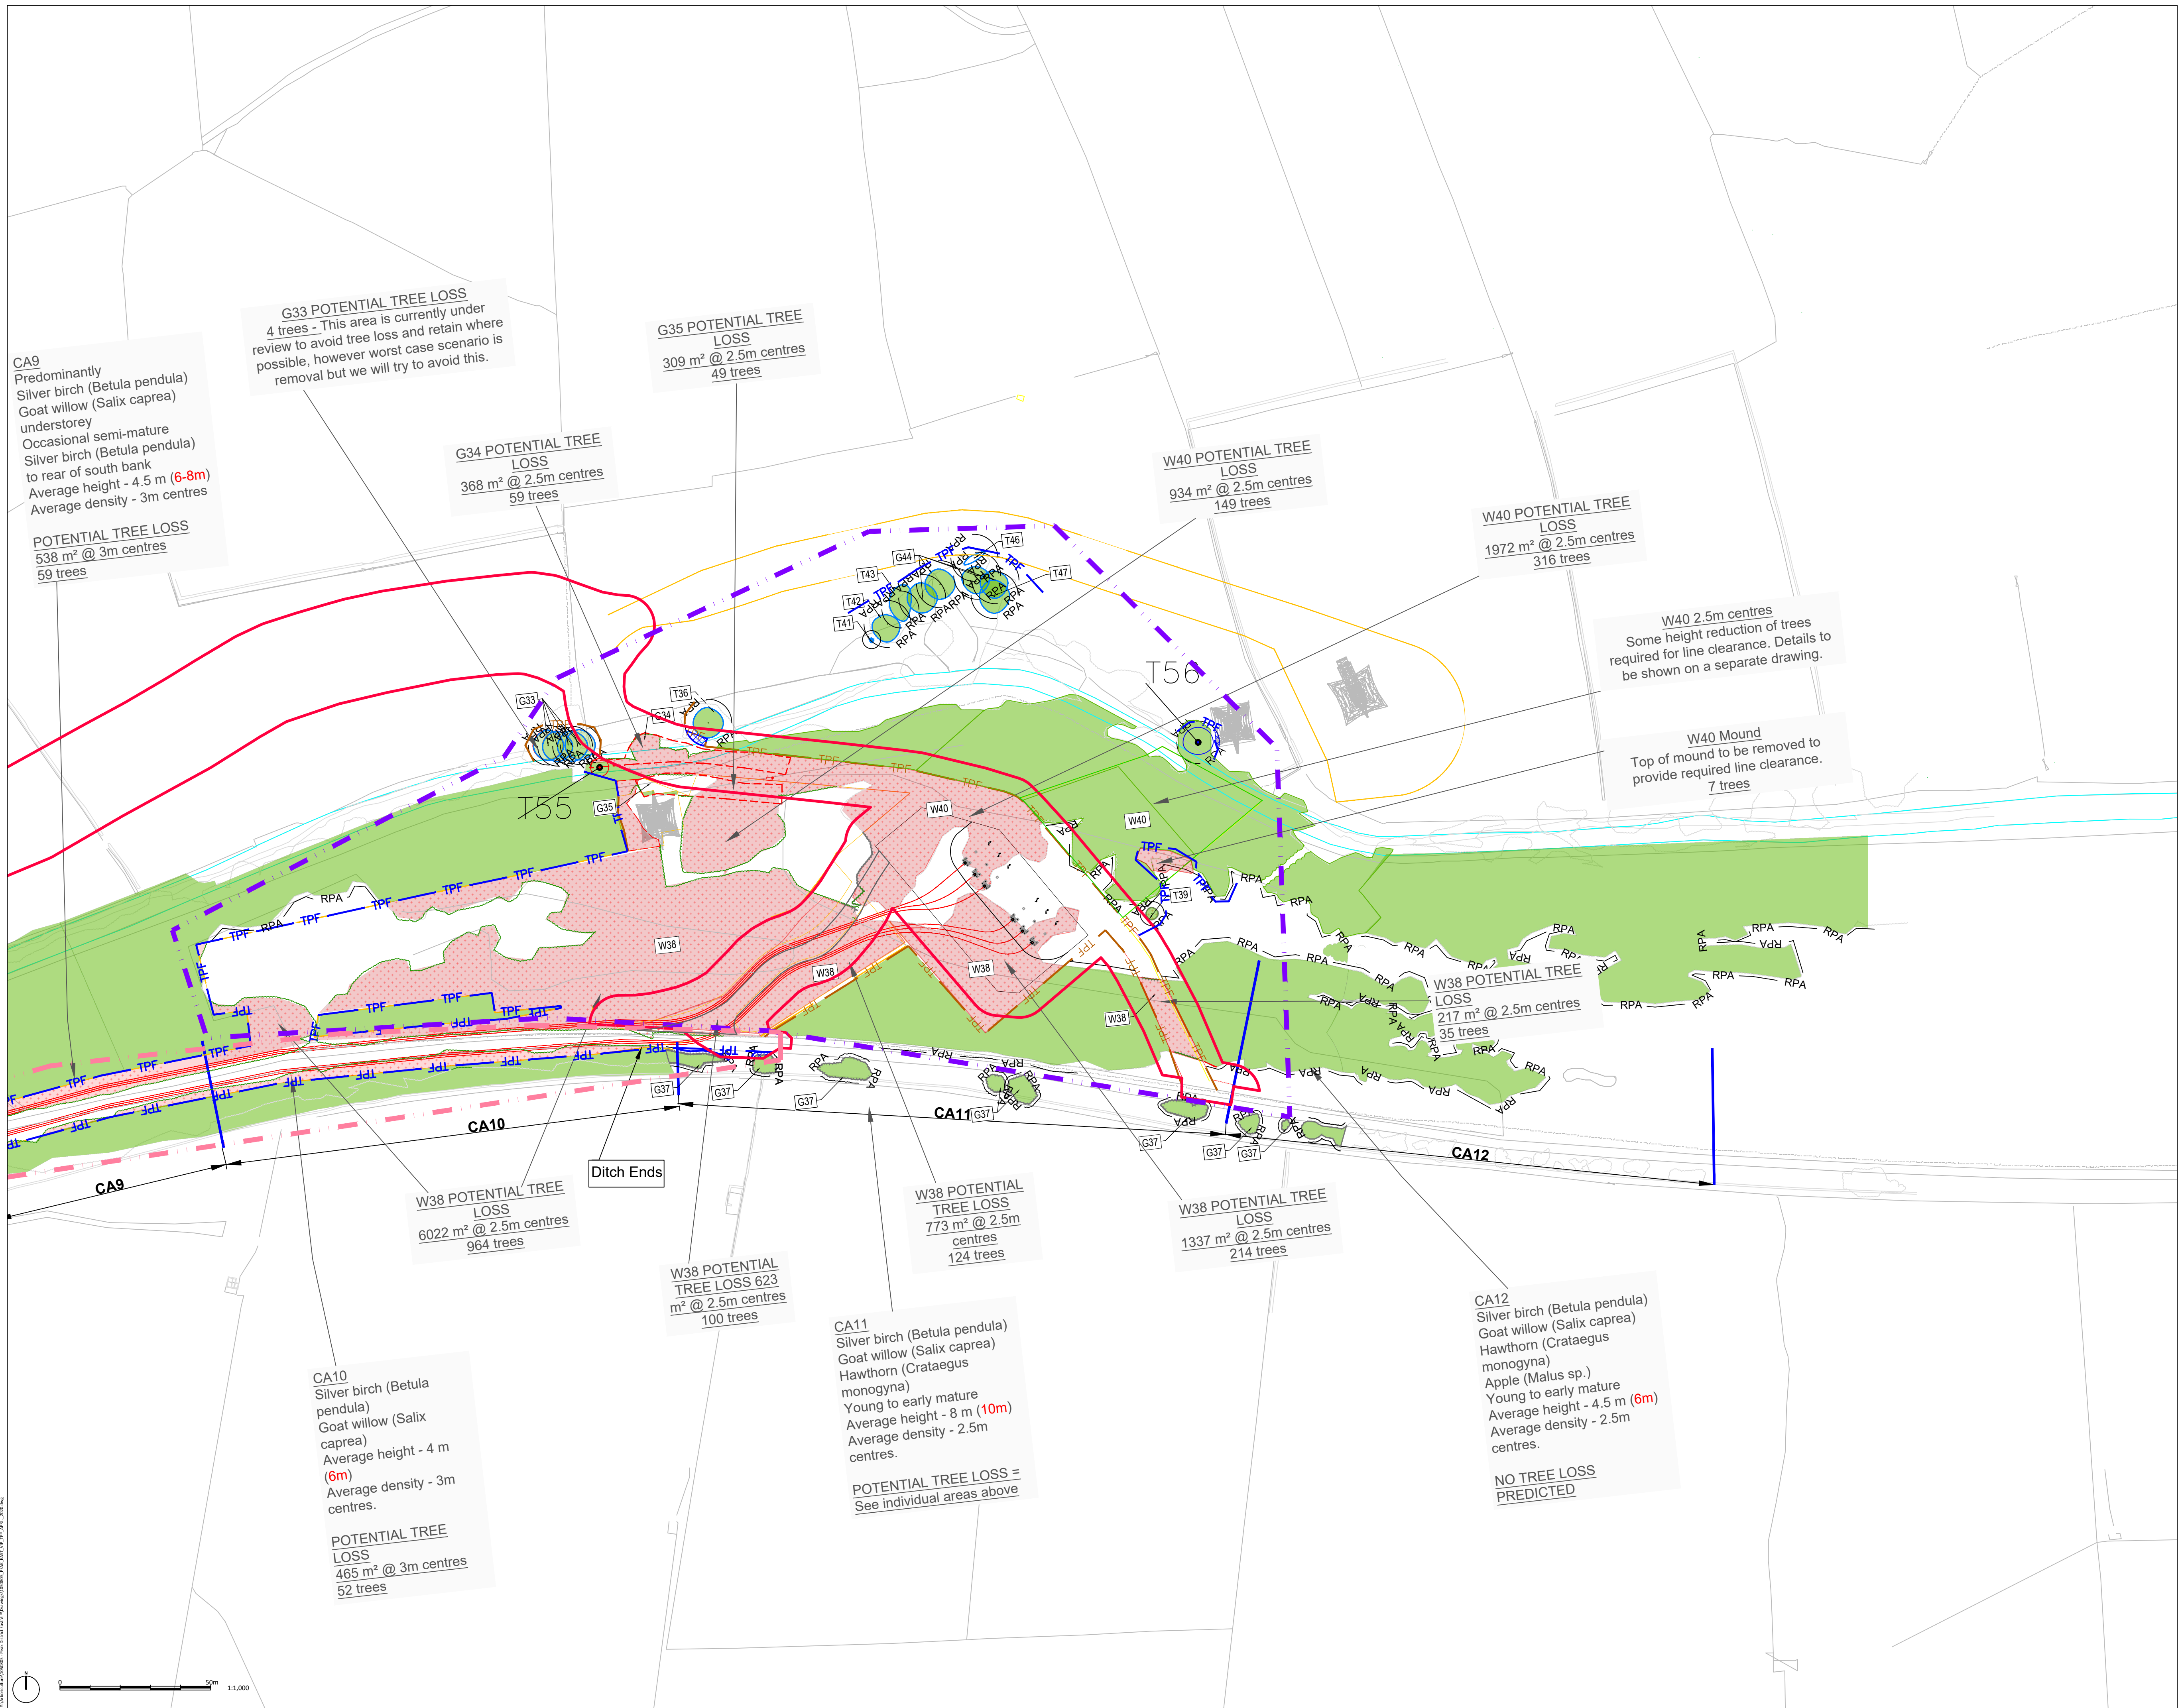

LEGEND

ADAS Survey Information

TREE CATEGORIES - NOTE: Quality class description derived from BS5837:2012

- Category A**
Trees / Groups of high quality: with an estimated remaining life expectancy of at least 40 years.
- Category B**
Trees / Groups of moderate quality: with an estimated remaining life expectancy of at least 20 years.
- Category C**
Trees / Groups of low quality: with an estimated remaining life expectancy of at least 10 years, or young trees with a stem diameter below 100mm.
- Category U**
Trees / Groups: in such a condition that they cannot realistically be retained as living trees in the context of current land use for longer than 10 years.
- #T**
Trees not included in original site survey and therefore positions are indicative only.
- Red Circle**
Trees to be removed.
- TPF**
BS5837 Compliant Tree Protection Fencing

(Xm) Information amended by ADAS April 2020

Based on Morgan Sindall drawing 'Survey Layout', drawing number: MS-4M3000-0422-0101-PLN-003. Please see original for details.

AECOM SURVEY INFORMATION


- Planning Application Red Line Boundary**
- NON-BS 5837: 2012 TREE SURVEY AREA**
- EXISTING TREES PROPOSED TO BE RETAINED**
- TREES TO BE REMOVED**
- AREA OF NO DIG**
- NON-BS5837 COMPLIANT TREE PROTECTION FENCING**
- ROOT PROTECTION AREAS (RPA) - AS DEFINED BY BS 5837:2012**

Taken from AECOM drawing 'Estimated Potential Tree Removals and Tree Protection Plan', drawing number: MS-4M3000-0422-0101-PLN-003 SHT 01

TREE PROTECTION PHASES

- Phase 1 TPF - Installation June 2021**
- Phase 2 TPF - Installation Mid-July 2021**
- Phase 3 TPF - Installation November 2021**

SHEET LOCATION PLAN

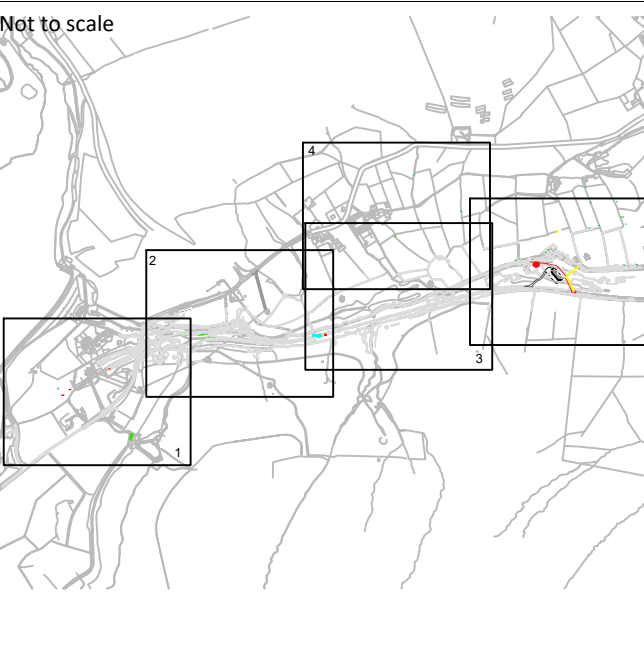

Rev. C	Final Amendments	March 2021
Rev. B	Updated Cable Route	December 2020
Rev. A	Updated Red Line Boundary	November 2020
FIRST ISSUE		SEPTEMBER 2020
Rev.	Issue Details.	Date.

Client:
MORGAN SINDALL

Project:
PEAK EAST VISUAL IMPACT PROVISION (VIP)

Drawing Title:
TREE PROTECTION PLAN 5 OF 5

Drawing No: 16866-RSK-1406-XX-PL-X-000002

Scale: 1:1000 @ A1

Drawn by: RT
Checked by: IB

Date: 17/03/2021
Date: 17/03/2021

© Crown copyright and database rights (2020) OS G100058606
For reference purposes only. No further copies may be made.

ADAS, 11d Park House, Milton Park,
Milton, Abingdon, Oxford, OX14 4RS

Tel: 01235 355630

©RSK ADAS Ltd.

