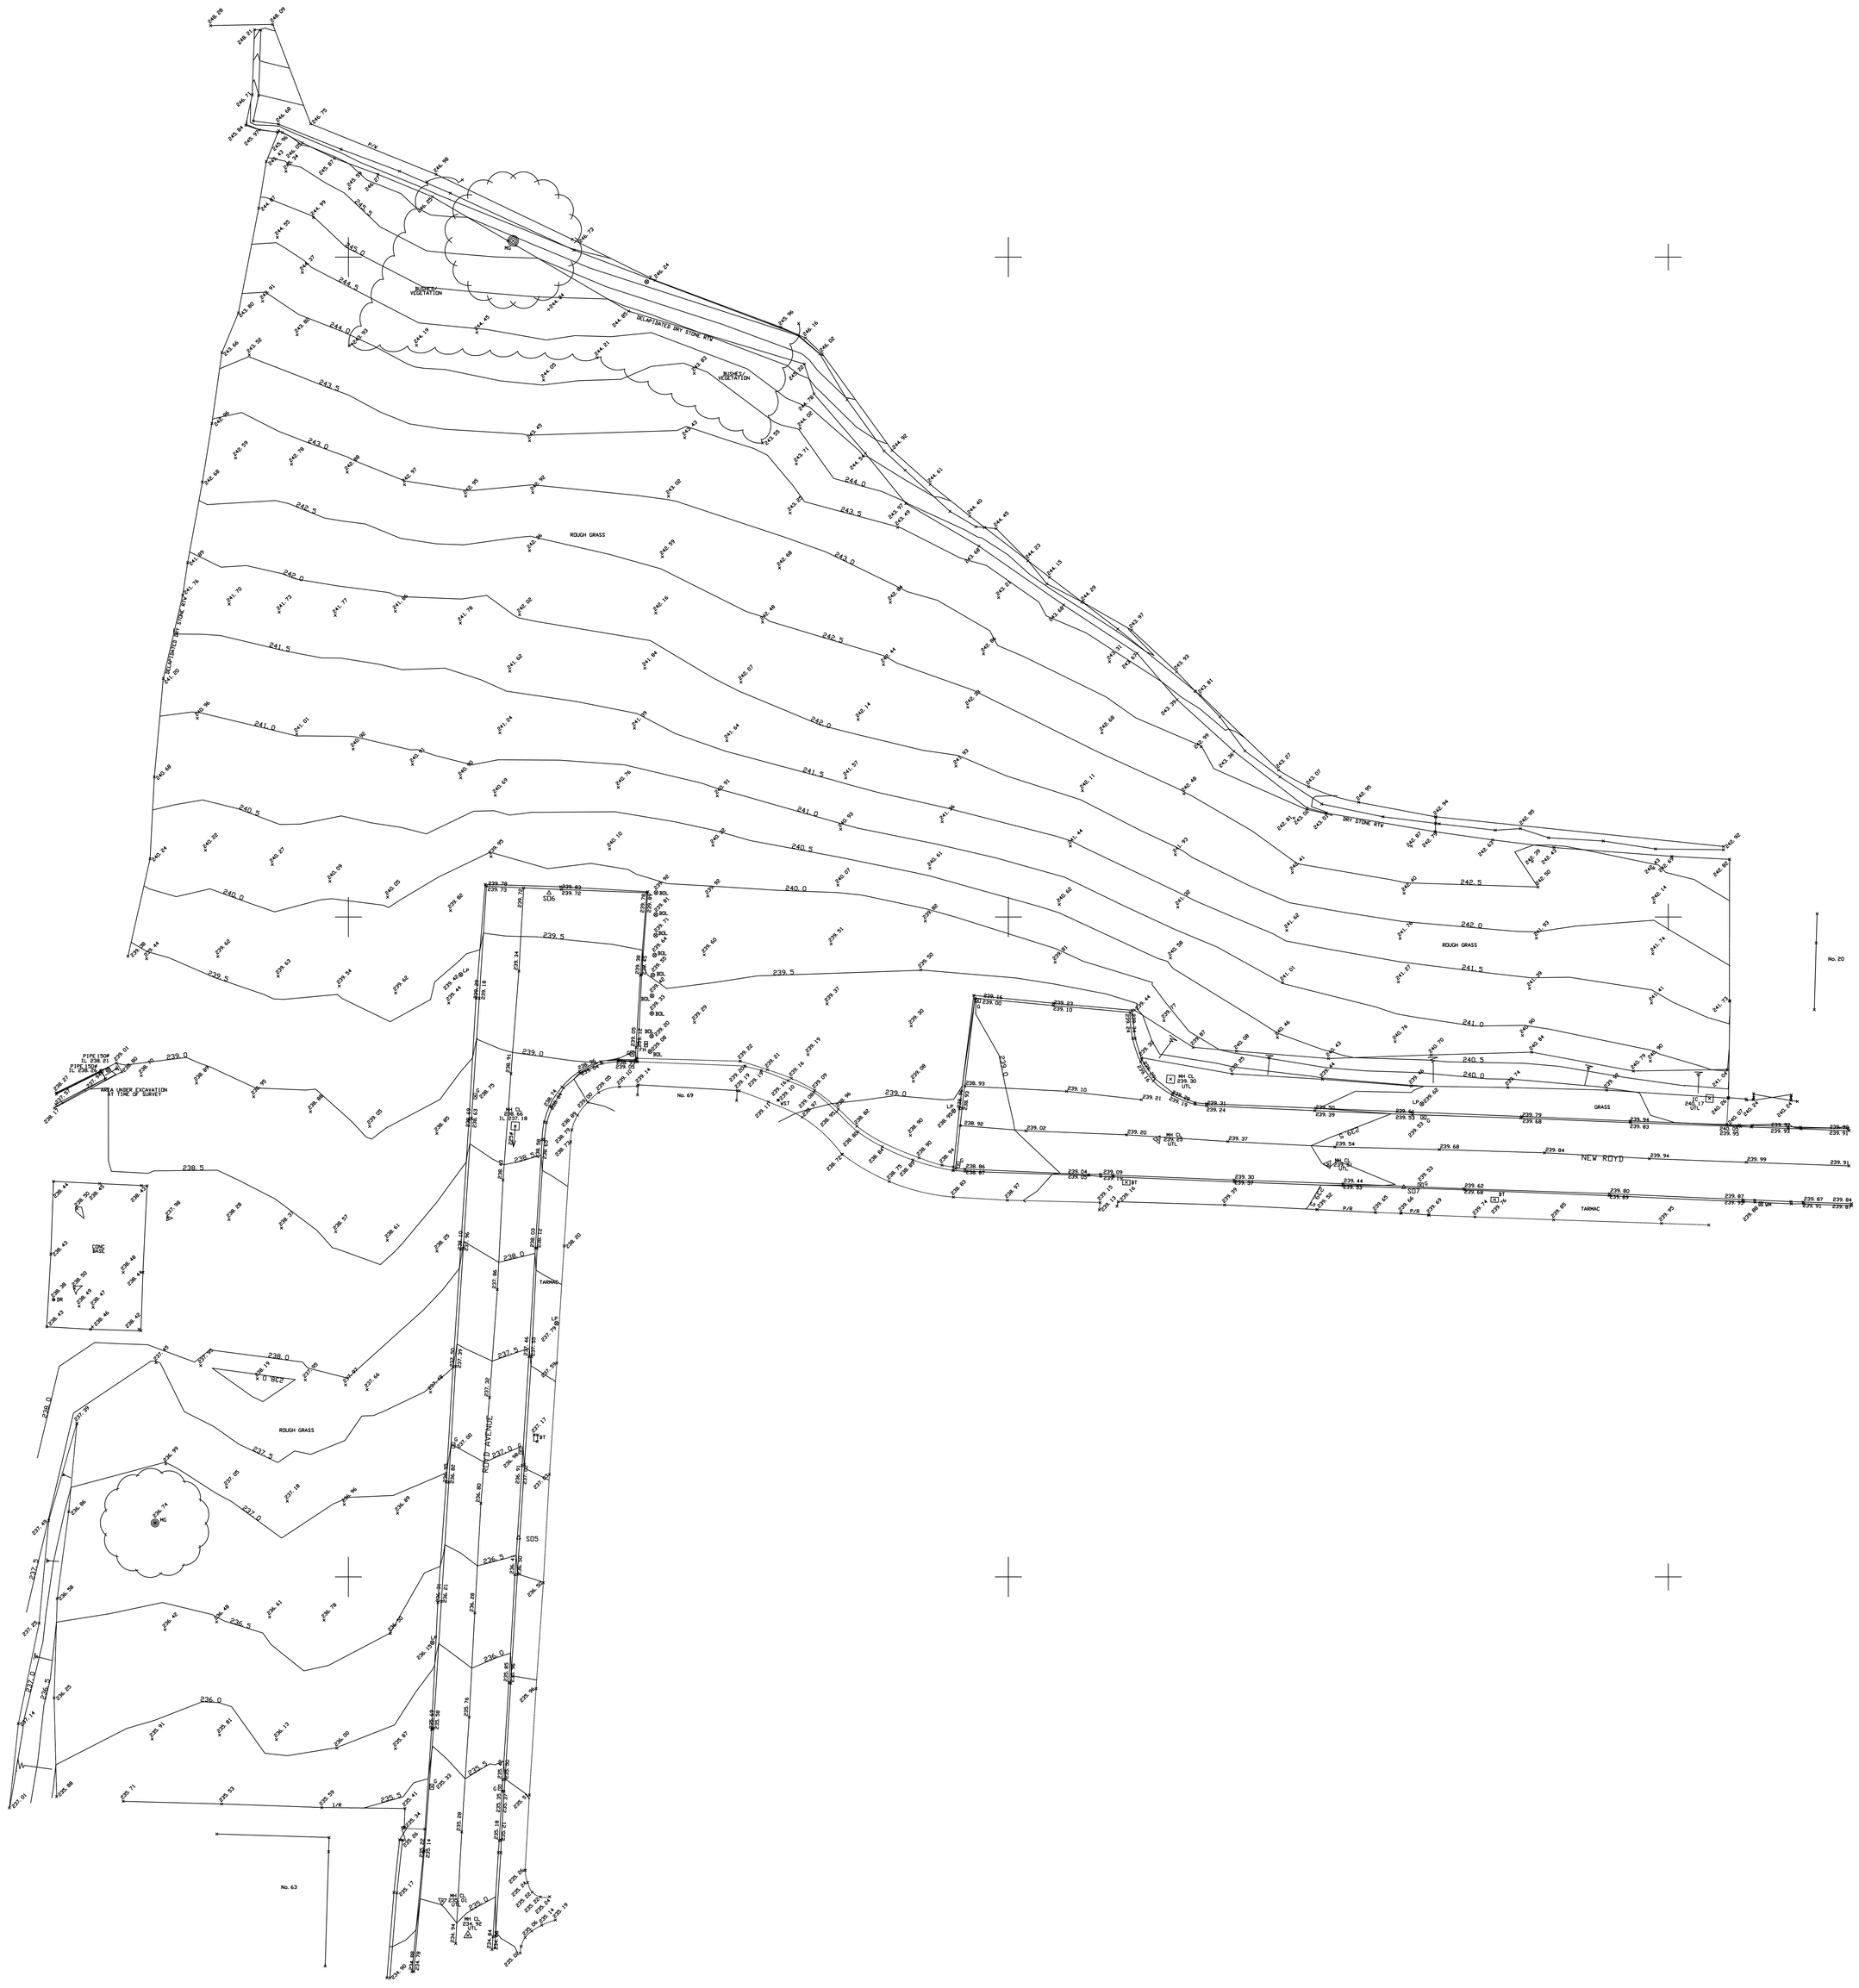


© Survey Operations Limited 2009
Reproduction in whole or in part by any means is prohibited without the prior permission of Survey Operations Limited.

N

Note:
The survey is plotted on a plane local Grid. Orientation to National Grid.
All levels relate to Ordnance Datum, achieved using the
OS National GPS Network.

Survey Control Markers established for Mapping purposes only and should not be used for Construction without the written approval of Survey Operations Ltd.

Drainage information must be verified with local authority records before use

| SURVEY STATIONS | | | |
|---|---|---|---|
| Name | Easting | Northing | Height |
| SD5 | 421912.90 | 403352.97 | 236.66 |
| SD6 | 421915.02 | 403401.55 | 239.72 |
| SD7 | 421979.96 | 403379.53 | 239.63 |

## STANDARD REFERENCE & ABBREVIATIONS

(AR)..... Assumed Route
AV..... Air Valve
B/W..... Barbed Wire
BB..... Belisha Beacon
BH..... Borehole
B.L..... Bed Level
BS..... Bus Stop
BT Box..... British Telecom Box
BT..... British Telecom IC
BW..... Brick Wall
Bar..... Barrier
Bol..... Bollard
C/B..... Close Boarded
C/I..... Corrugated Iron
C/P..... Chestnut Paling
CB..... Control Box
CCTV..... Closed Circuit TV
CD..... Cable Duct
CHL..... Chain Link
CL..... Cover Level
CM..... Cable Marker
COL..... Column
CONC..... Concrete
CP..... Catch Pit
CPL..... Coping Level
CTV..... Cable Television
CW..... Concrete Block Wall
Chy..... Chimney
Cul..... Culvert
D.C..... Drainage Channel
DP..... Down Pipe
DR..... Drain
ECP..... Electricity Cable Pit
EIC..... Electricity Inspection Cover
E.J..... Expansion Joint
EJB..... Electricity Junction Box
GL SUB STN..... Electricity Sub Station
GL..... Caves Level
GLB..... Electricity Box
EP..... Electricity Pole
ER..... Earth Rod
F/B..... Flower Bed
FFL..... Finished Floor Level
FH..... Fire Hydrant
FL..... Floor Level
FP..... Flagpole
GW K..... Girth (of tree)
G..... Gulley
GP..... Guide Post
GSV..... Gas Stop Valve
HSE..... Housing
HV..... High Voltage
Ht..... Height
I/R..... Iron Railing
IC..... Inspection Cover
IL..... Invert Level
KO..... Kerb Outlet
LB..... Letter Box
LP..... Lamp Post
MG..... Multi-Girth
MH..... Manhole
MKR..... Marker
MP,MS..... Mile Post or Stone
NP..... Street Name Plate
O/H..... Overhead
OHTL..... Overhead Transmission Line
OSBM..... Ordnance Survey Bench Mark
P/C..... Post & Chain
P/R..... Post & Rail
P/W..... Post & Wire
PAV..... Paving
PB..... Pillar Box
PC..... Pedestrian Crossing
PP..... Petrol Pump
PT..... Post or Pillar
RE..... Rodding Eye
RS..... Road Sign
RTW..... Retaining Wall
RWP..... Rain Water Pipe
SAP..... Sapling
SL..... Sump Level
SP..... Sign Post
SV..... Stop Valve (unspecified)
SVP..... Soil Vent Pipe
SW..... Stone Wall
SoL..... Soffit Level
TB..... Traffic Bollard
TBM..... Temporary Bench Mark
TCB..... Telephone Call Box
TFR..... Token From Records
TIC..... Anchor Point (Mast/Pylon)
TL..... Traffic Light
TLB..... Traffic Light Control Box
TM..... Ticket Machine
TMC..... Tarmac
TP..... Telecommunications Pole
TP1T..... Trial Pit
U/C..... Under Construction
U/G..... Underground
UTL..... Unable to Lift (MH,IC etc)
VDP..... Vehicle Detector Pad
VP..... Vent Pipe
V/M..... Vine Mesh
WL..... Water Level
WM..... Water Meter
WO..... Wash Out
WST..... Water Stop Tap (domestic)
WSV..... Water Stop Valve (mains)

Survey Operations
Smith Street, Skelmersdale, Lancs. WN8 8LN
Tel: 01695 725662 Fax: 01695 51816
EMail: mail@survops.co.uk - www.survops.co.uk

Client
Nicol Thomas
Heyside House, Blackshaw Lane
Heyside, Royton
Oldham, OL2 6NS

Drawing Title
Topographical Survey of Land at :
Large Site
Royd Avenue
Penistone

| | | | |
|---|---|---|---|
| Scale(s) | 1: 200 | Surveyor | SB |
| Date | JUN 09 | Drawn | RAB |
| Job Number | 09F026 | Checked | MG |

Sheet Size & Drg Number & Revision
A0 09F026/001