


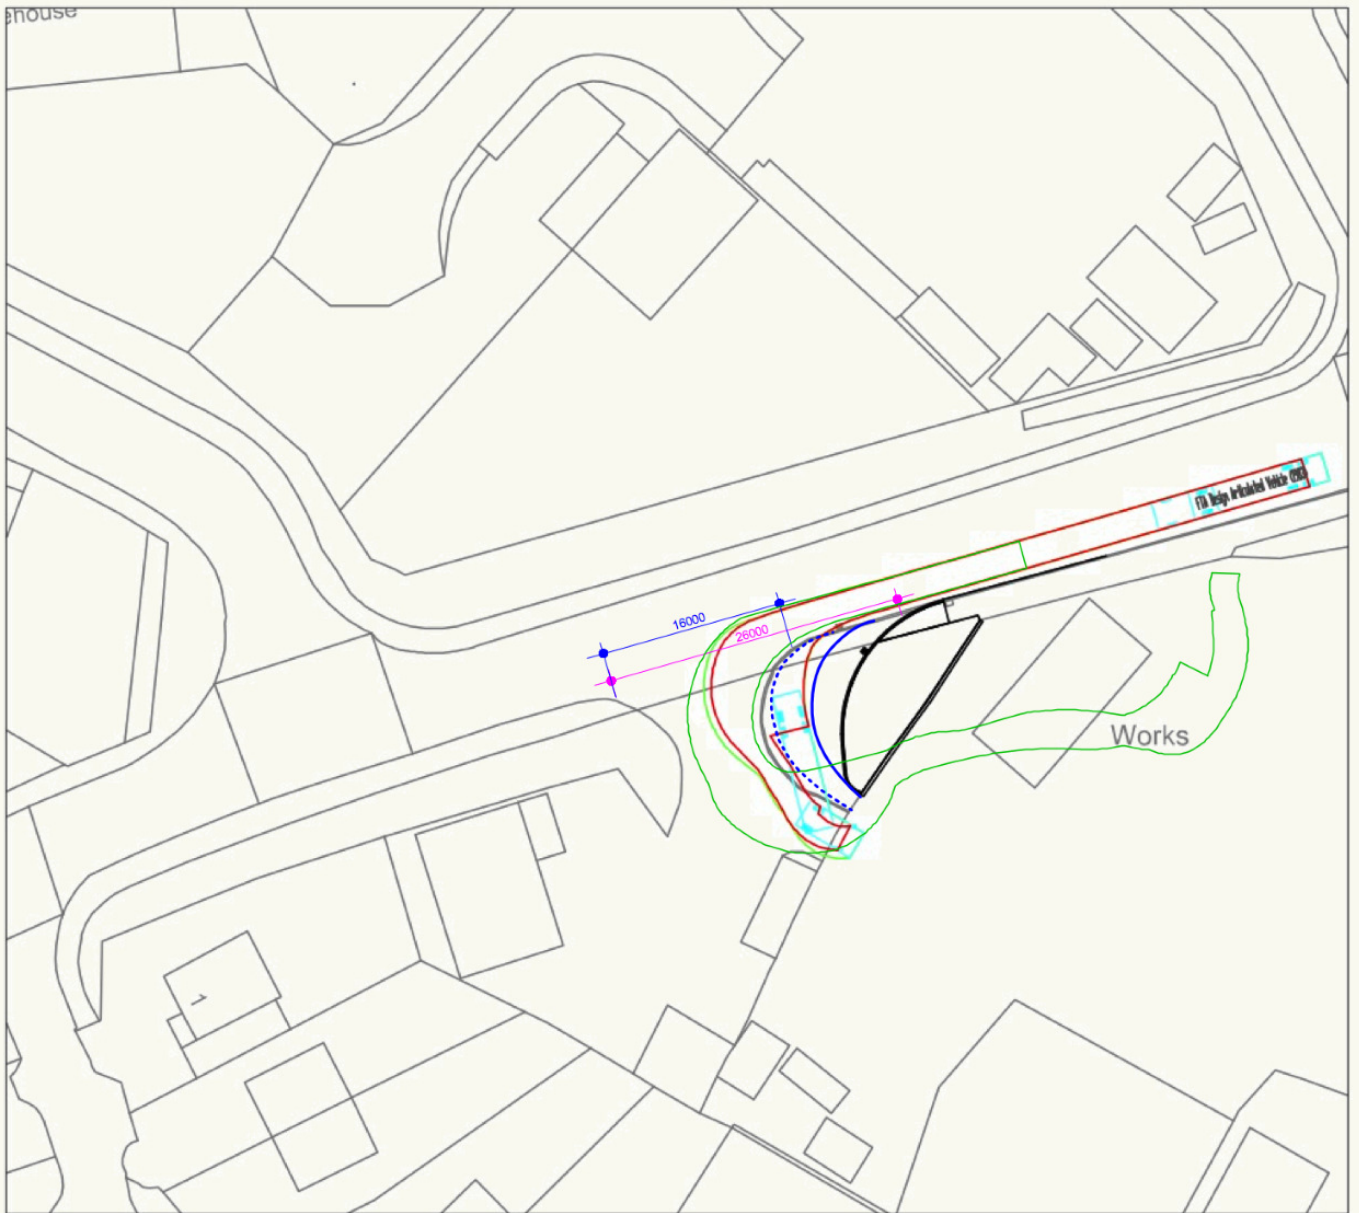

Articulated Vehicle left turn 1:500