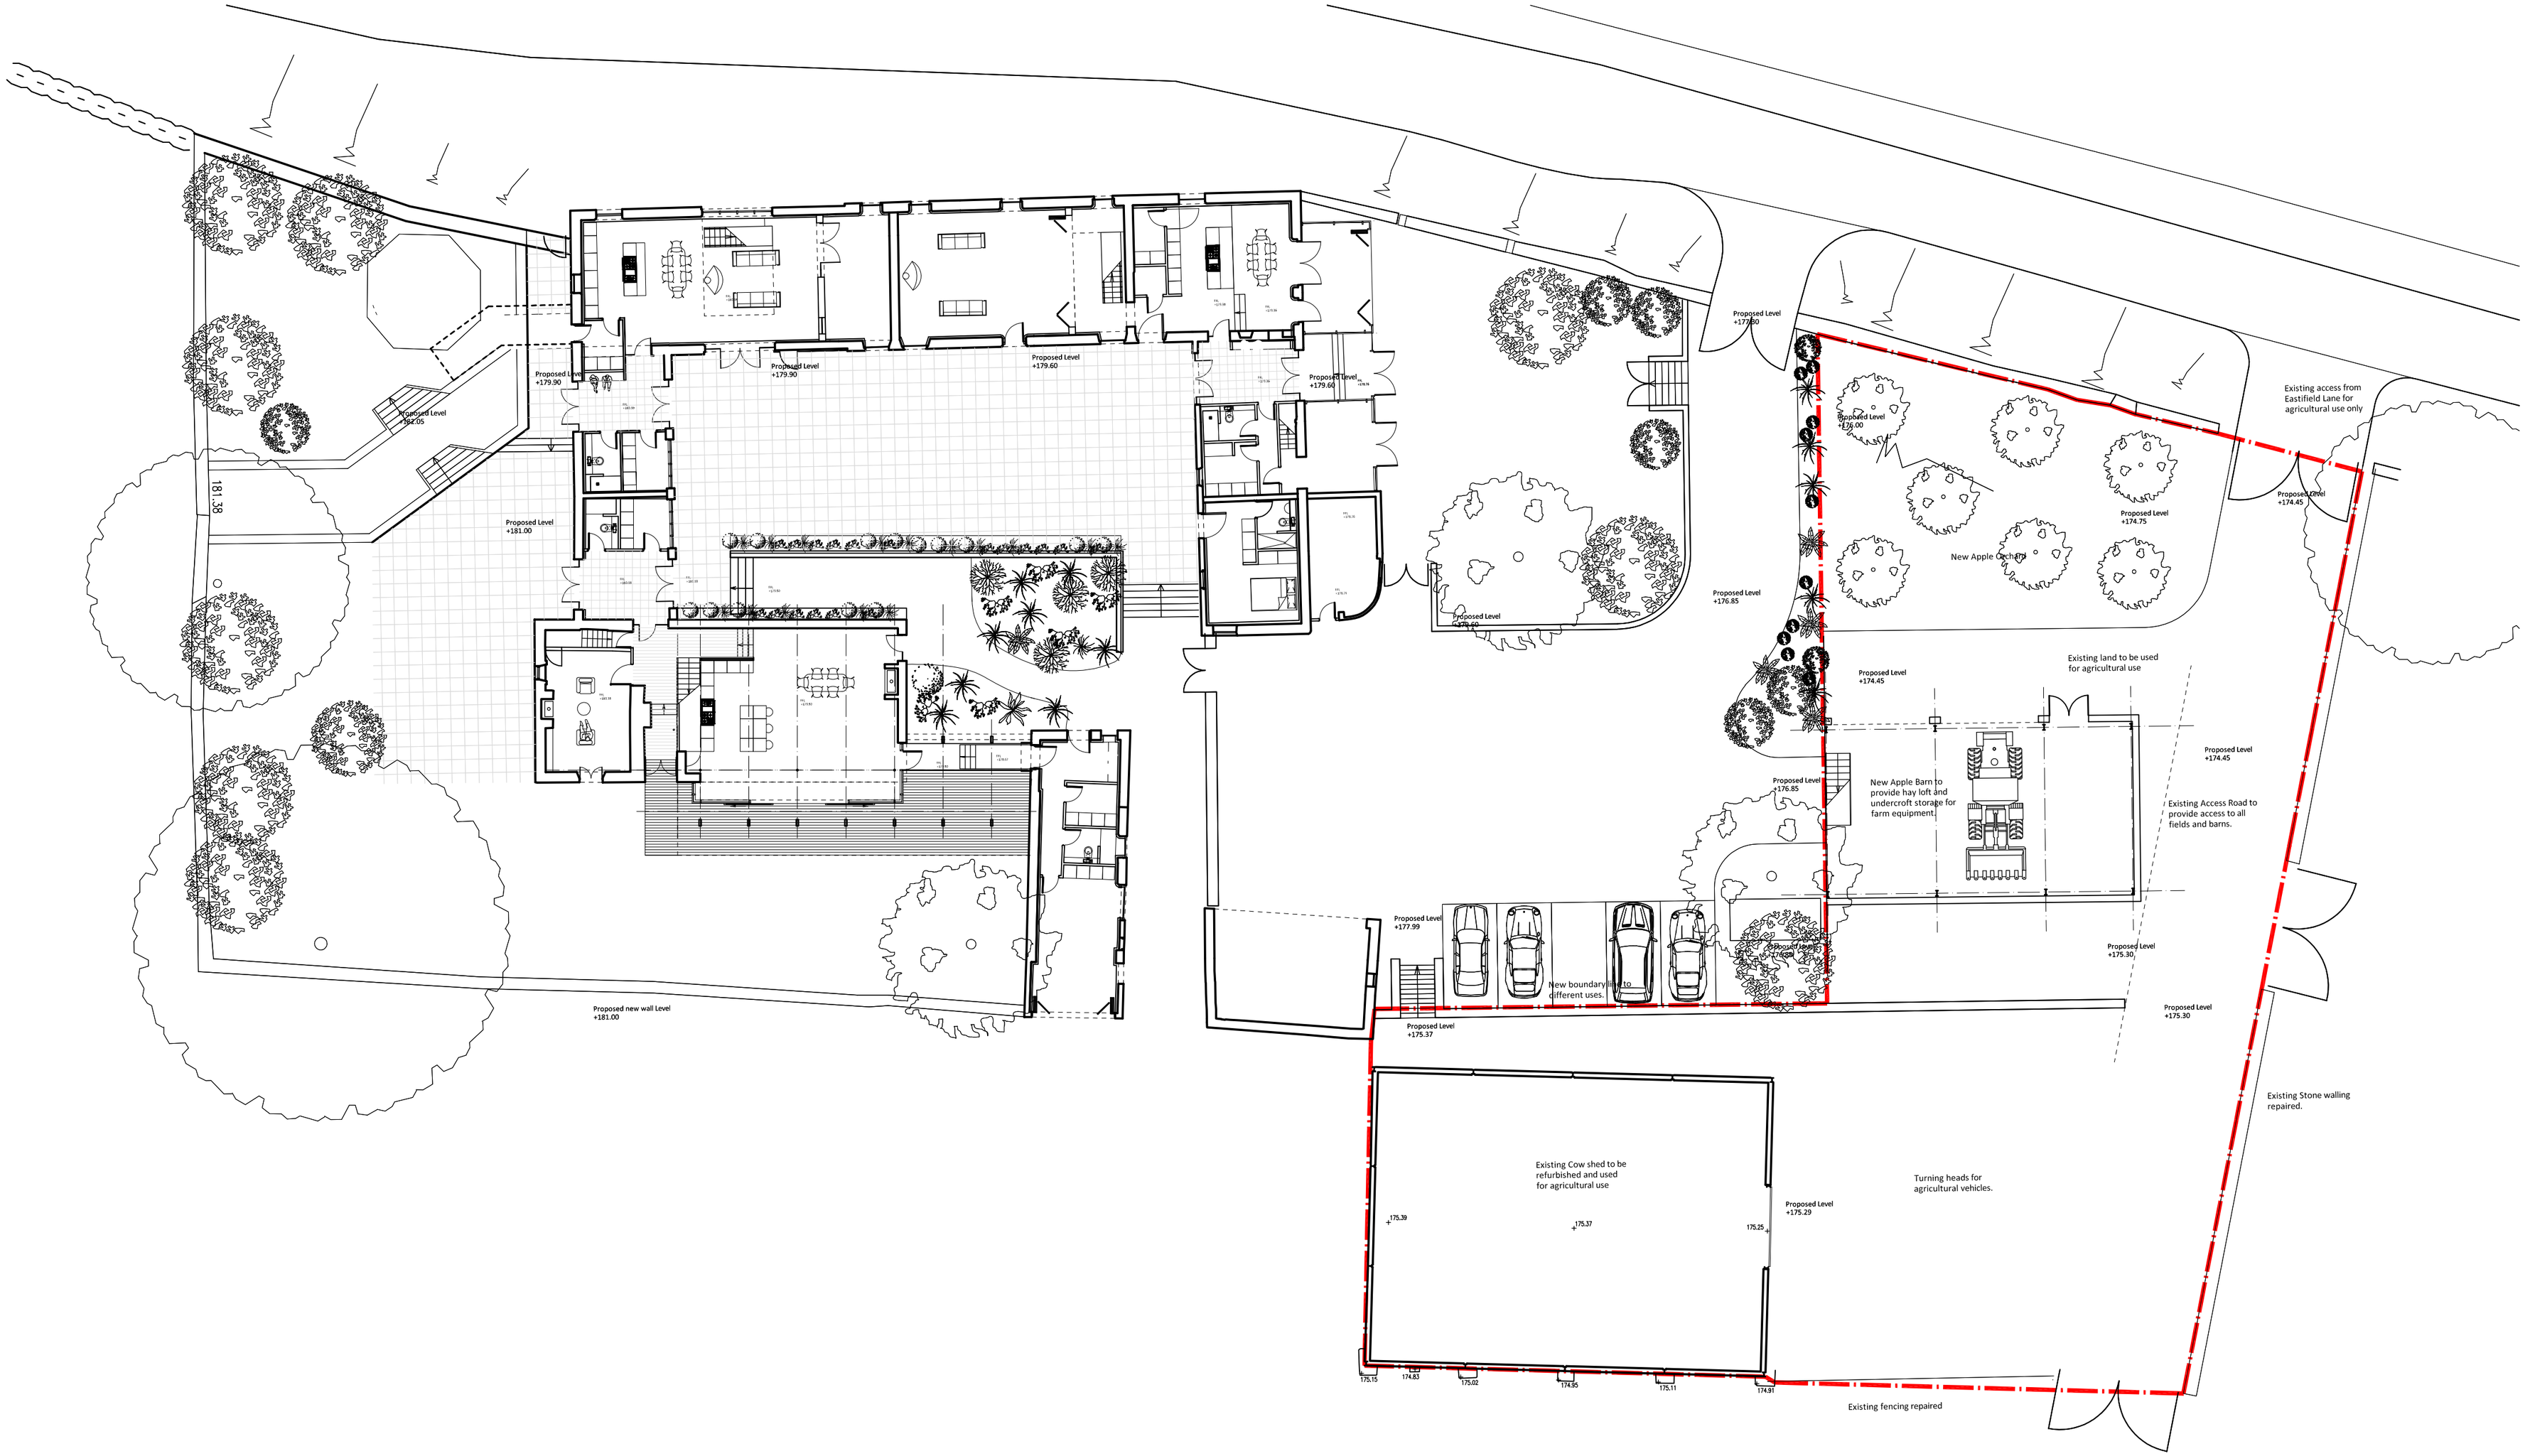

Proposed Ground Floor GA PLAN

1:200@A2 | Lower Eastfield Farm, Thurgoland | PL(01)100

Miller Family

group ginger

architecture, urban design and creative intelligence

Revisions

0 5m 10m

1:200