

# Climbing equipment

**J1661-M**



2+





6



1,6m



1 = 2,91m 2 = 1,66m 3 = 1,8m

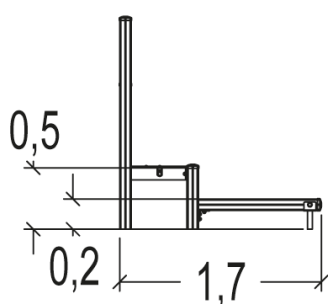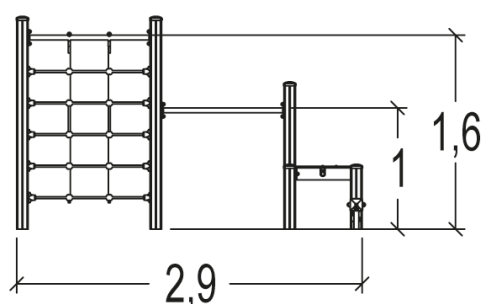

## Play value

hanging



x1

climbing



x1


meeting / role  
play



x1

Number of play elements: 3

*Proludic*

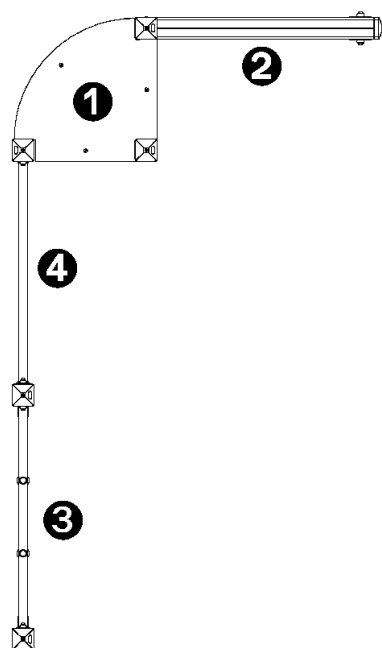


- ❶ Plate-forme twist
- ❷ Poutre d'équilibre
- ❸ Filet
- ❹ Barre fixe

## Installation of equipment

Impact area =

— Impact area  
- - - Free space

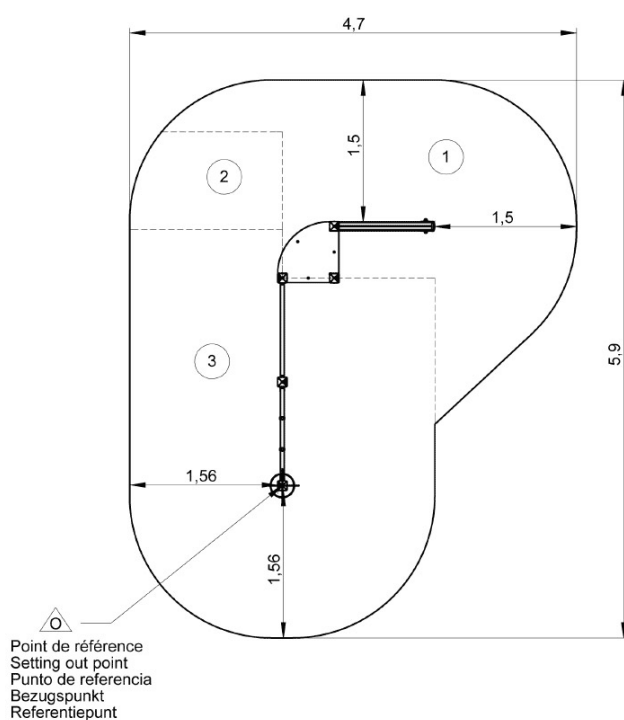

|   |  |  |
|---|---------------------------------------------------------------------------------------|---------------------------------------------------------------------------------------|
| 1 | <0,6m                                                                                 | 8m <sup>2</sup>                                                                       |
| 2 | 1m                                                                                    | 2m <sup>2</sup>                                                                       |
| 3 | 1,6m                                                                                  | 13m <sup>2</sup>                                                                      |



2



02h30



0.2m<sup>3</sup>




23m<sup>2</sup>



91kg



17kg

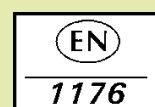

*Proludic*

0000-00-00