





FRONT ELEVATION

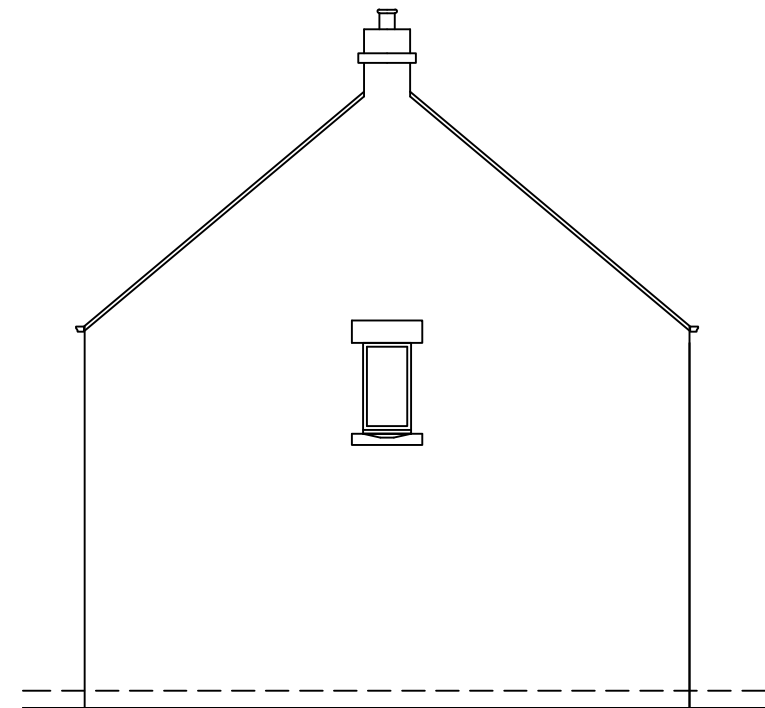


SIDE ELEVATION




REAR ELEVATION

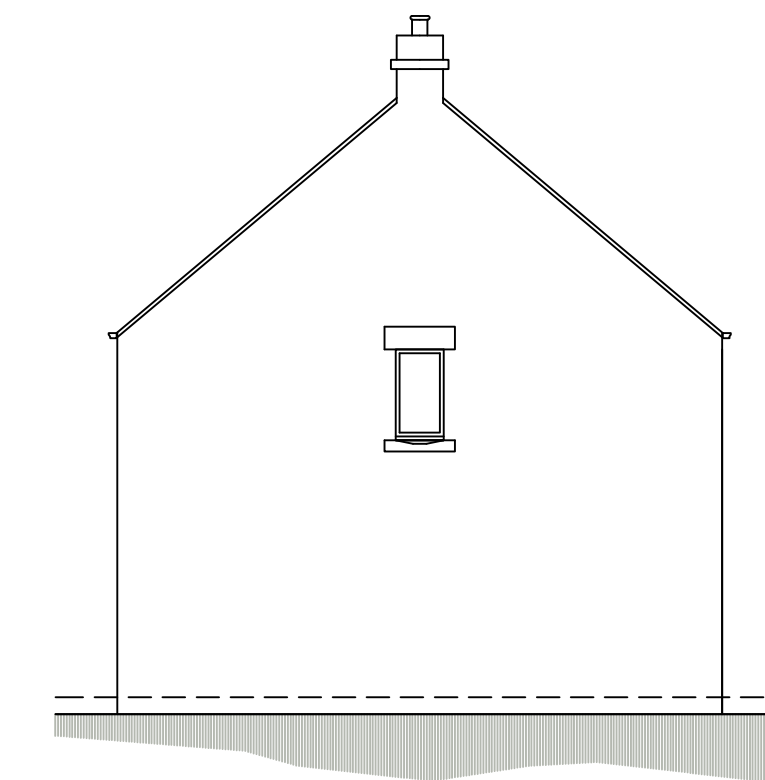

SIDE ELEVATION

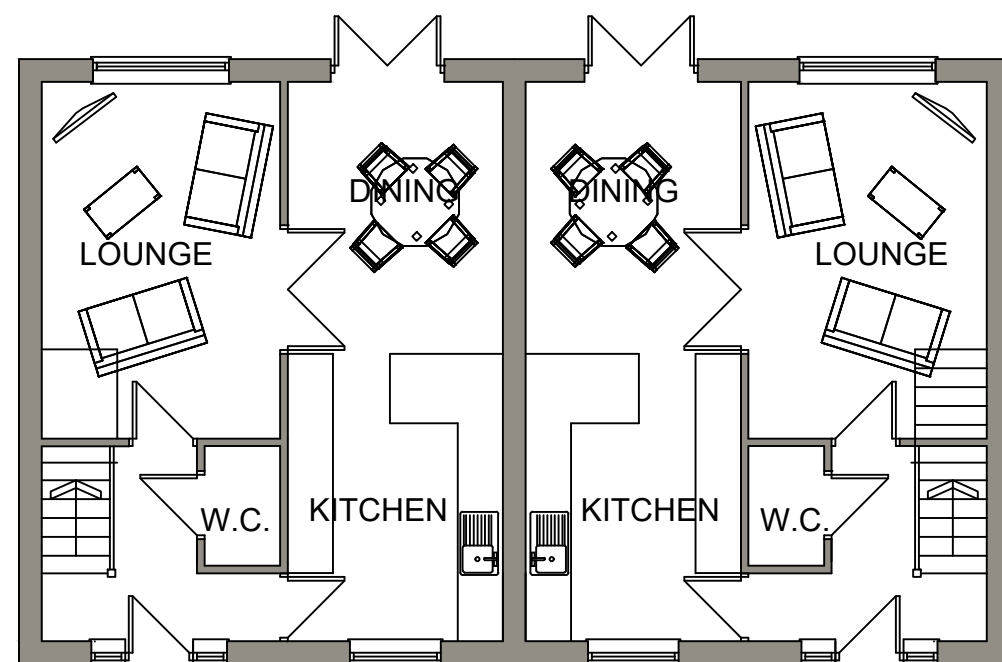

GROUND FLOOR PLAN

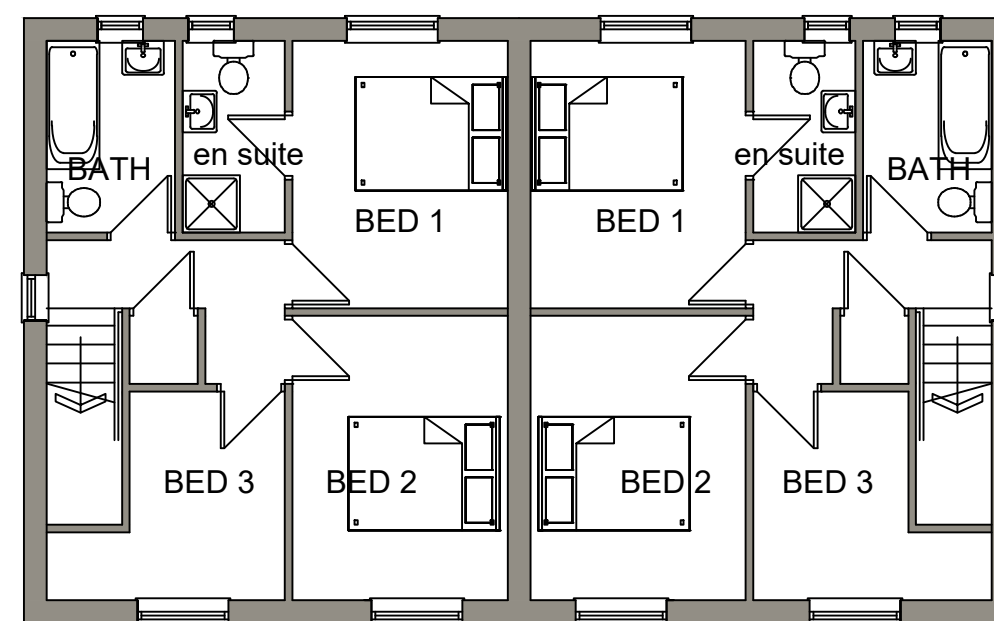

FIRST FLOOR PLAN

 White Agus PARTNERSHIP			OFFICE ONE 34 VICTORIA ROAD BARNSELEY, S70 2BU			Phone: 01226 208482 Email: info@whiteaguspартnership.co.uk Web: www.whiteaguspартnership.co.uk		
ARCHITECTURAL SERVICES								
Project. RESIDENTIAL DEVELOPMENT AT STUD FARM, SPRING LANE CARLTON, BARNSELEY					Client. MR NOEL FERGUSON			
Drawing Title. PLANS AND ELEVATIONS TYPE A					Date. FEB 2019		Scale. 1:100 @ A2	
					Ref. 14-148		Dwg. No. 101	
							Rev. A	
Date	Suffix	Description				Date	Suffix	Description
02-05-19	A	UPDATED TO SUIT REVISED LAYOUT						