
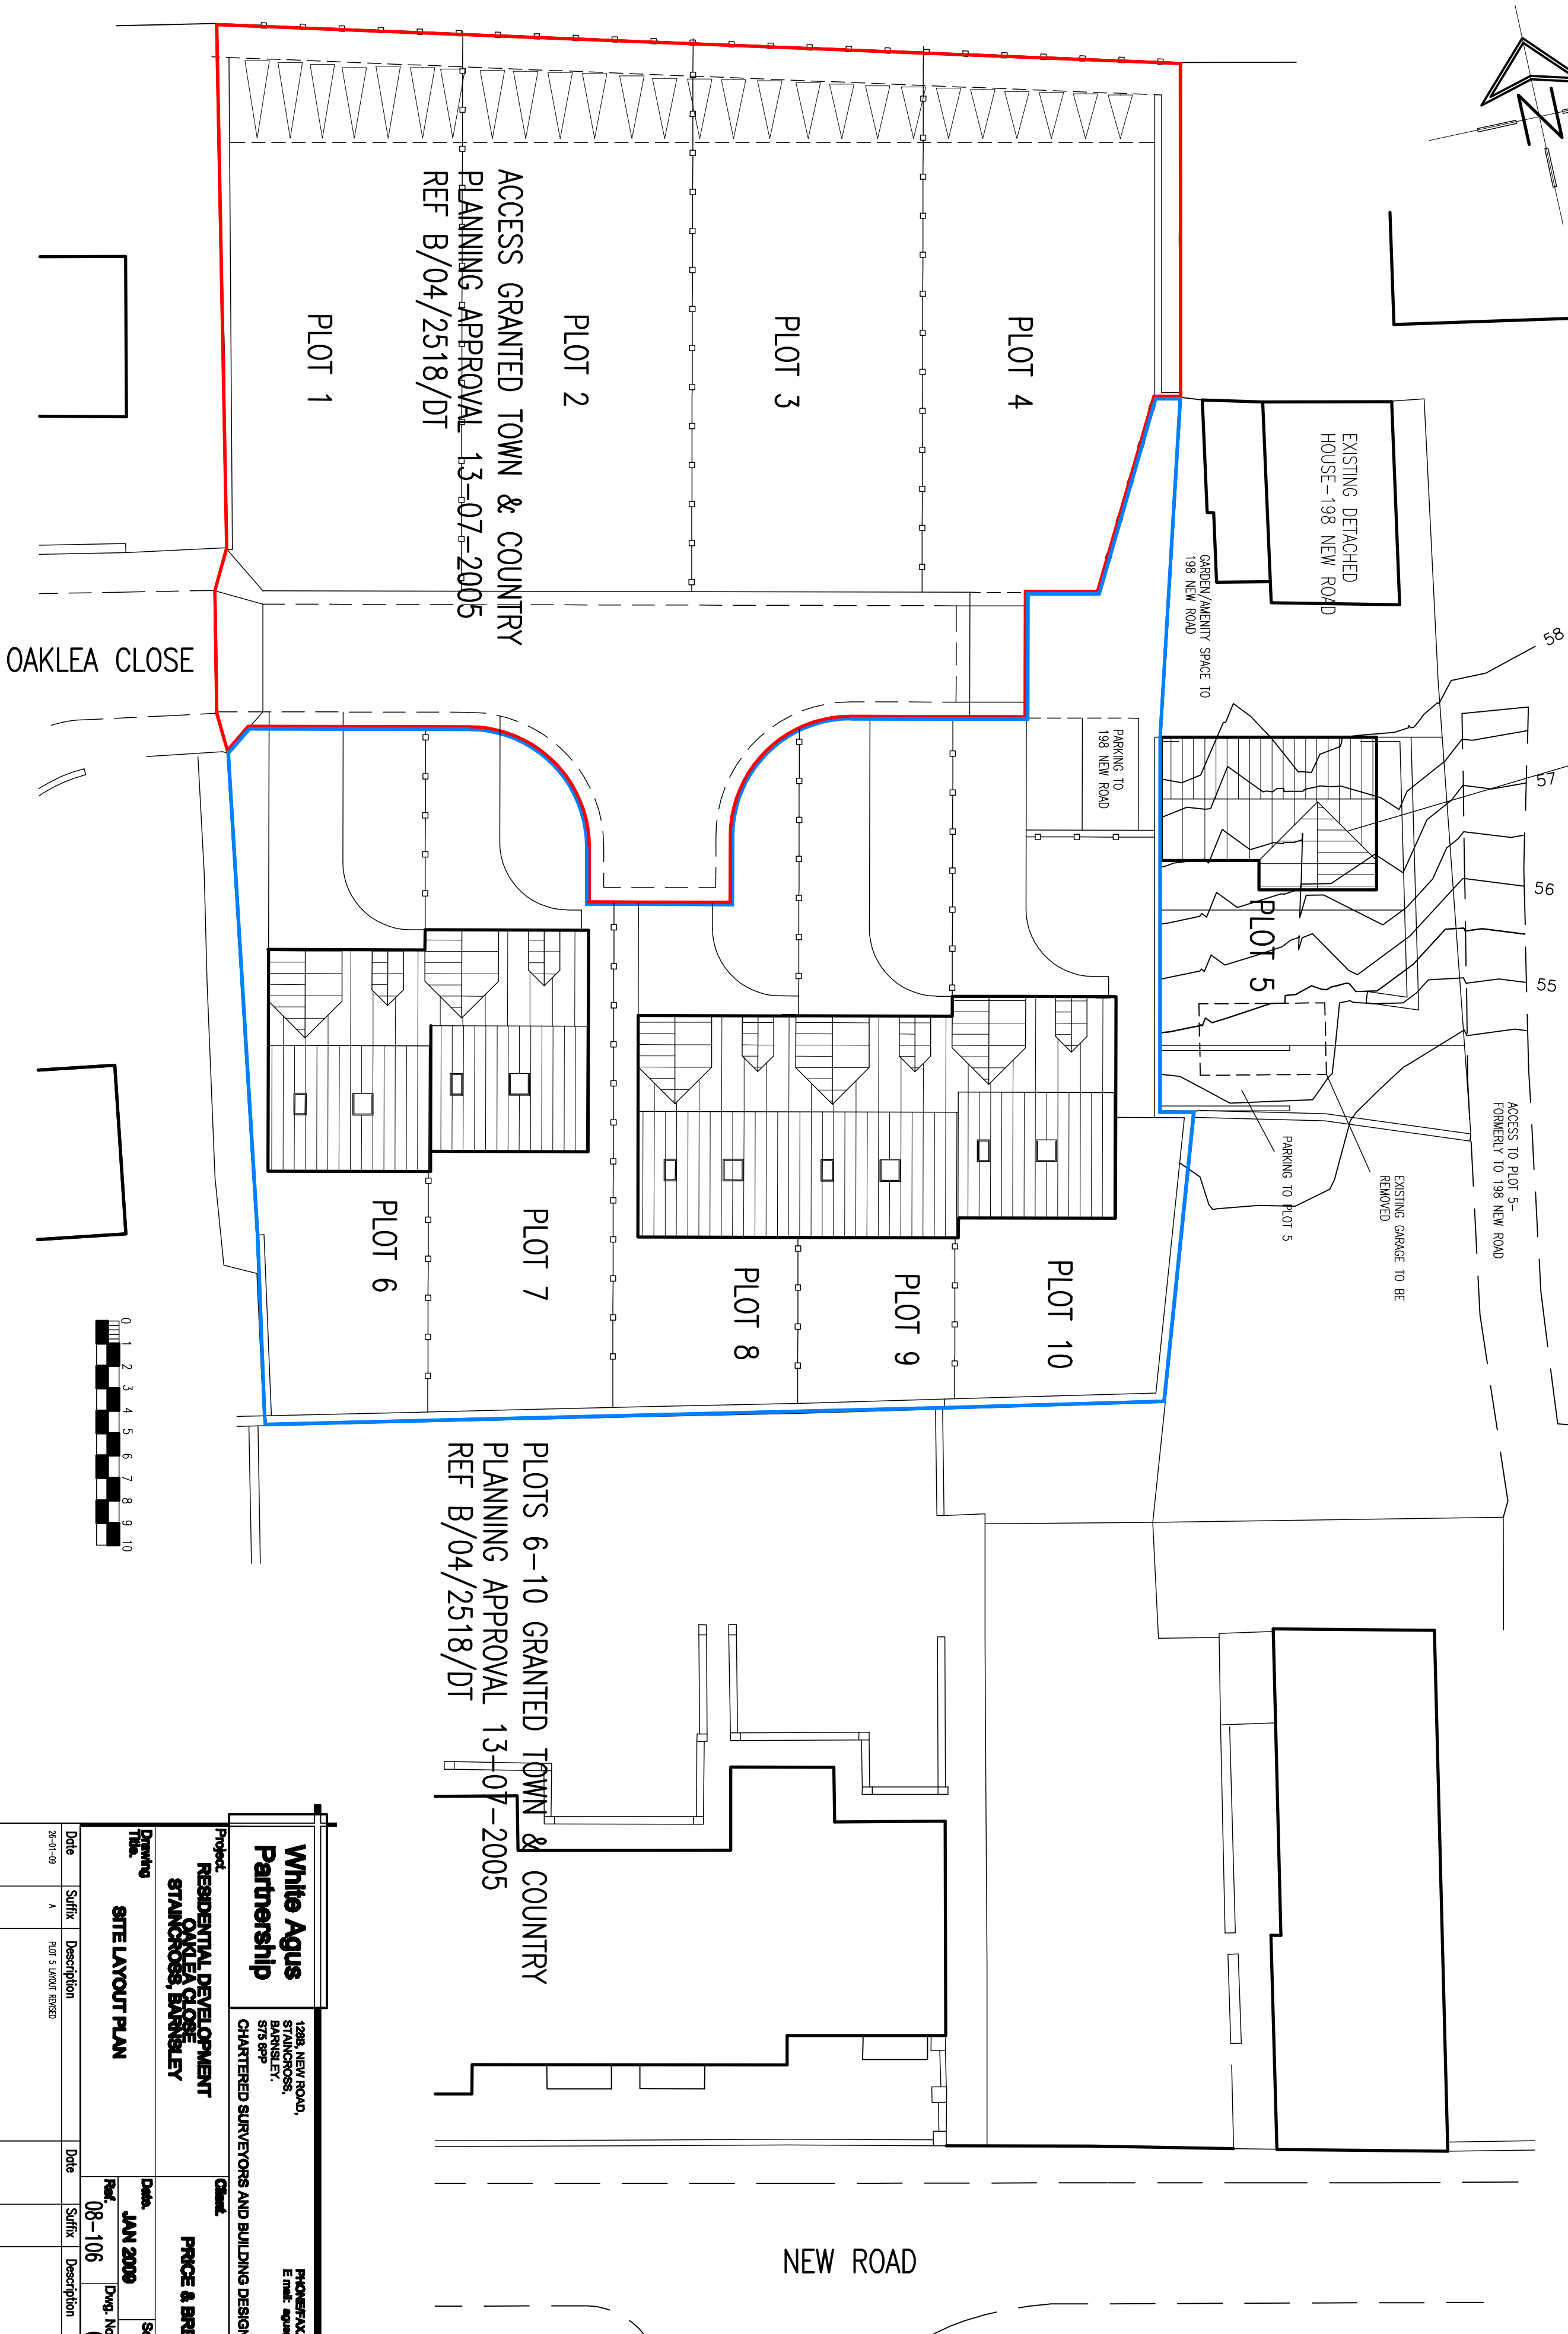


NEW DWELLING—SEPARATE APPLICATION

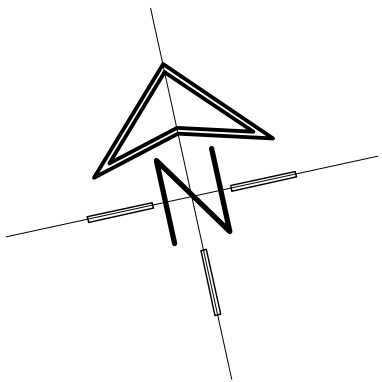

White Agus Partnership				1298, NEW ROAD, STAINCROSS, BARNSBLEY, S75 8PP CHARTERED SURVEYORS AND BUILDING DESIGN CONSULTANTS				PHONE: 01228 289482 E: info@whiteagus.com			
Project: RESIDENTIAL DEVELOPMENT OAKLEA CLOSE STAINCROSS, BARNSBLEY				Client: PRICE & BRETTON							
Drawing Title: SITE LAYOUT PLAN				Date: JAN 2009				Scale: 1:200 @ A2			
Date: 26-01-09				Ref: 08-106				Dwg. No: 03			
Suffix: A				Description: PLOT 5 LAYOUT REKED				Rev: A			