
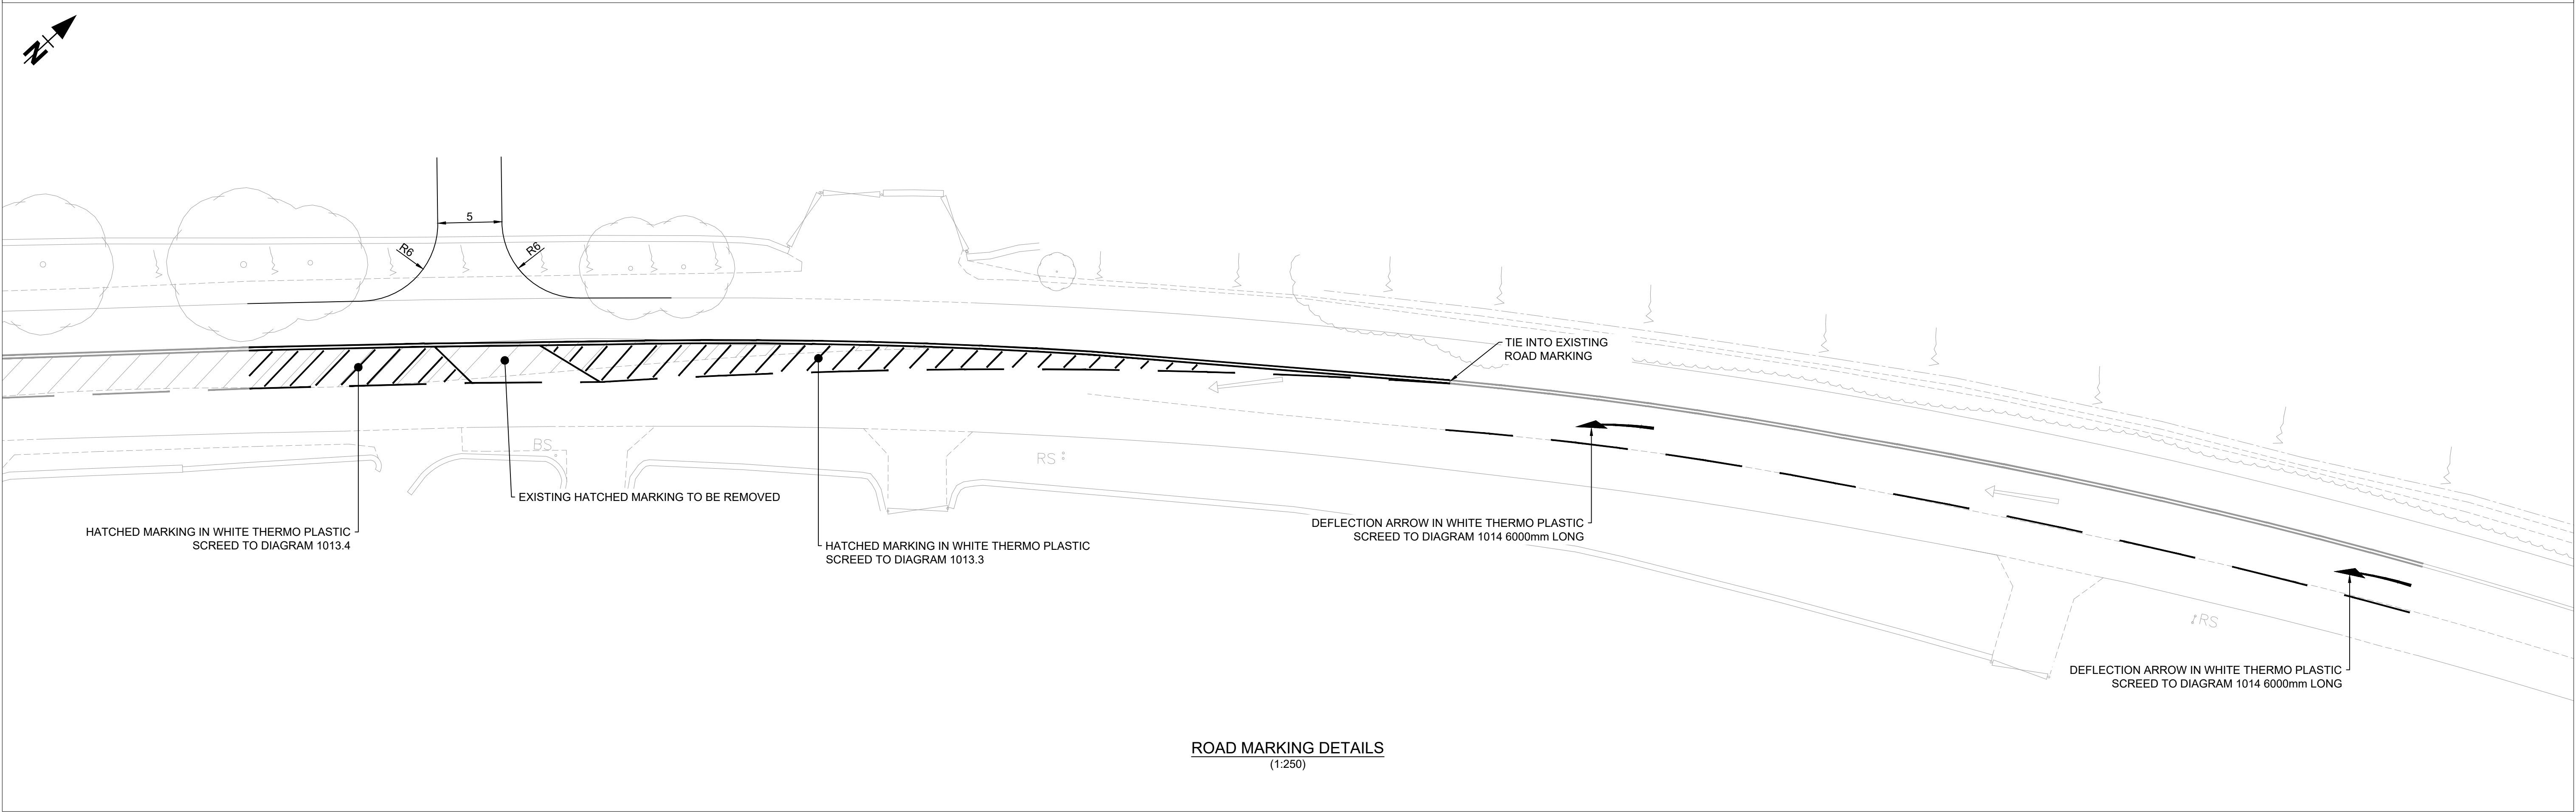


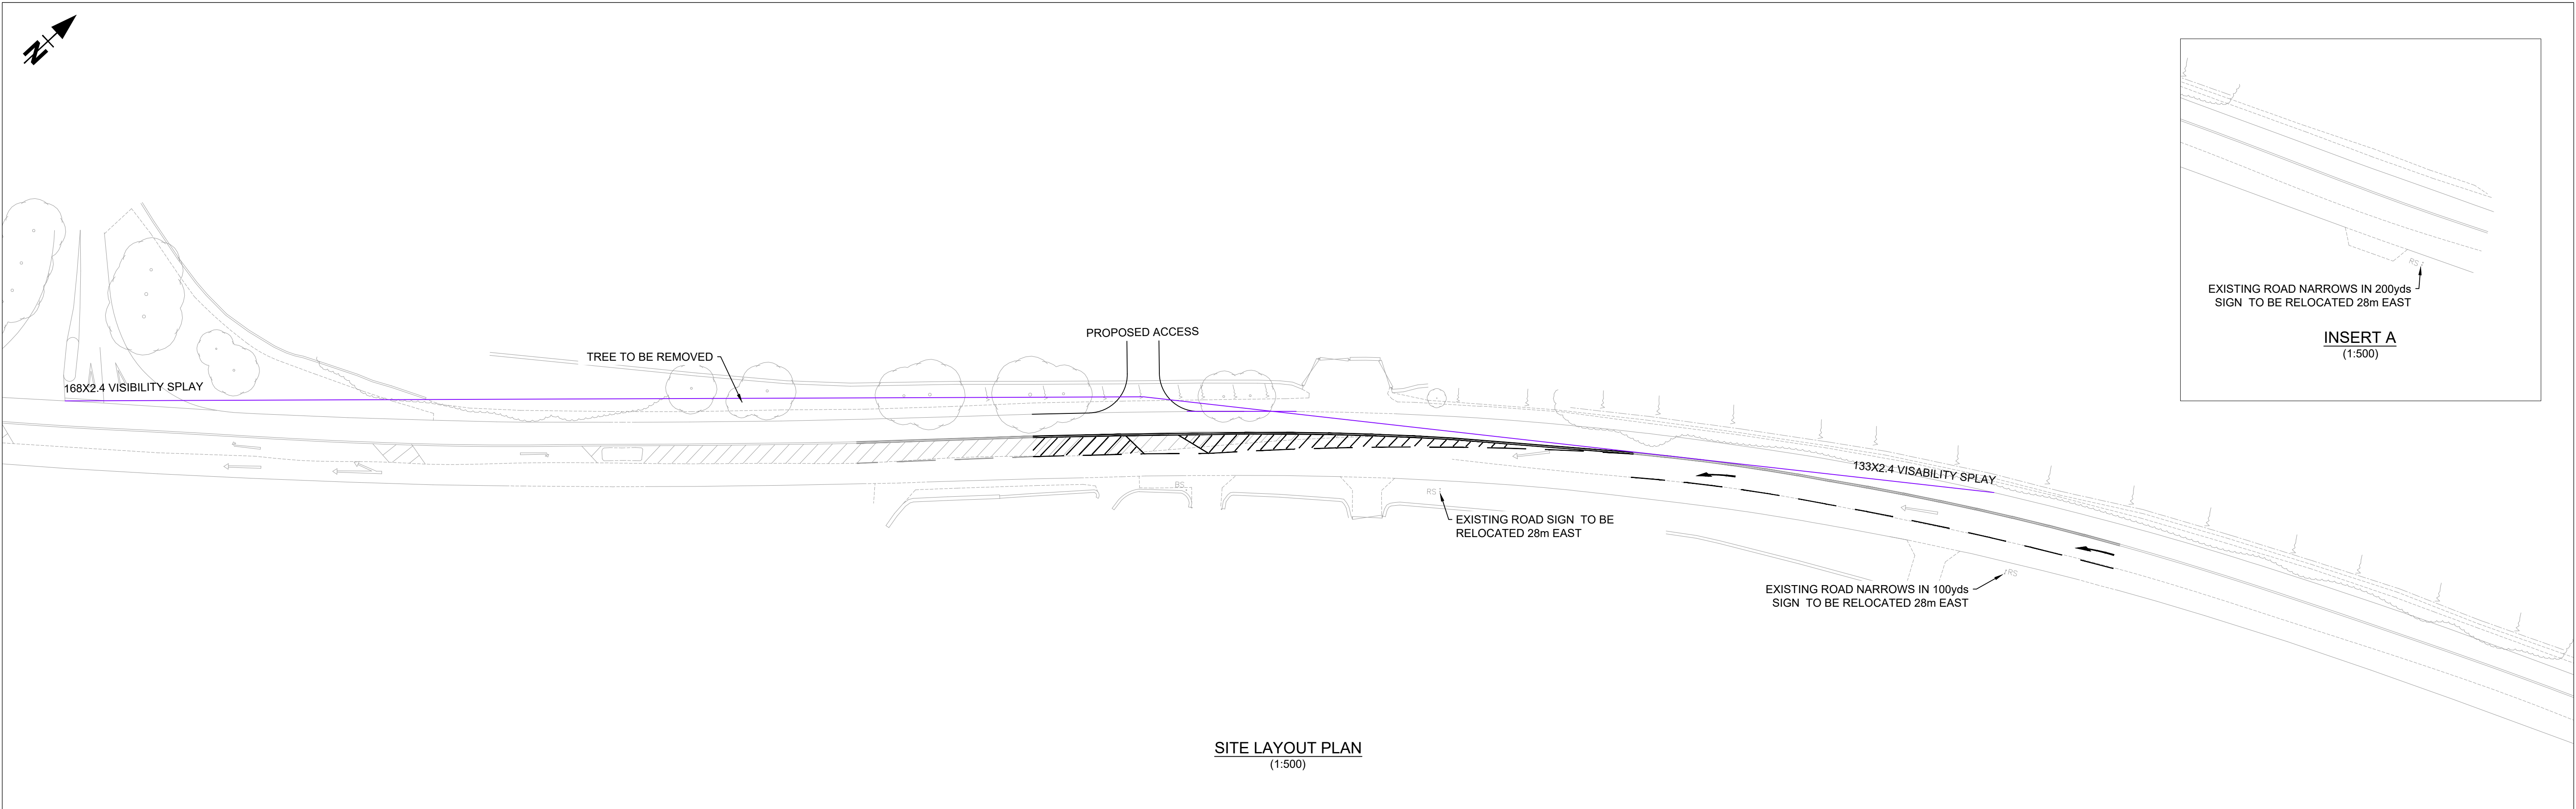

REV DATE NAME CHECK NOTE					THIS DOCUMENT HAS BEEN PREPARED IN ACCORDANCE WITH THE SCOPE OF INSPIRE DESIGN & DEVELOPMENT LTD'S APPOINTMENT WITH ITS CLIENT AND IS SUBJECT TO THE TERMS OF THAT APPOINTMENT. INSPIRE DESIGN & DEVELOPMENT LTD ACCEPTS NO LIABILITY FOR ANY USE OF THIS DOCUMENT OTHER THAN BY ITS CLIENT AND ONLY FOR THE PURPOSES FOR WHICH IT WAS PREPARED AND PROVIDED. © INSPIRE DESIGN & DEVELOPMENT LTD 2018		 PAUL TESTA ARCHITECTURE		CLIENT:	PROJECT:	DRAWING TITLE:	DRAWING STATUS:			DATE:	SCALE @ A1:
									HOYLANDSWAINE HOUSE		GENERAL ARRANGEMENT	FOR INFORMATION			16 October 2018	AS SHOWN
												DRAWN:	CHECKED:	APPROVED:	DRAWING No.:	REVISION No.:
												AJS	LDB	LDB	PTA-1394-01-HW-001	