




FRONT ELEVATION




SIDE ELEVATION




REAR ELEVATION

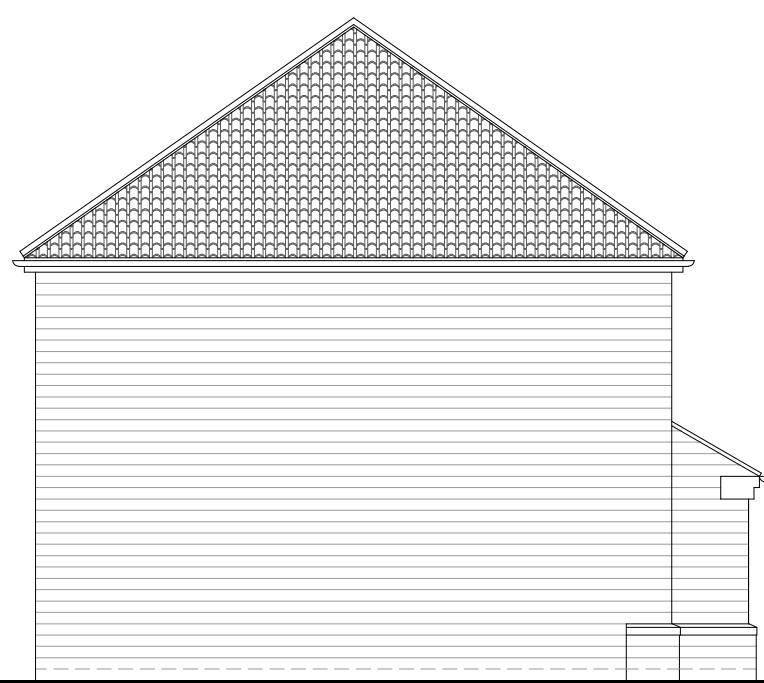

SIDE ELEVATION

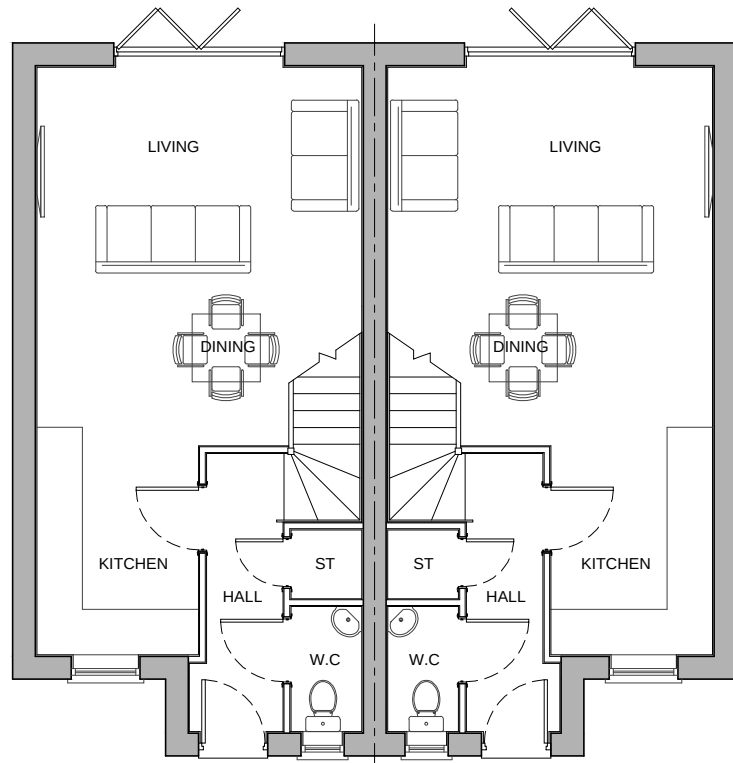

GROUND FLOOR PLAN

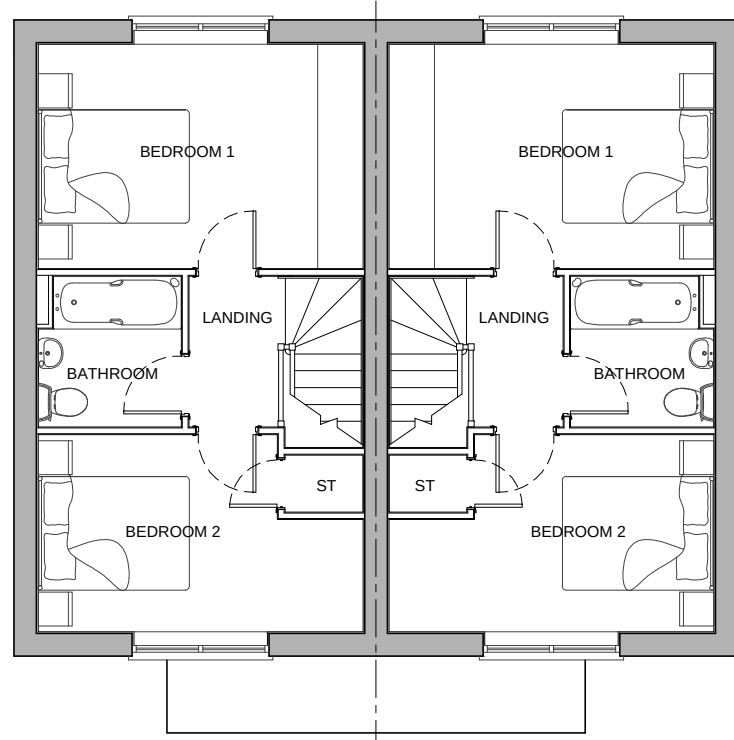

FIRST FLOOR PLAN



CLIENT: BERKELEY DEVEER		DRAWING NUMBER: P17:5149:27	
PROJECT: PROPOSED RESIDENTIAL DEVELOPMENT COTE LANE, THURGOLAND		SCALE @ A2: 1:100	
DRAWING: A6 - PLOTS 7-8 PLANS & ELEVATIONS		DRAWN: RAN	DATE: JUNE 18
		CHECKED: VS	DATE: JUNE 18