
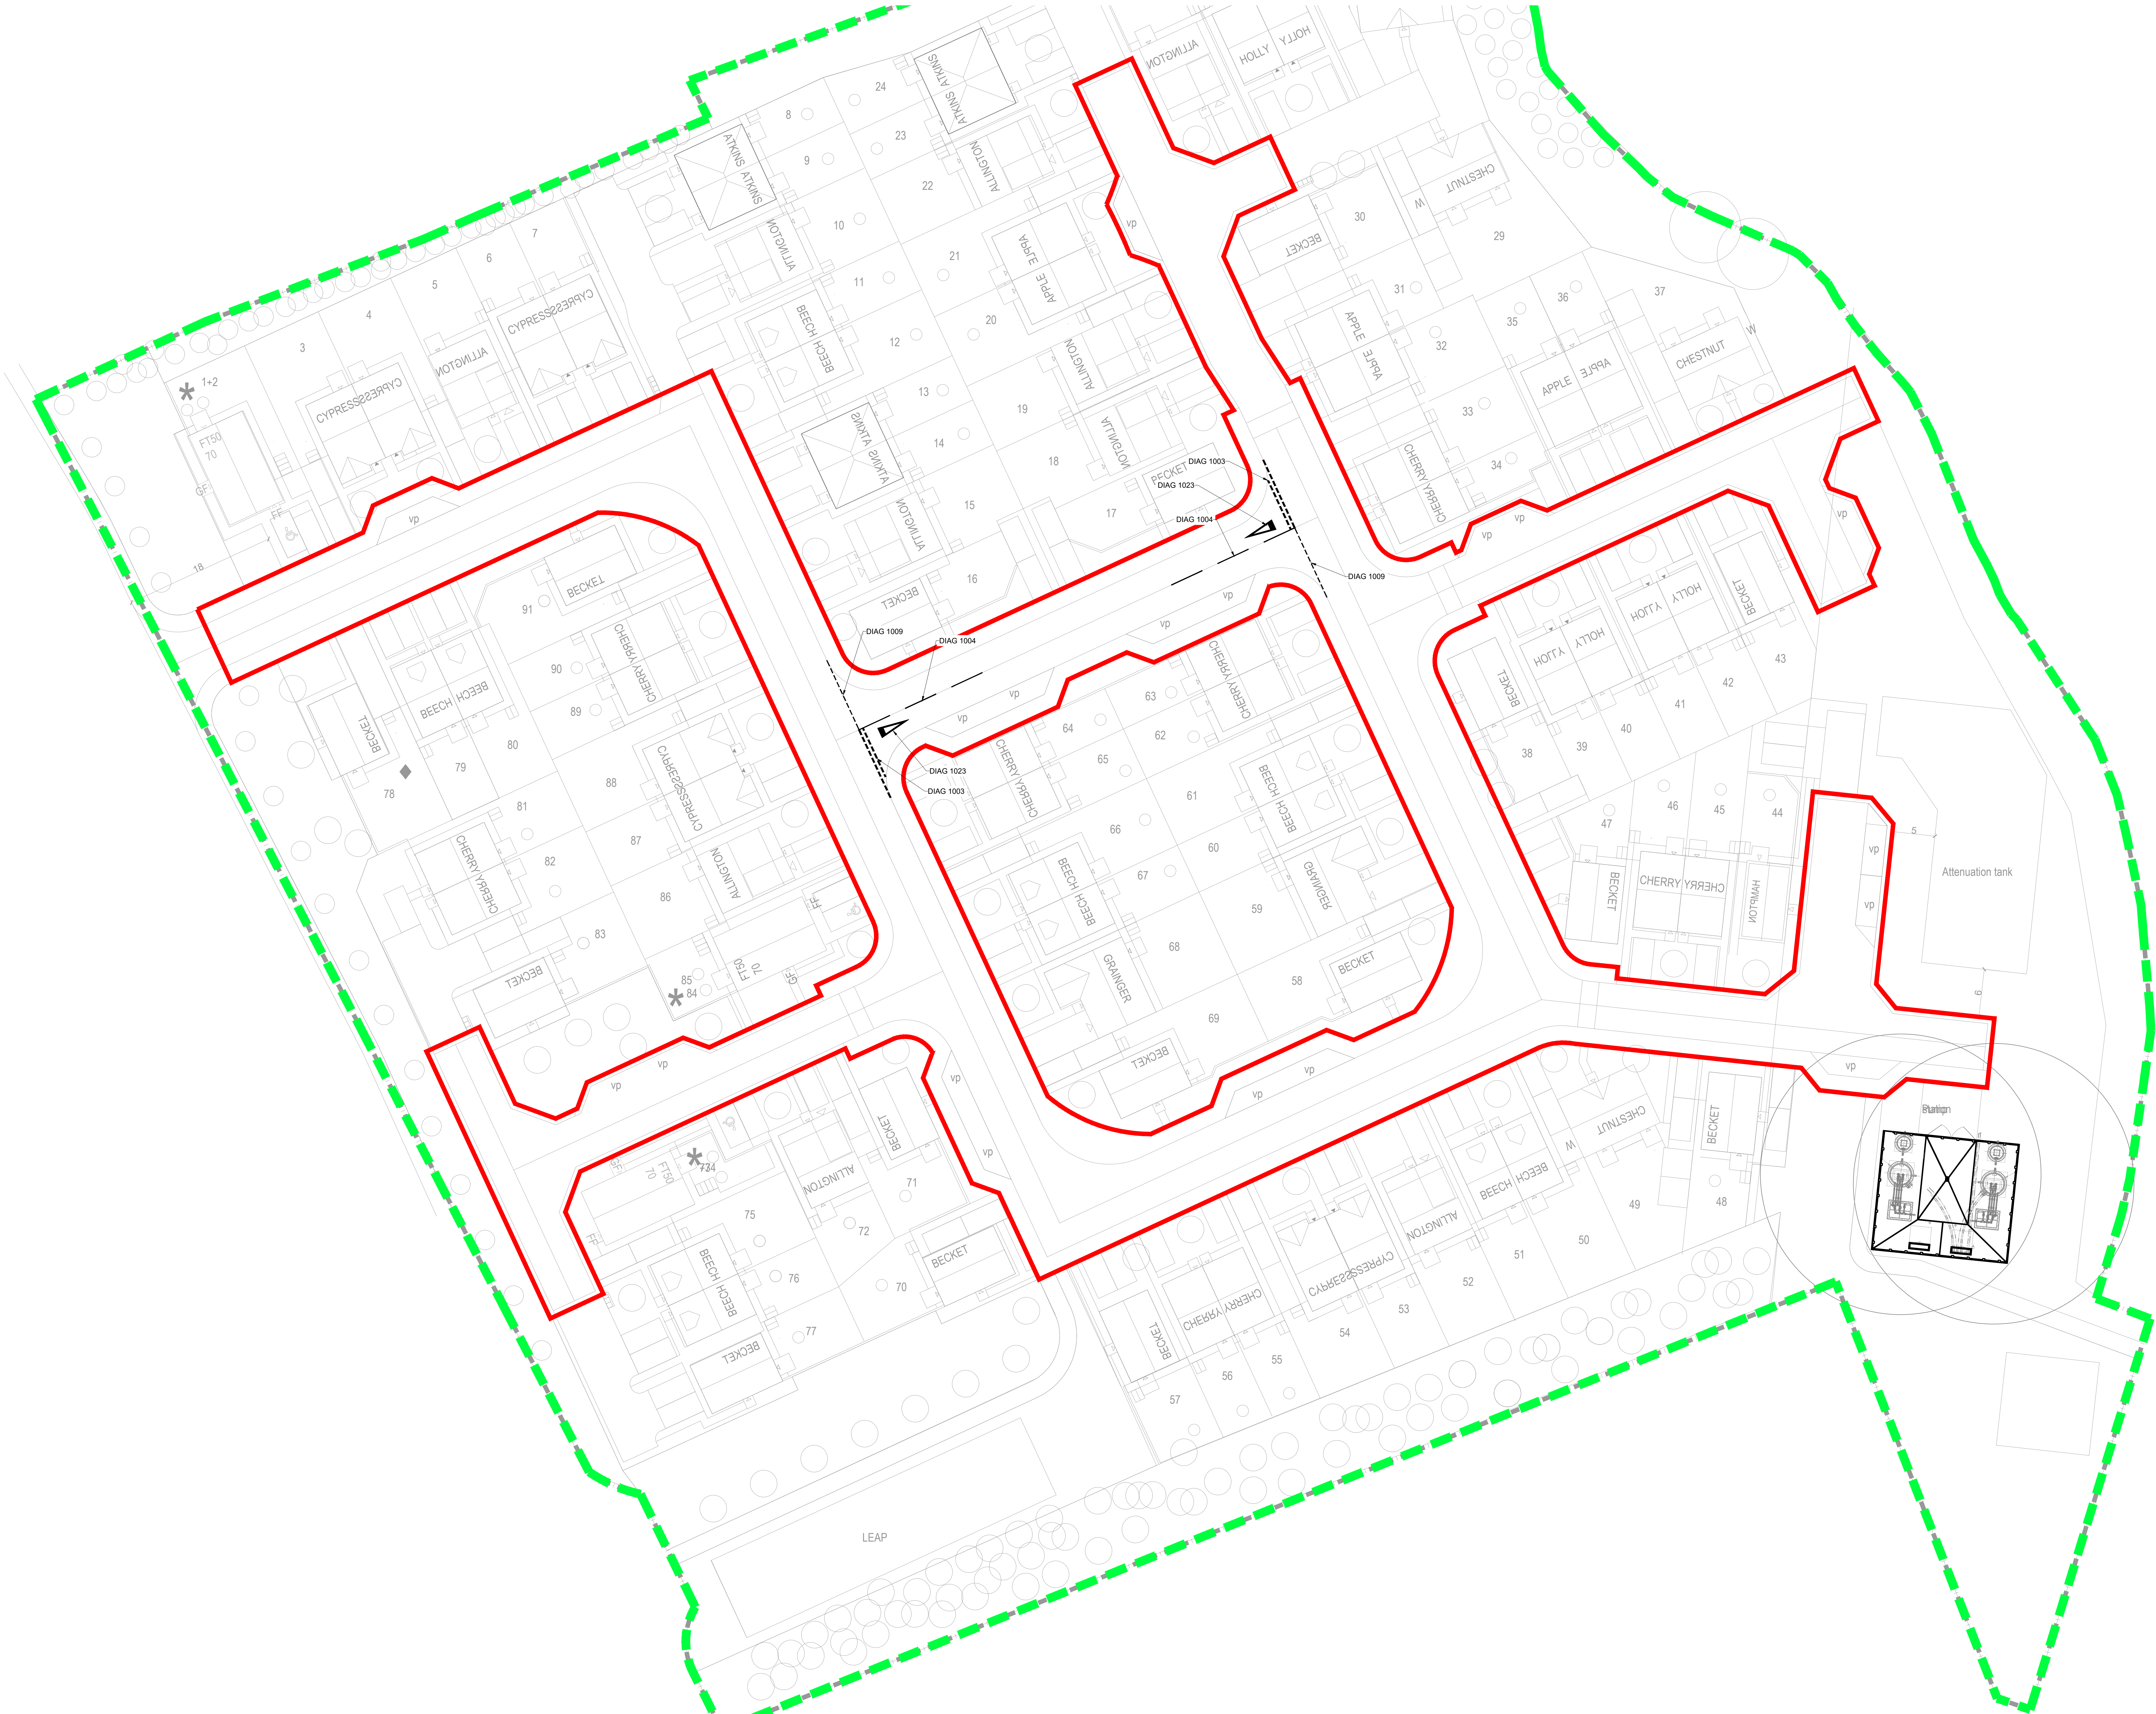


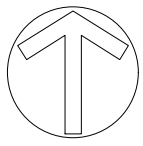

Do Not Scale

Drawing Notes

Drawing & schedule based on the following information:
Architect's VVYM2-PHS-XX-XX-DR-A-07000_Site
drawing/model: Layout_For Information
Revision: P13
Topographic Survey: 4830_25 Surveys - Topo and
Utility Mapping Survey (April 2026)_For Information_1_0

Residual Hazards

Health, Safety & Environmental Notes

KEY

S38 Boundary

Site Boundary

Road Markings Key

Diag 1023

All road markings to be in accordance with table below:

ROAD MARKINGS

TSM REF	WIDTH (mm)	MARK (mm)	GAP (mm)	CLOUR
1003	200	600	300	WHITE
1004	100	4000	2000	WHITE
1009	100	600	300	WHITE
1040	100			WHITE

Attenuation tank

Station

26.08.26 Revised to suit new turning head arrangement BHB AL P2

21.08.26 Initial Issue BHB AL P1

Date	Description	By	Chk	Rev

ADEPT

CIVIL AND STRUCTURAL CONSULTING ENGINEERS

Web: www.adeptcsc.com

Email: info@adeptcsc.com

Phone: 0113 299 4538

Office Address: 1912 Mill, Sunny Bank Mills, Town Street, Farsley, LS28 5UJ

Project: Wakefield Road, Mapplewell - Phase 2

Title: Section 38 - Road Marking Layout

Client: Vistry

Scale @ A0	Initial author	Initial checker	Approver	Initial Date
1:250	BHB	RP	RP	AUG 26

Status	Purpose	Adapt Project Number
S2	Preliminary	08.26003

Project Originator Functional Breakdown Spatial Breakdown Form Discipline Number

08.26003-ACE-ZZ-ZZ-D-C-2010

Rev: P2