

Notes:

PLANNING DRAWINGS - THIS DRAWING SHOULD NOT BE USED FOR ANY OTHER PURPOSES THAN THAT SPECIFIED HERE

COPYRIGHT - THIS DRAWING MAY NOT BE REPRODUCED OR MODIFIED IN WHOLE OR PART BY ANY PERSON OR ORGANISATION WITHOUT THE ARCHITECTS CONSENT. ISUING COPIES TO THIRD PARTIES MAY NOT BE DONE WITHOUT THE ARCHITECTS CONSENT

Revision: --

Revision List:

0 5m

Project/ Client: Hilltop, Folly Lane / Petein


Drawing Title: Plans & Elevations - Proposed

Drawing Number: 1097/TP/004


Scale at A3: 1:100



Date: Mar 15

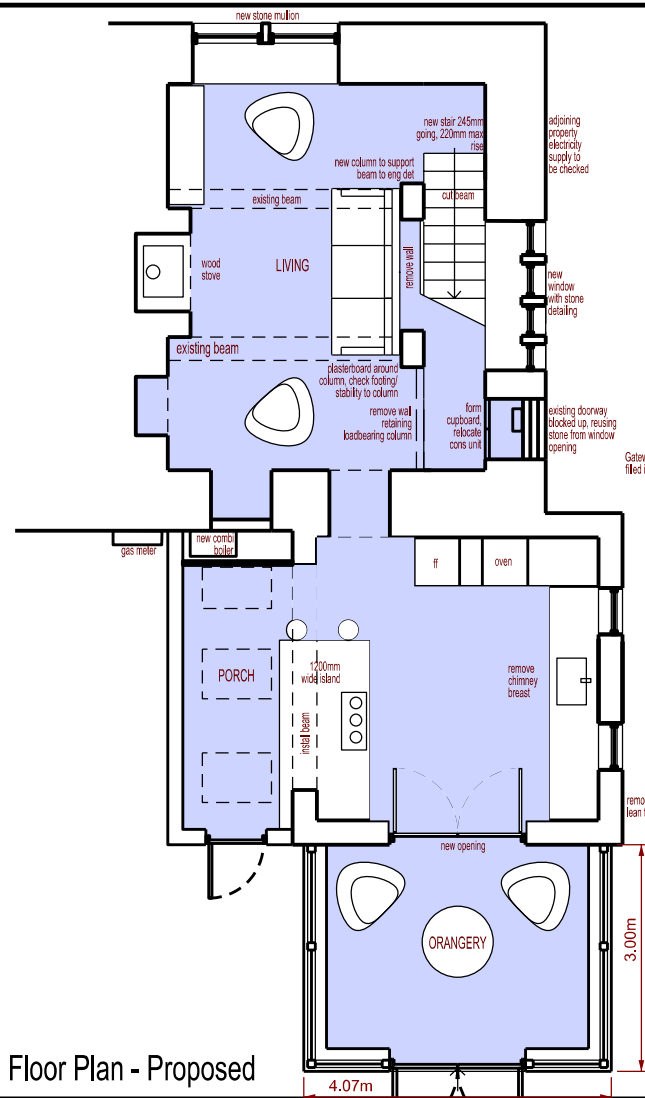

Ground Floor Plan - Proposed

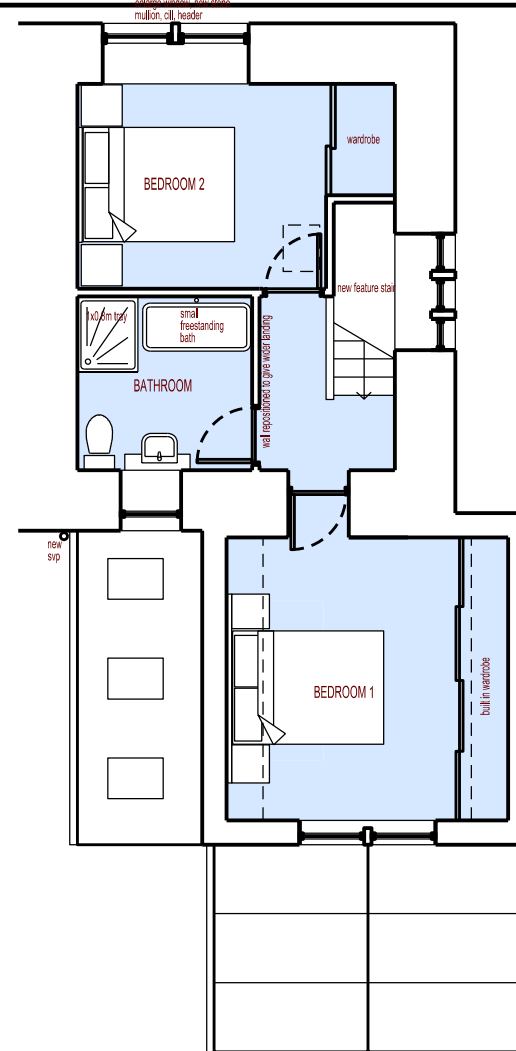

First Floor Plan - Proposed



West Elevation - Proposed

PROPOSED MATERIALS

Walls - Coursed natural stone to match existing, reclaim existing where possible

Roof - Artificial stone slates to new roofs

New & Replacement Windows / Doors - Heritage colour PVCu or painted timber


Pipes & Gutters - Black cast iron effect PVCu



North Elevation - Proposed



East Elevation - Proposed

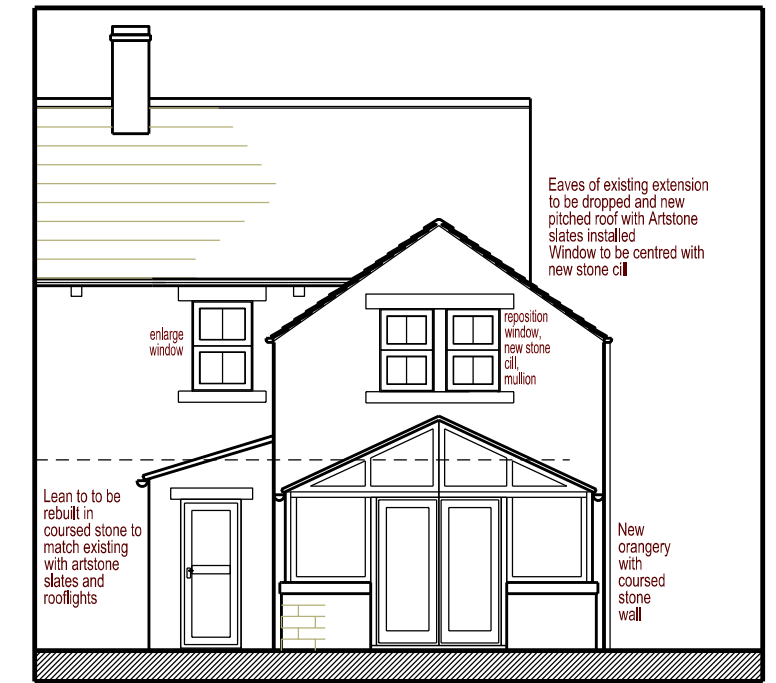

South Elevation - Proposed