1. All work to be in accordance with the current Building Regulations
2. Only written dimensions to be used
3. Discrepancies and abnormalities to be reported.
4. If in doubt Ask.

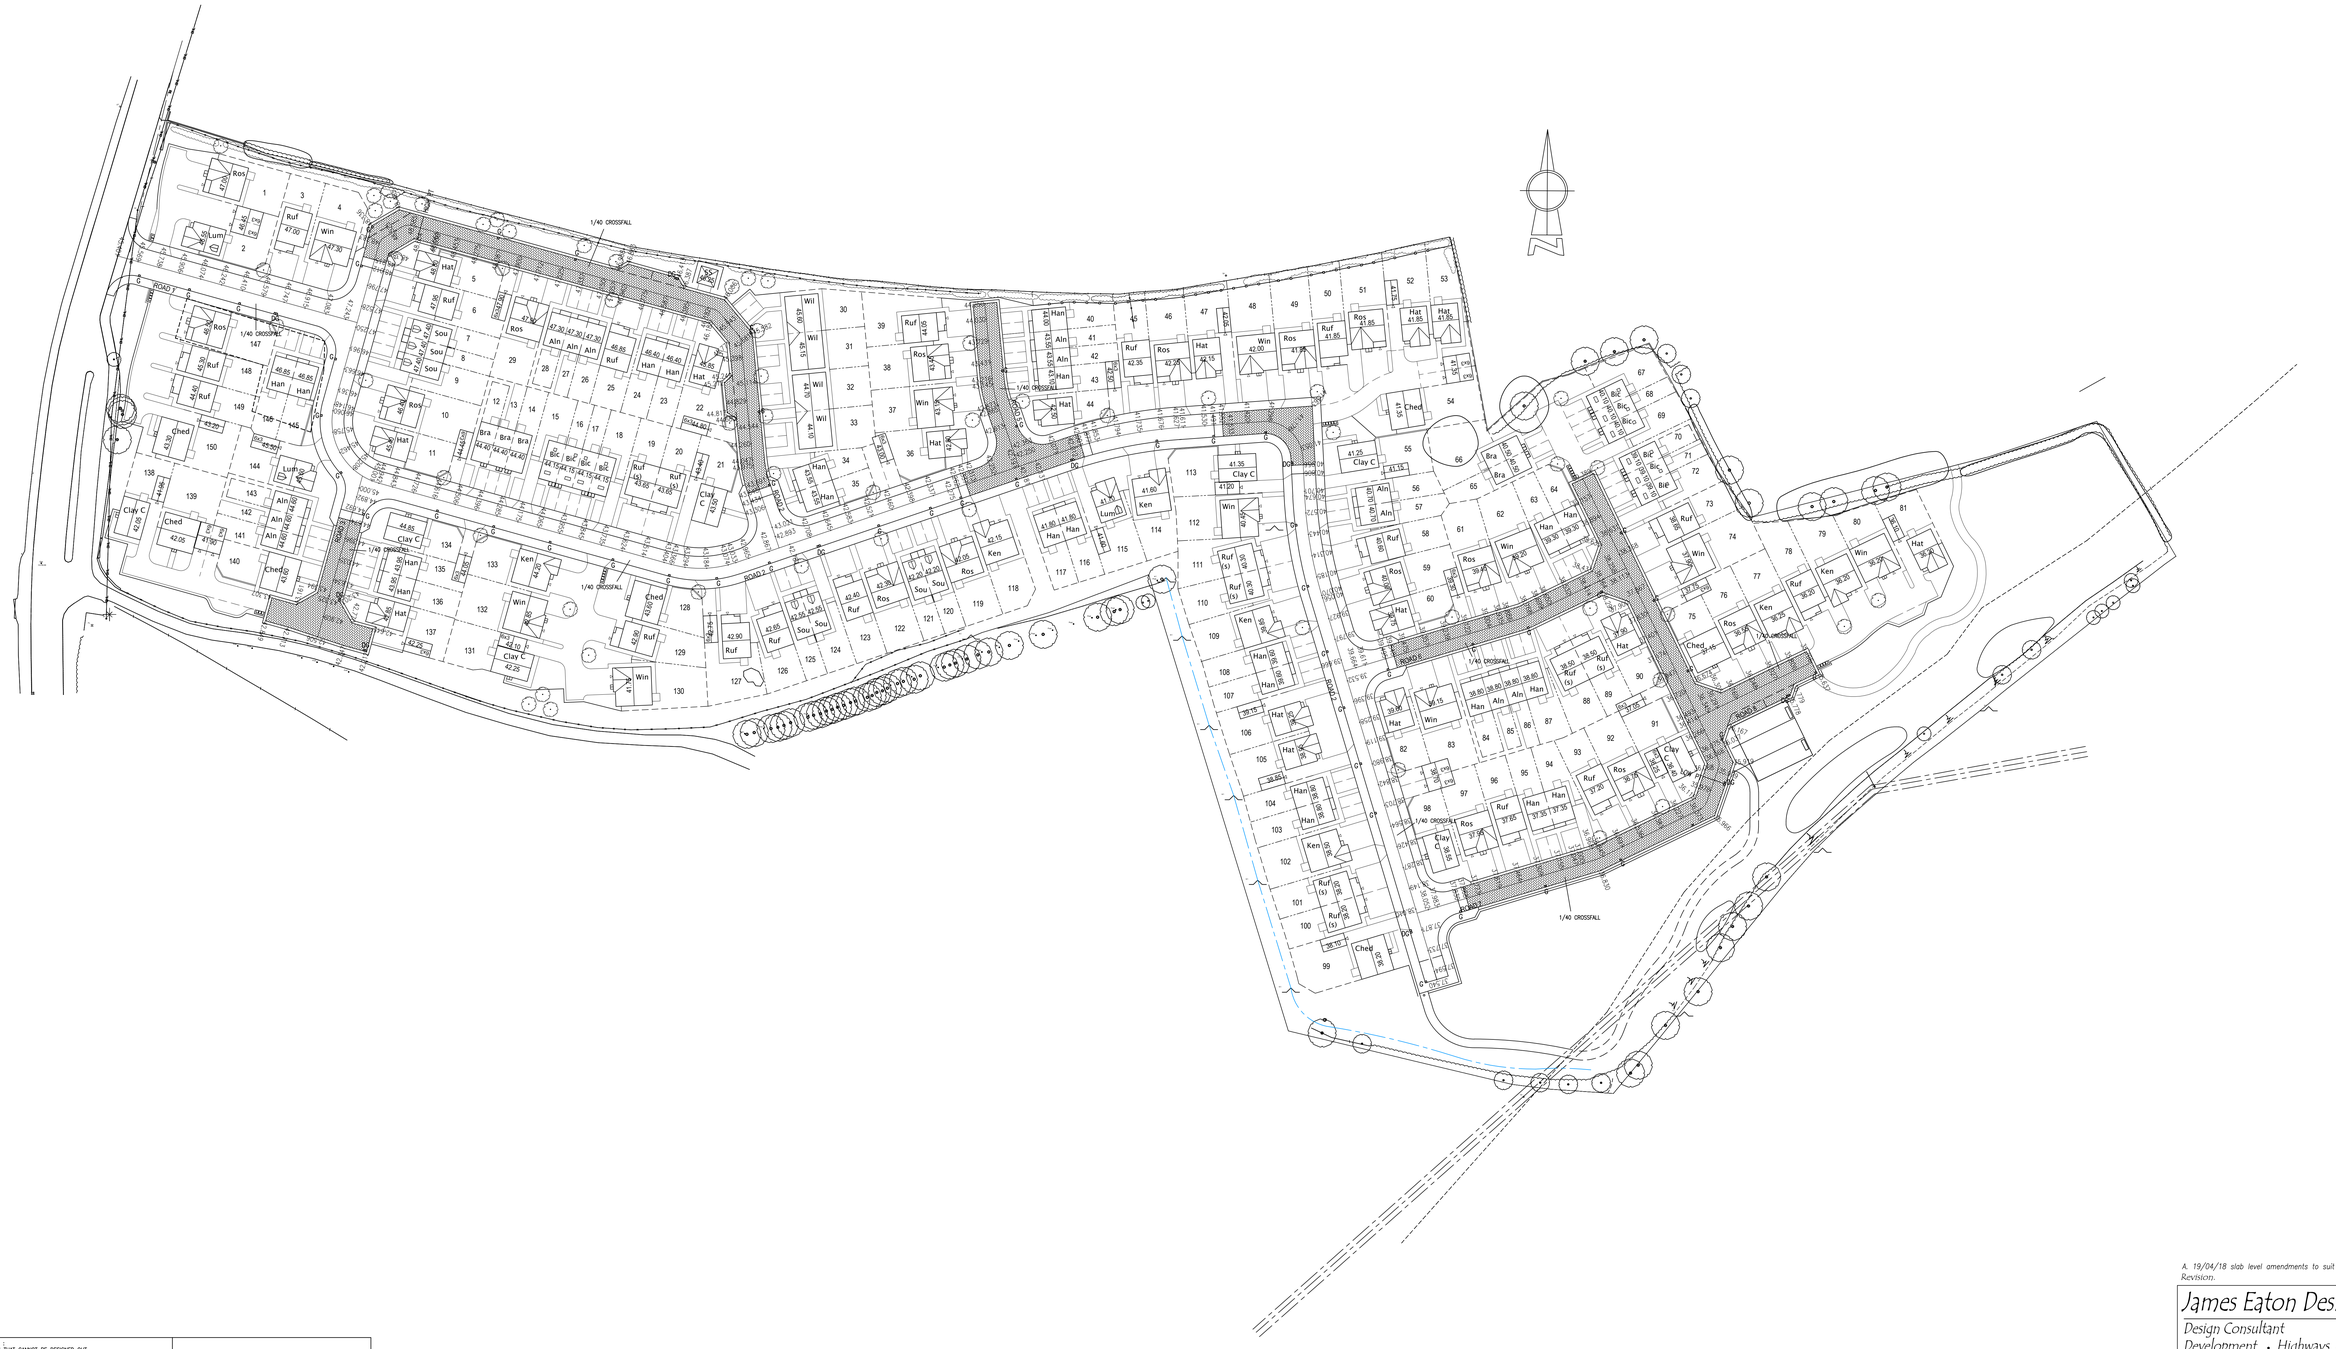

RISK ASSESSMENT : SIGNIFICANT RISKS THAT CANNOT BE DESIGNED OUT		
RISK	LEVEL OF RISK (H/M)	SUGGESTED ACTION
DEEP EXCAVATIONS ASSOCIATED WITH NEW DRAINAGE WORKS.	HIGH	ENSURE ALL EXCAVATIONS HAVE ADEQUATE TRENCH SUPPORTS.
HANDLING LARGE DIAMETER MANHOLE RINGS, CONCRETE PIPES AND PRE CAST CONCRETE SECTIONS ASSOCIATED WITH TANK	HIGH	USE CORRECT LIFTING EQUIPMENT AND ENSURE OPERATIVES WEAR APPROPRIATE PROTECTIVE CLOTHING/HARD HATS.
CONTACT WITH SEWAGE.	MED	OPERATIVES TO USE CORRECT BREATHING EQUIPMENT.
NOISE.	MED	OPERATIVES TO USE CORRECT EAR PROTECTION.
EXCAVATIONS ADJACENT EXISTING BOUNDARY STRUCTURES	HIGH	ENSURE CORRECT SUPPORTS ARE PROVIDED TO TRENCHES AND BUILDINGS WHERE REQUIRED.
EXCAVATIONS IN PUBLIC HIGHWAY.	HIGH	ENSURE CORRECT USE OF TRENCH SUPPORTS IN EXCAVATION AND SCREEN BARRIERS TO PROTECT MEMBERS OF THE PUBLIC.
MAINTAIN ACCESS TO ADJACENT PROPERTIES AND OCCUPIERS.	HIGH	ENSURE WORKS ARE PROTECTED WITH BARRIERS AND SIGNS TO GUIDE THE PUBLIC AWAY FROM THE WORKS.
DRAINAGE EXCAVATIONS NEAR TO EXISTING SERVICES	HIGH	ENSURE WORKS ARE PROTECTED WITH BARRIERS AND SIGNS TO GUIDE MEMBERS OF THE PUBLIC AWAY FROM THE AREA.
IT IS ASSUMED THAT WORKS ASSOCIATED WITH THIS DESIGN WILL BE UNDERTAKEN BY A PERSON OR PERSONS WHO ARE COMPETENT AND HAVE THE REQUIRED LEVEL OF EXPERIENCE AND EXPERTISE		

A 19/04/18 slab level amendments to suit ExtWorks
Revision.

James Eaton Design Ltd
Design Consultant
Development • Highways • Drainage
Stoneycroft, Brackenhill, Ackworth,
Pontefract, West Yorkshire WF7 7BG.
Tel. 01977 618626 Fax 01977 625114
e-mail james@jameseatondesign.co.uk

A0

Client.
Persimmon Homes

Site.
Lundhill Road,
Wombwell.

Title.
Road Layout :
Centreline Levels.

Date:	Scales.	Drawing No.
Apr 2018	1/500	18/692/9039A