


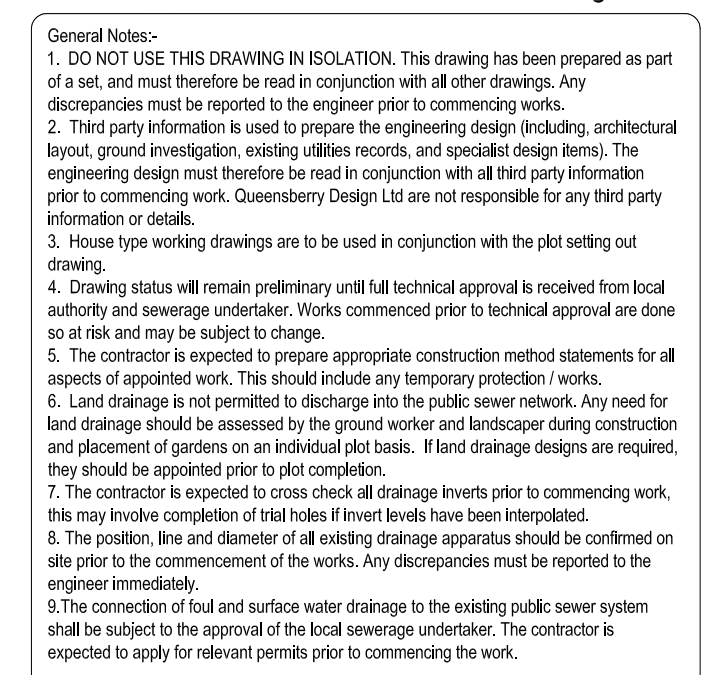

Highways

1. All highway works to be carried out in accordance with the current South Yorkshire design guide and specification
2. All excavations below proposed and existing highways to be back filled with granular Type 1 sub base and well compacted in layers not exceeding 150mm, unless otherwise agreed.
3. Highway authority to be notified by the contractor prior to the commencement of works.

Existing Services



Title

Keepmoat Homes
Thurnscoe Phase 2

<u>scale</u> 1:250 @ A1	<u>Date</u> July 2017
<u>Drawn by</u> NL	<u>e-mail</u> nick@lennon@queensberrydesign.co.uk



QUEENSBERRY DESIGN
ENGINEERING & ARCHITECTURAL CONSULTANTS

NORTH EAST OFFICE
SUITE 7D, NETHERTON PARK, STANNINGTON
NORTHUMBERLAND, NE61 6EF T: 01670 789834

NORTH WEST & YORKSHIRE OFFICE
BLANE HOUSE, 23 ST MARTIN'S LANE, YORK, YO1 6LN
T: 01904 500 663

www.queensberrydesign.co.uk

