


Proposed Front Elevation

Proposed Side Elevation

Proposed Rear Elevation

Proposed Side Elevation

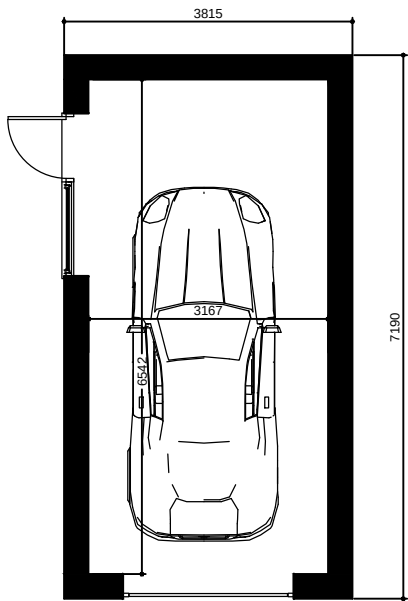

REV. A - GARAGE ENLARGED TO HIGHWAY COMMENTS 12.09.15
REVISIONS



PICEA DESIGN LTD
PLANNING AND DEVELOPMENT CONSULTANTS
50 CONGLETON ROAD SANDBACH
CHESHIRE CW11 1HG
TEL : 01270-762953 & 07790-545024
E-MAIL : roy@piceadesign.co.uk

TITLE	PROPOSED DEVELOPMENT AT STATION ROAD ROYSTON SINGLE GARAGE
-------	--

CAD REF.	C/PICEADESIGN LTD/597-SG-01-A
DATE	JULY 2014
SCALE	1:100 @ A3

DRAWING No.

597-SG-01 A

STATION ROAD ROYSTON