




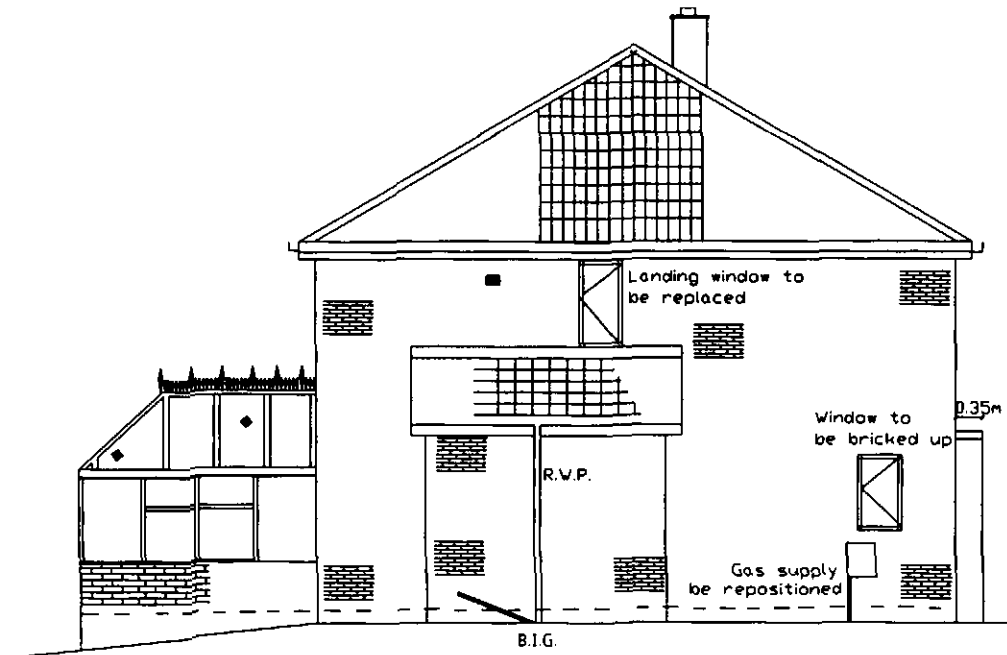


EXISTING SIDE ELEVATION

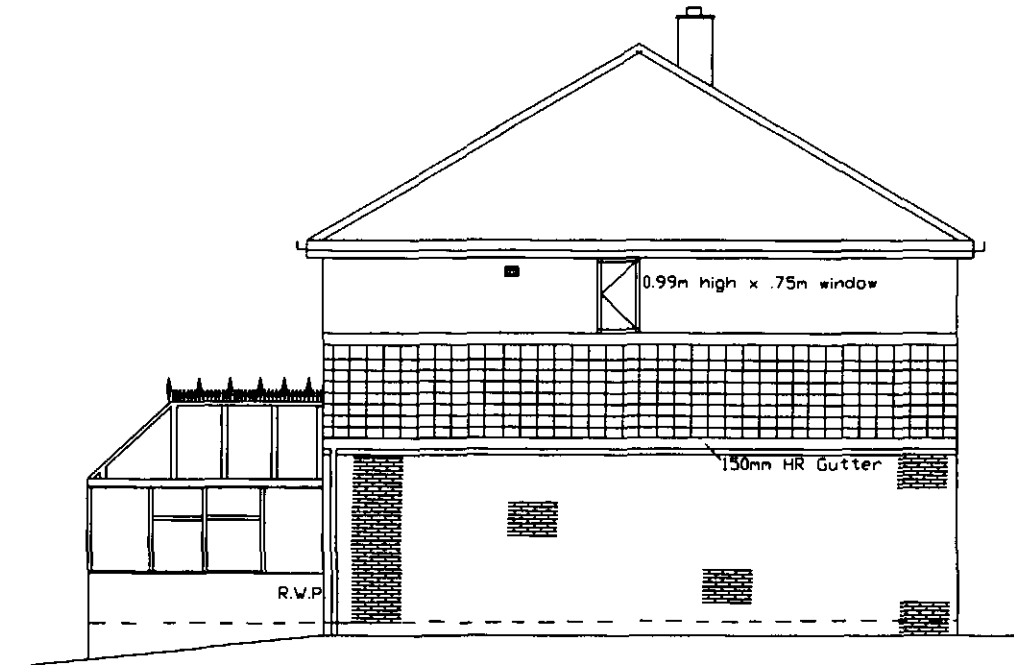


PROPOSED SIDE ELEVATION

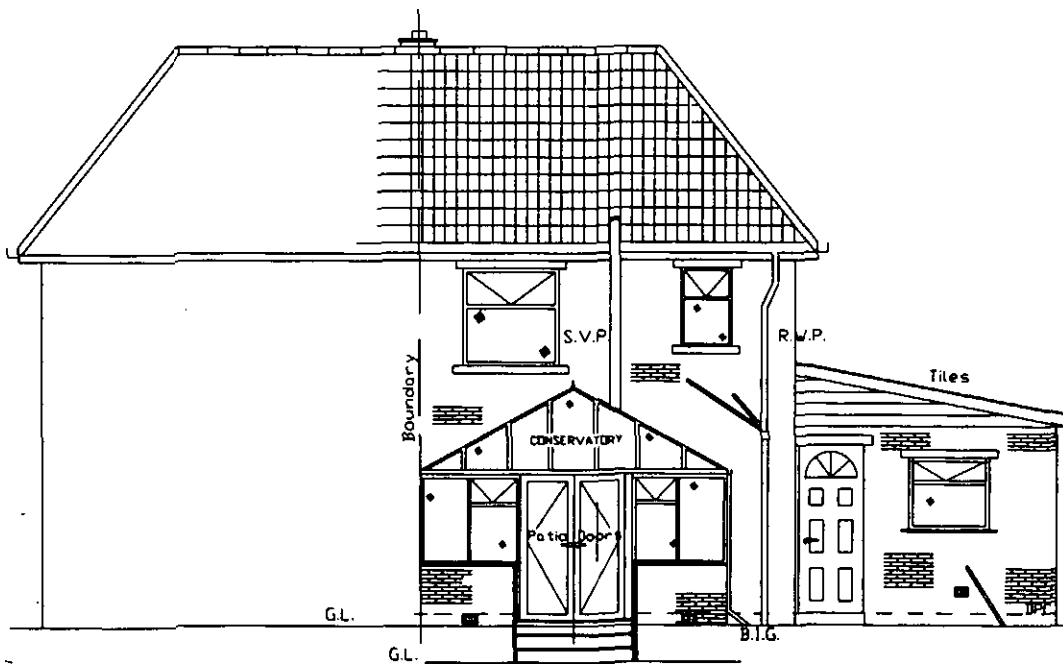


EXISTING REAR ELEVATION

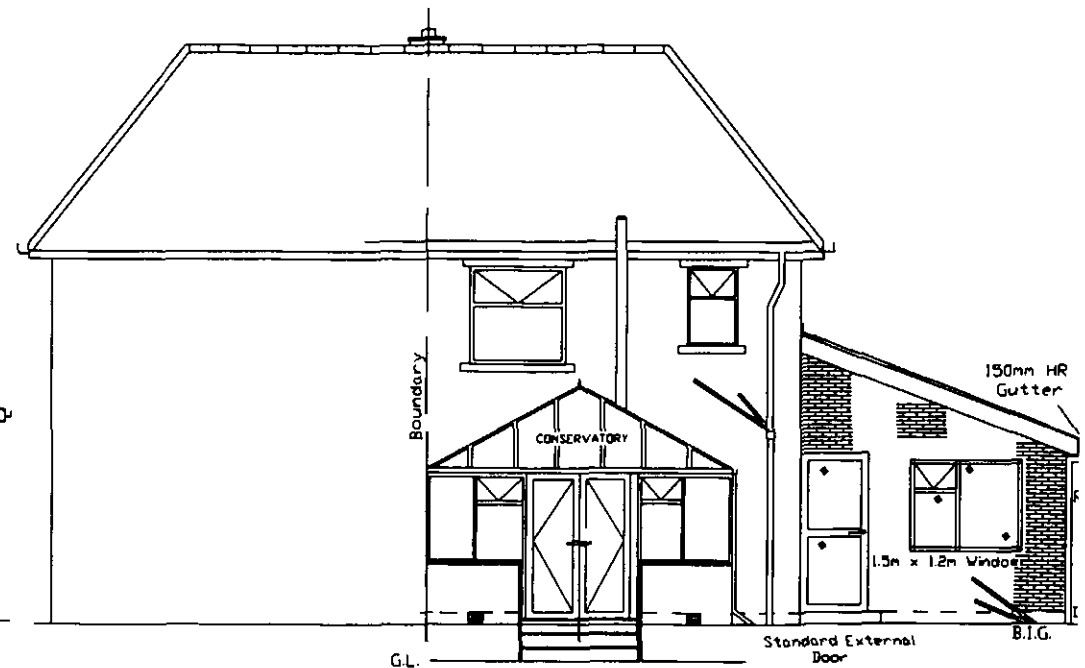


PROPOSED REAR ELEVATION

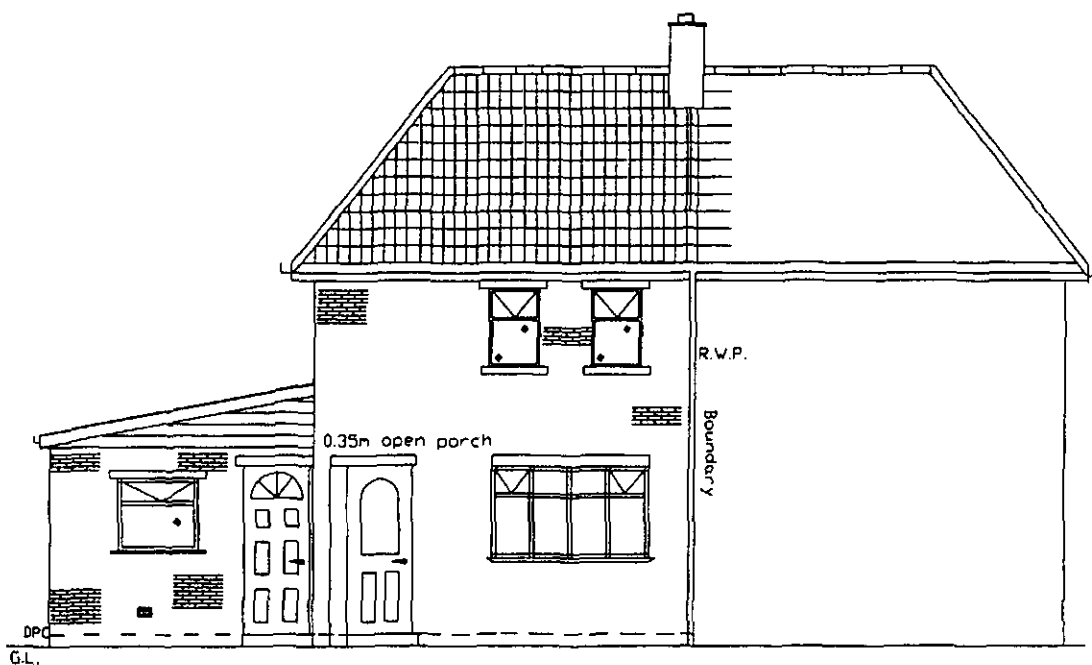


EXISTING FRONT ELEVATION

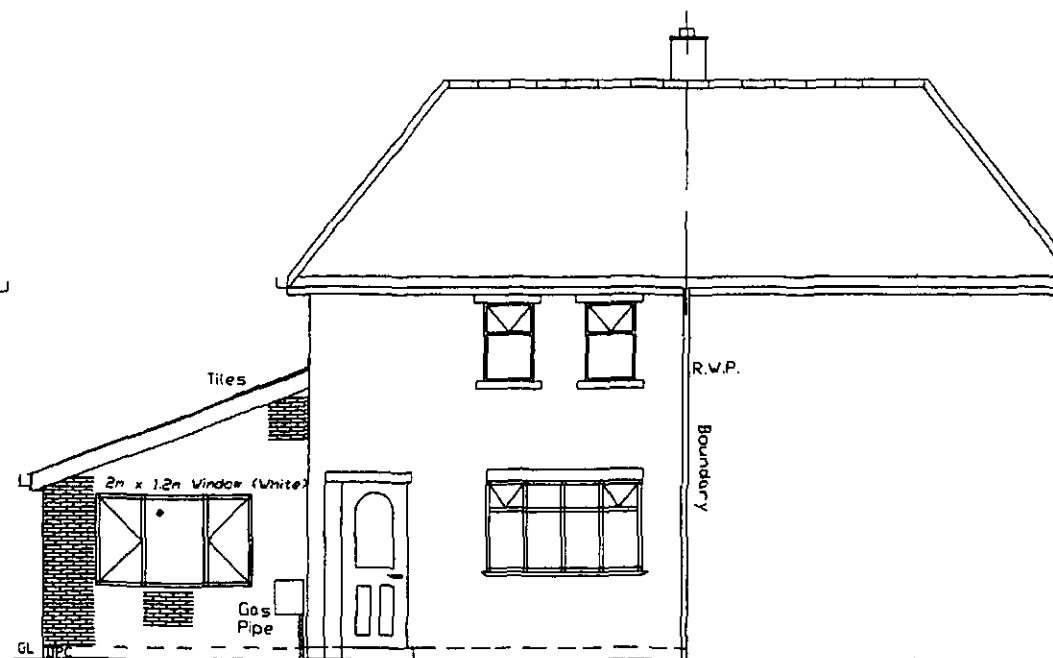


PROPOSED FRONT ELEVATION

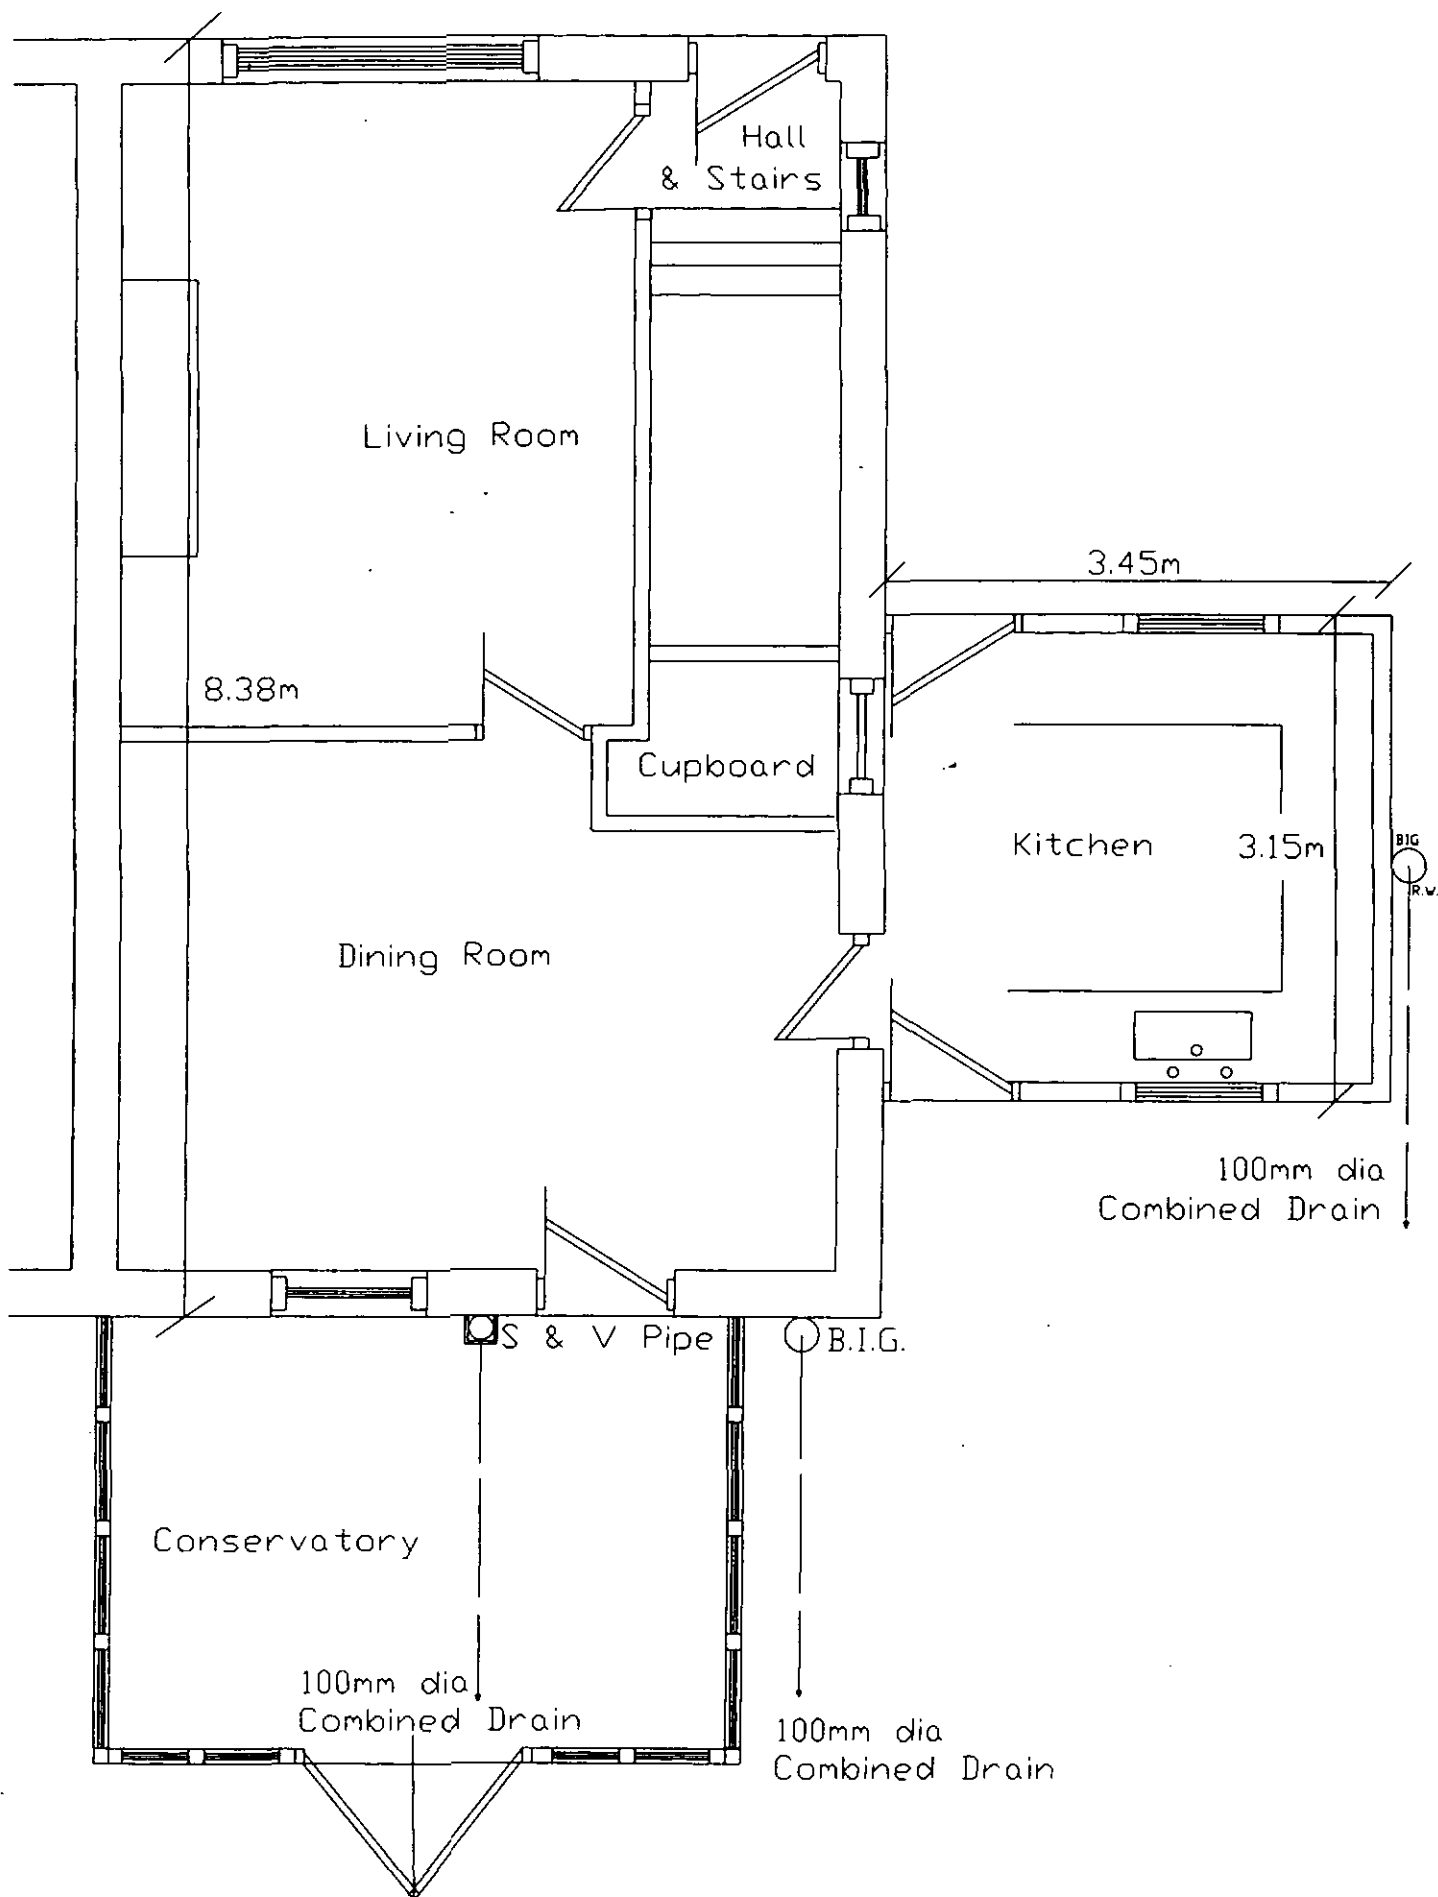

EXISTING GROUND FLOOR PLAN

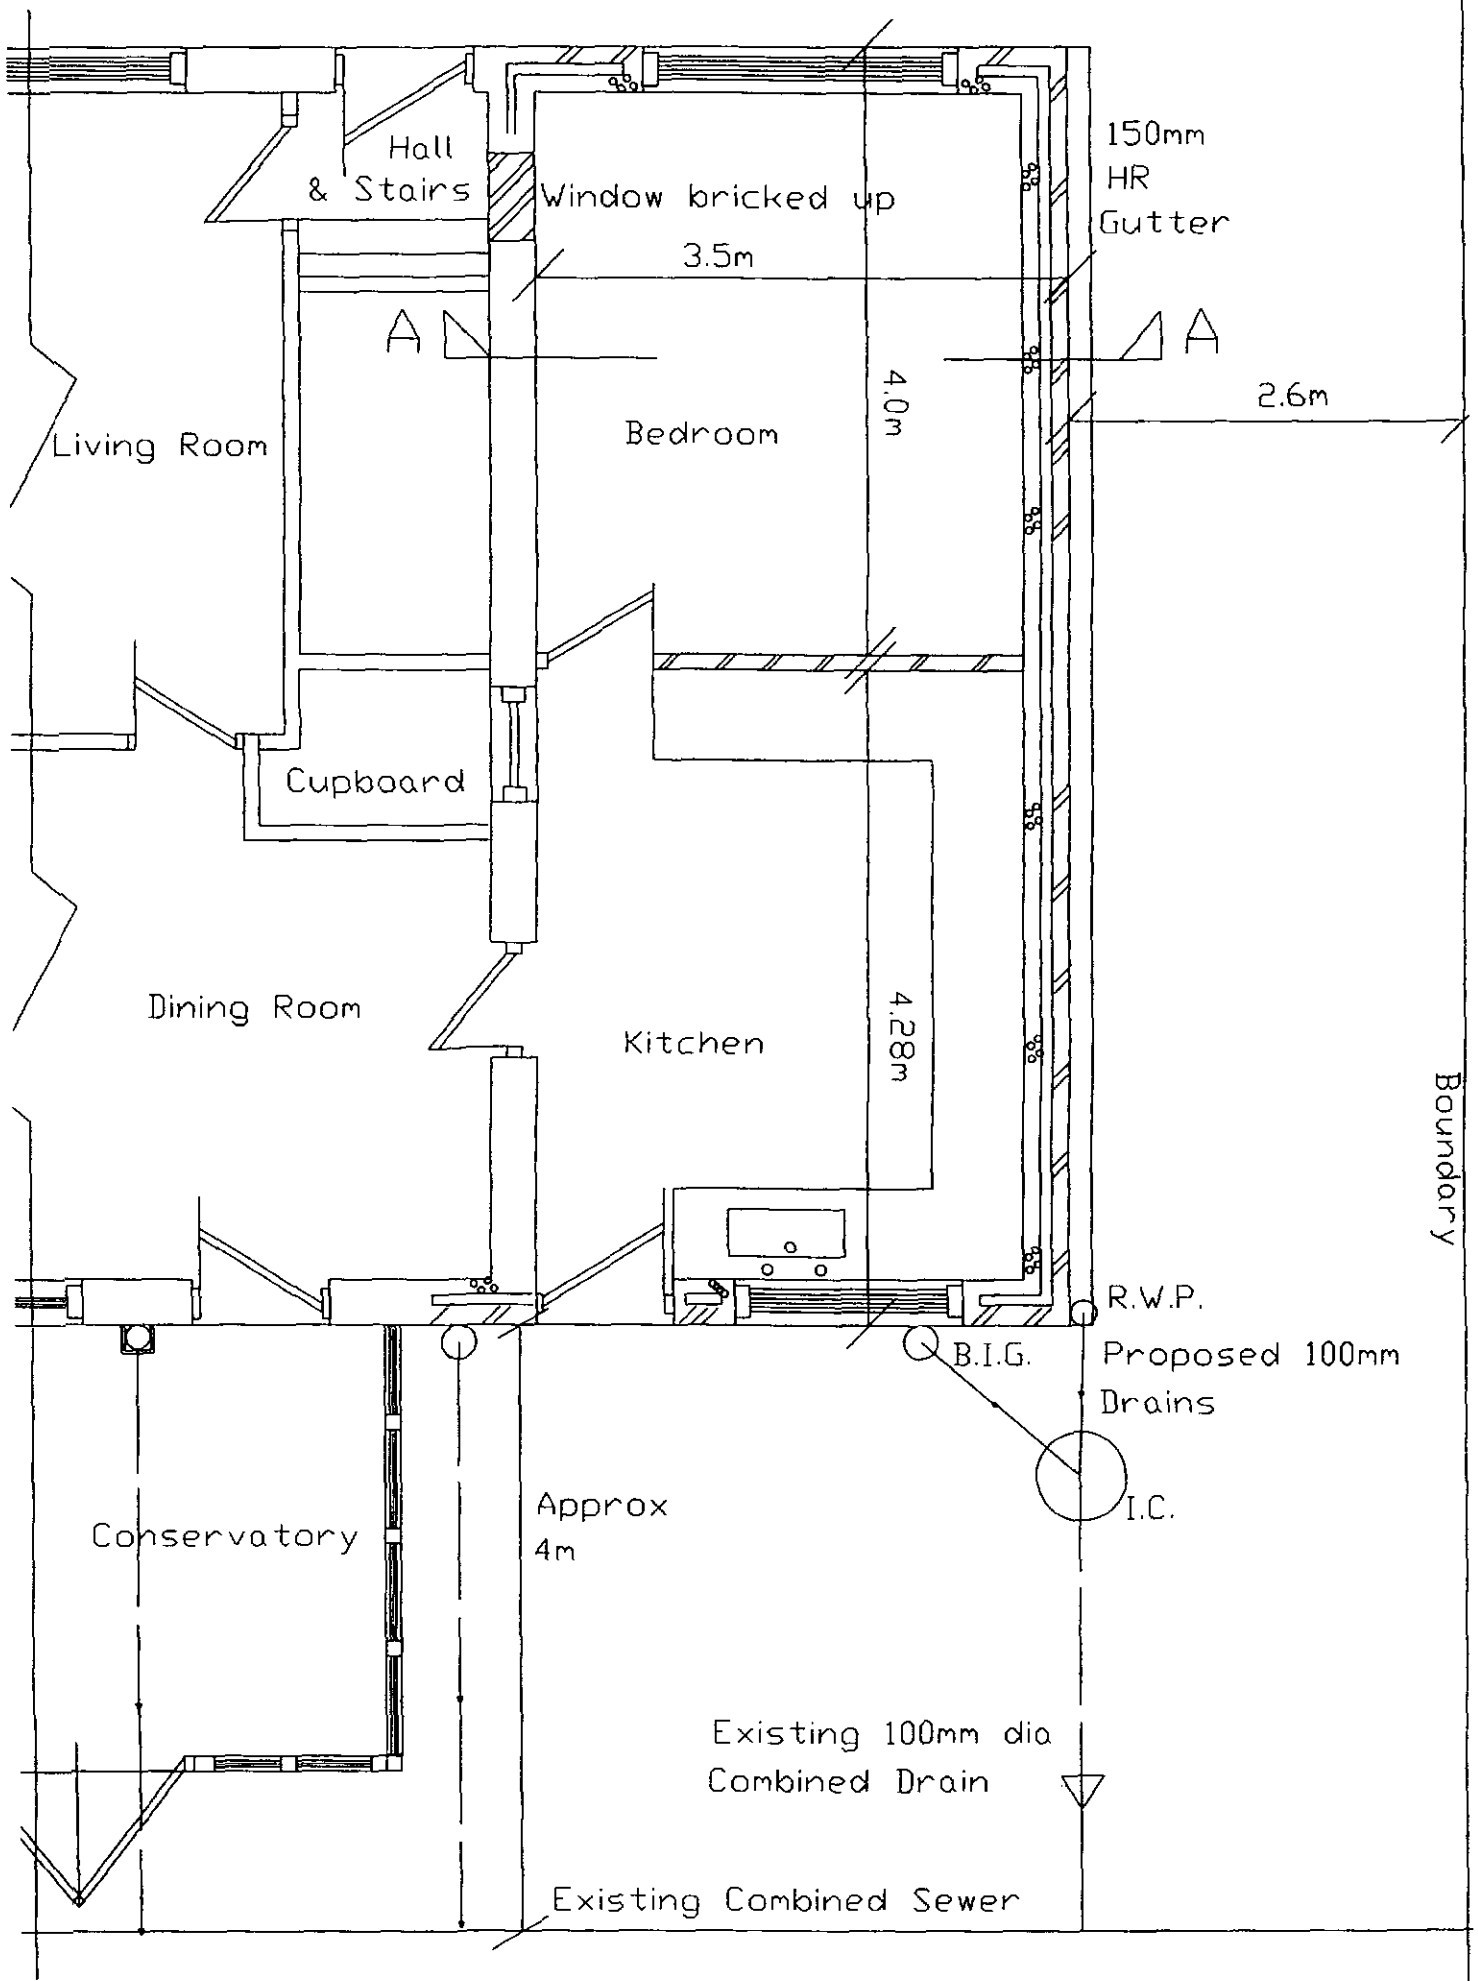

PROPOSED GROUND FLOOR PLAN

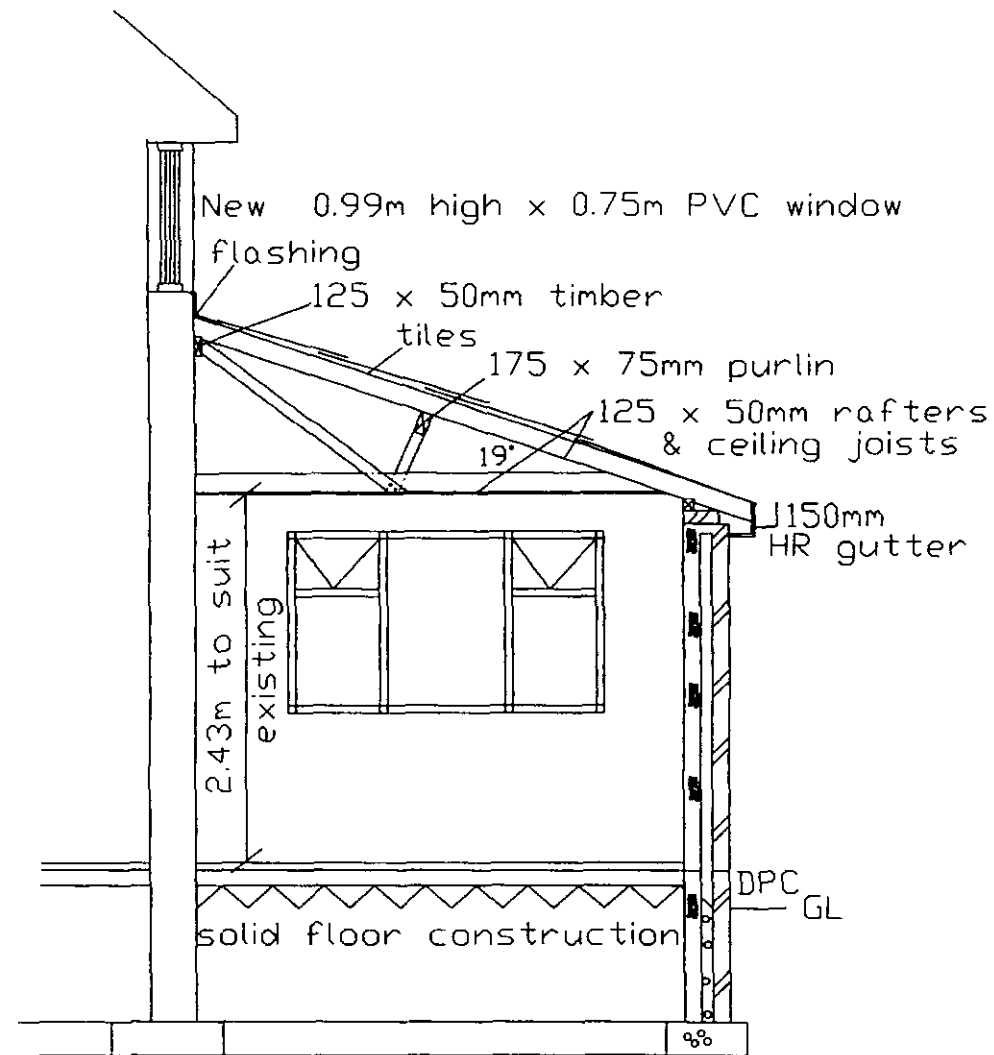

SECTION A - A