



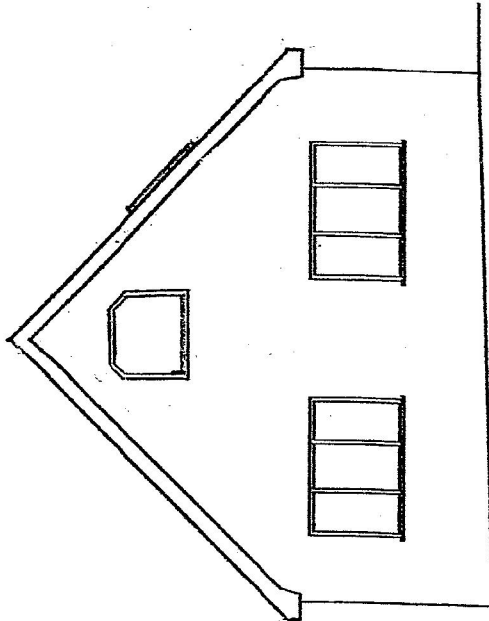

PROPOSED LEFT SIDE ELEVATION

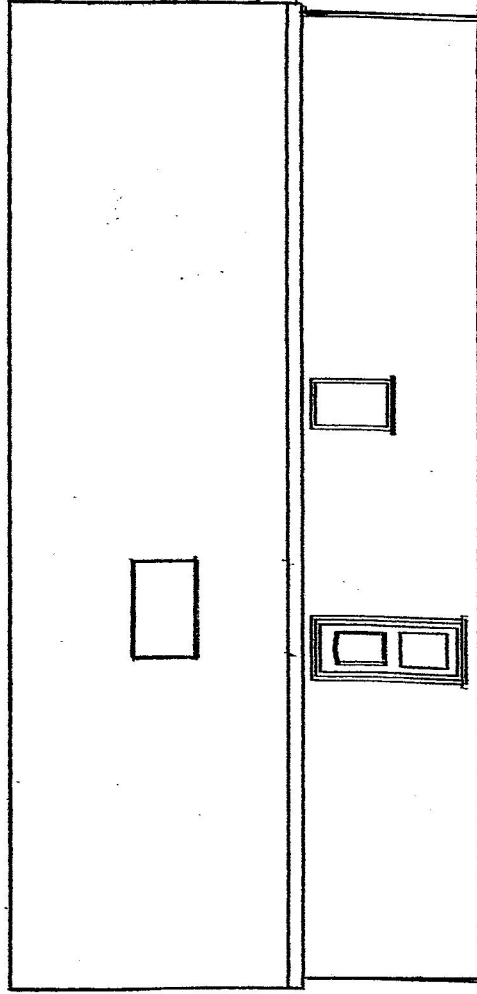

PROPOSED ELEVATION FRONT

NOTES

- RAISE EXISTING RIDGE BY APPROX. 1200MM
- EXTEND GABLE WALLS TO SUIT
- 1 VELUX 1200MM X 1200MM OVER LANDING ON FRONT ELEVATION
- 4 VELUX 1200MM X 1200MM ON REAR ELEVATION
- REAR WINDOWS SET AT 1700MM TO PREVENT OVERLOOKING
- REAR BATHROOM WINDOW OBSCURE GLASS
- LEFT GABLE WINDOW OBSCURE GLASS

PROPOSED LOFT CONVERSION FOR

MR HORBURY, 177A WEET SHAWLANE
CUDWORTH BARNESLEY S72 8BL

DATE: MAY 2016
DRG REF 015 SHEET 2
SCALE 1:100