


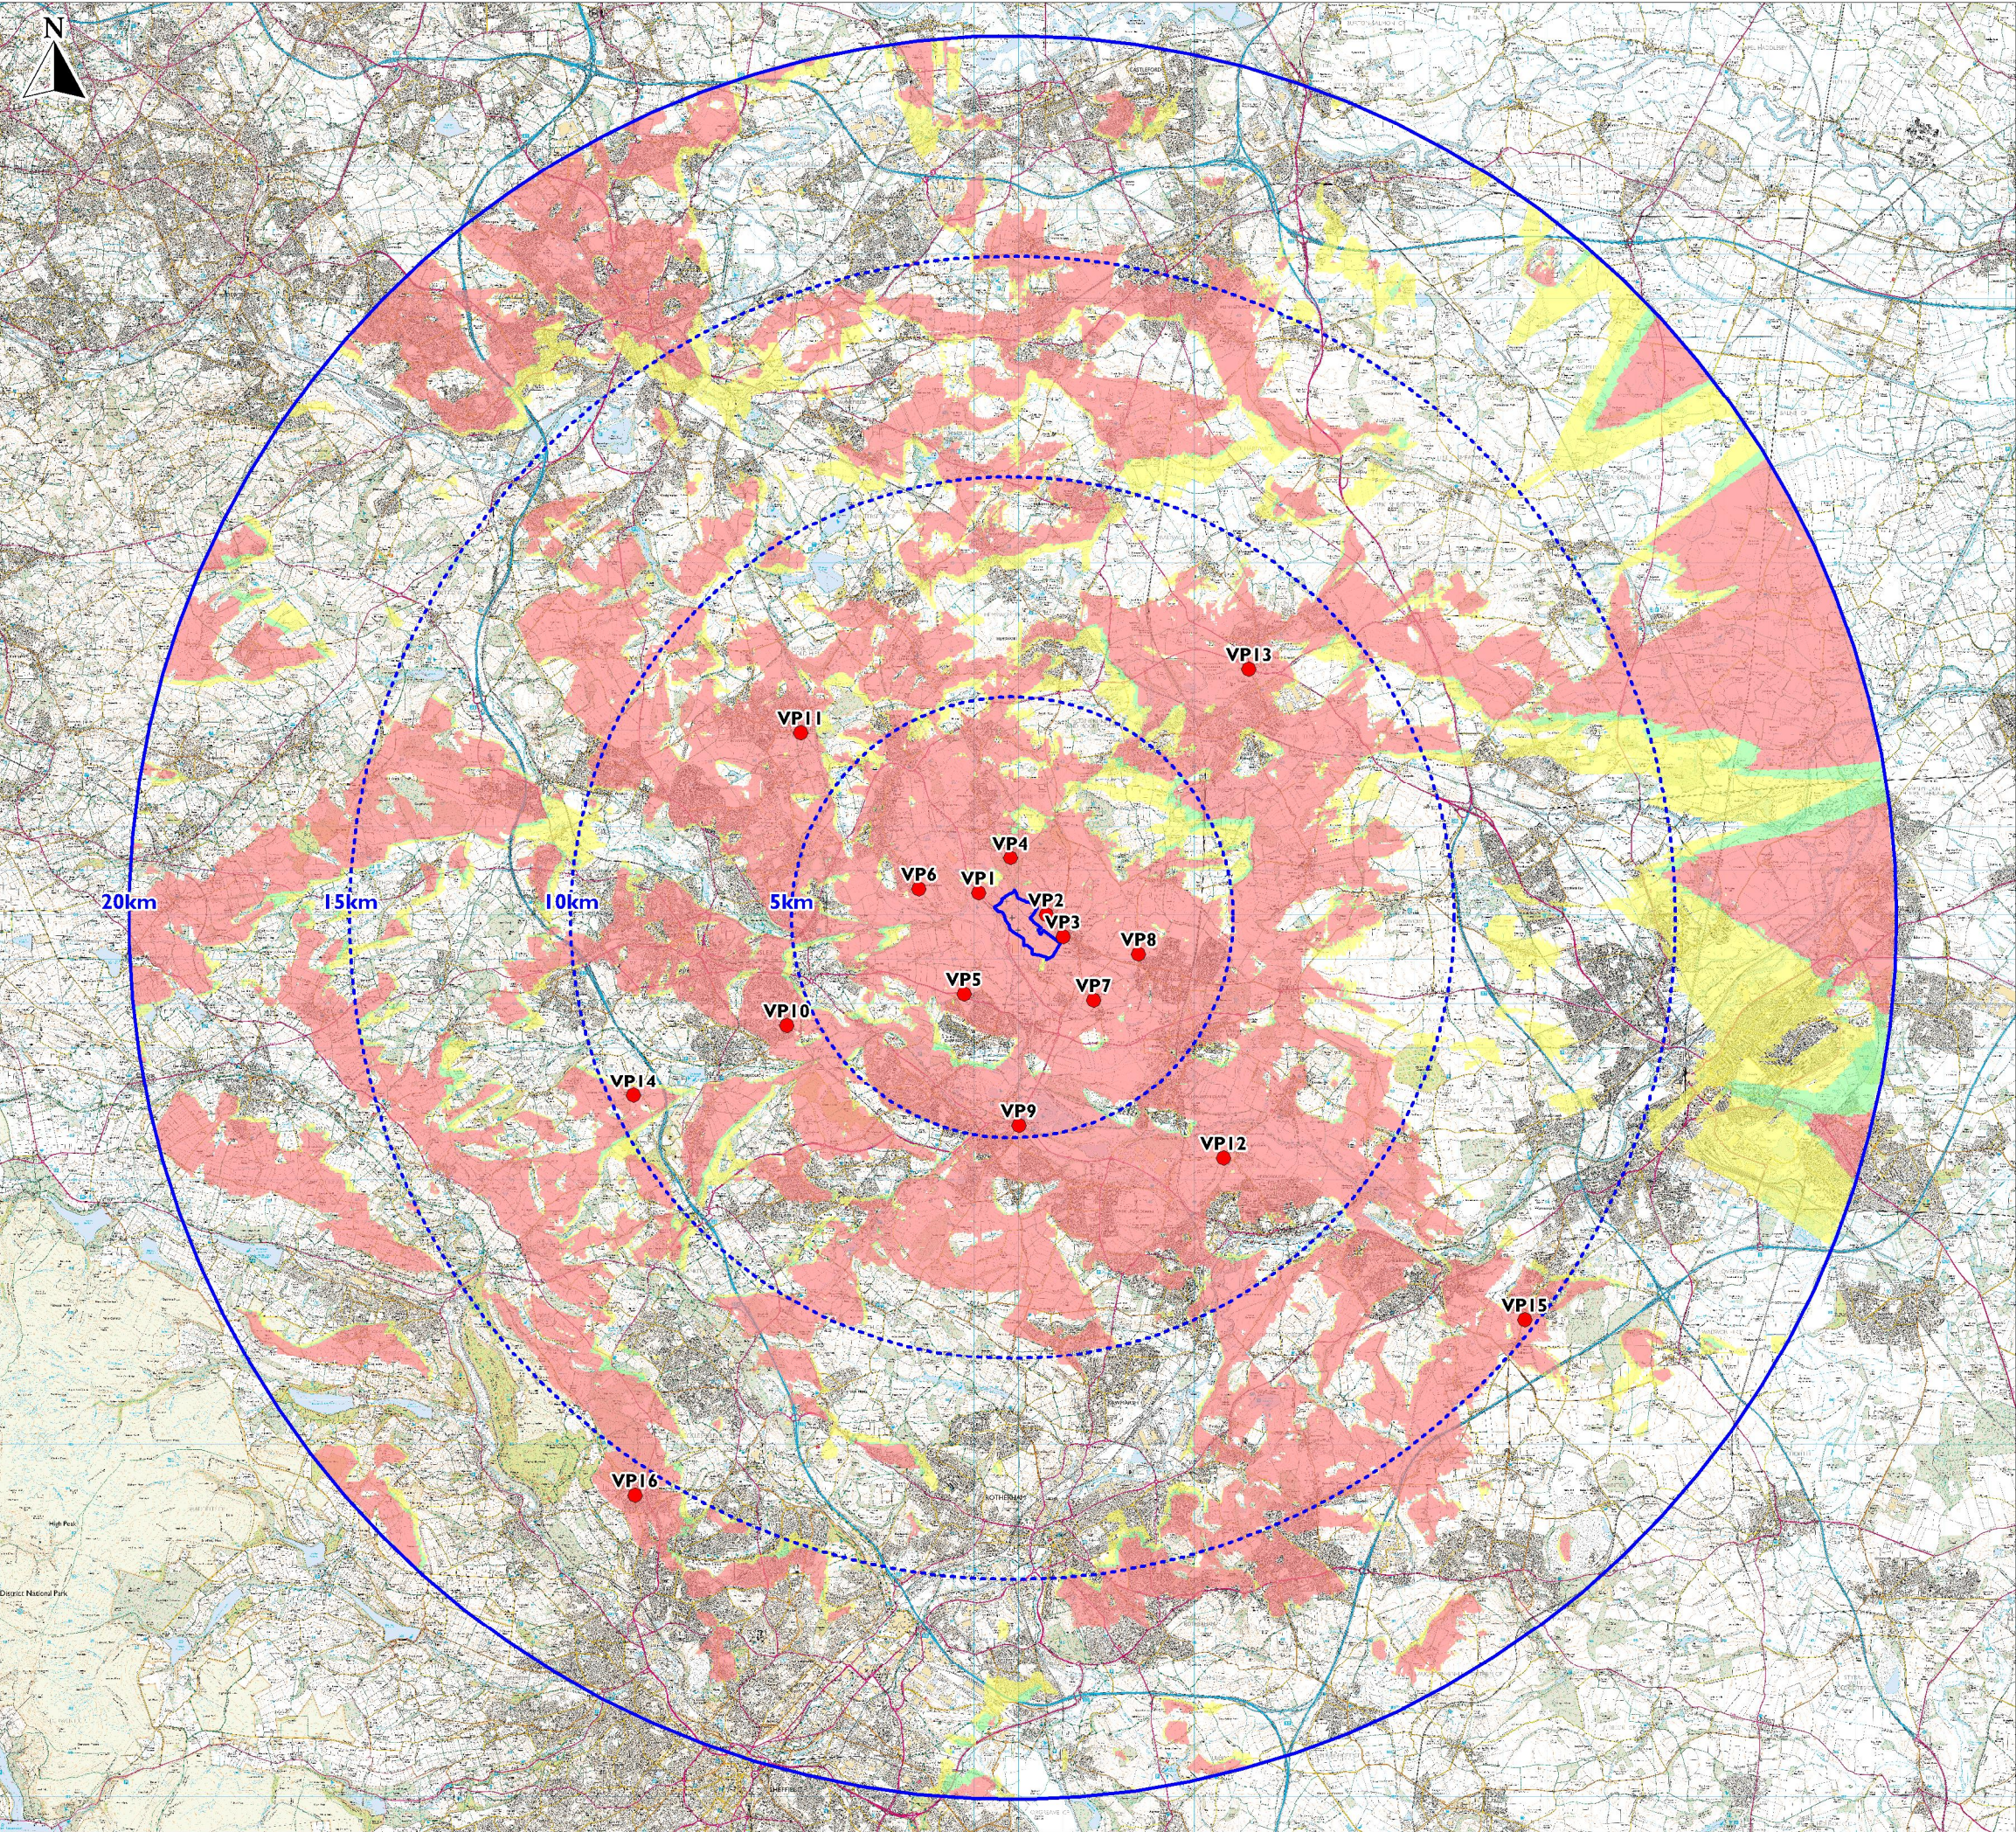

LEGEND

- Site boundary
- Site radii
- Study area

Zone of theoretical visibility

- 1 turbine visible
- 2 turbines visible
- 3 turbines visible
- Viewpoint

- VP1

 Park Spring Road (A6195)
- VP2

 Park Lane, Great Houghton
- VP3

 Church St and Rhodes Ave, Great Houghton
- VP4

 Chestnut St, Grimethorpe
- VP5

 A635 and B6096 junction, Darfield
- VP6

 Cudworth Common
- VP7

 High Street, Billingley
- VP8

 Clayton Lane, Thurnscoe
- VP9

 Trans Pennine Way, Brampton
- VP10

 B6100, Barnsley
- VP11

 Pools Lane, Royston near National Cycle Route
- VP12

 Adwick Rd, Adwick-upon-Dearne
- VP13

 North Elmsall
- VP14

 Wentworth CAsle, Obelisk in Eastern Parkland
- VP15

 B6376, New Edlington
- VP16

 Grenoside recreational ground
- VP17

 Windle Edge

Reproduced from Ordnance Survey digital map data.
© Crown Copyright 2013. All rights reserved. Licence number 0100031673.

PARK SPRING WIND FARM

Zone of Theoretical Visibility & Viewpoint Locations

DOCUMENT REFERENCE PSR169		LAST REVISION DATE May 2013	
SITE DESIGN VERSION V5		SCALE 1:150,000 @ A3	
DRAWN RH		CHECKED LM	APPROVED KL


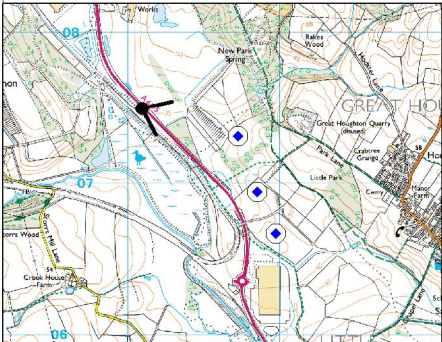


FIGURE 6.6

EXISTING VIEW




WIREFRAME

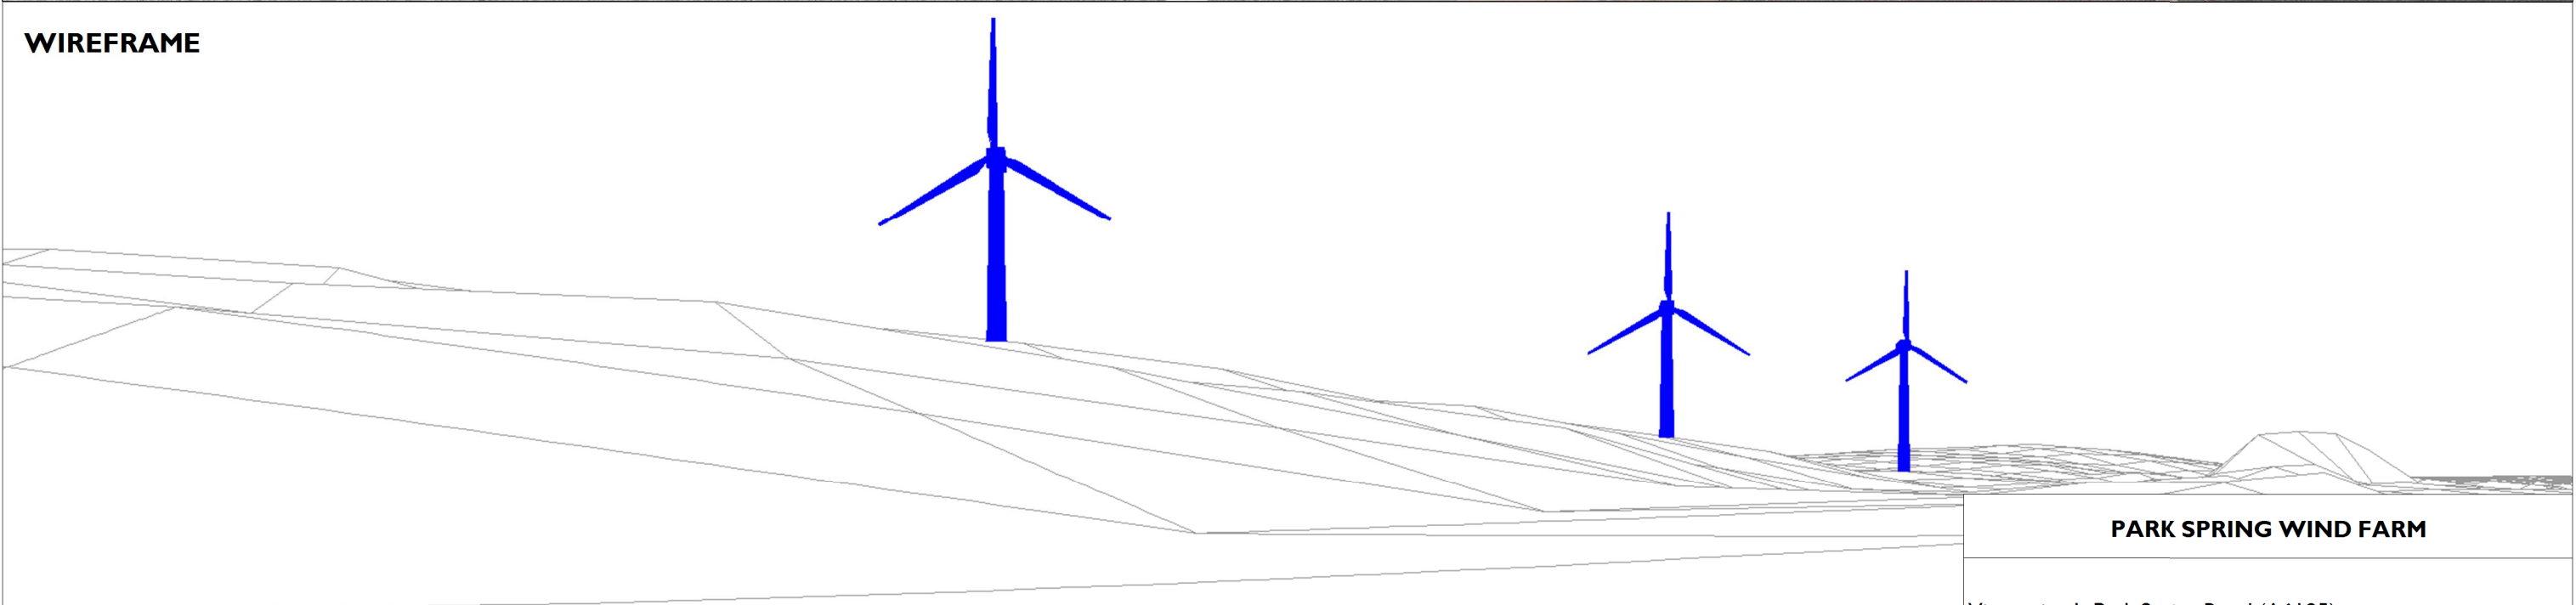

VIEWPOINT INFORMATION		PHOTOGRAPHY INFORMATION		WIND FARM INFORMATION		DOCUMENT REFERENCE		LAST REVISION DATE	
Grid Reference: 441089, 407499		Viewer Height: 2m		Turbine Tip Height: 126.5m		PSR094		May 2013	
Ground Height: 39 AOD		Date: 24/04/12		Turbine Hub Height: 80m		SITE DESIGN VERSION		SCALE	
Bearing: 114.5		Time: 14:10 PM		Tip Visibility: 3		V5		OS Map - 1:50,000 @ A3	
Viewing Distance: 300mm				Hub Visibility: 3		DRAWN		CHECKED	
				Distance to nearest turbine: 0.66km		RH		LM	
						APPROVED			
						KL			
						PARSONS BRINCKERHOFF		EDF ENERGY RESOURCES	
								FIGURE 6.7a	

PREDICTED VIEW


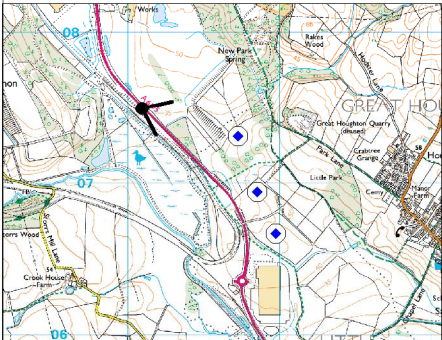


VIEWPOINT INFORMATION		PHOTOGRAPHY INFORMATION	WIND FARM INFORMATION	PARK SPRING WIND FARM		
Grid Reference: 441089, 407499 Ground Height: 39 AOD Bearing: 114.5 Viewing Distance: 300mm		Viewer Height: 2m Date: 24/04/12 Time: 14:10 PM	Turbine Tip Height: 126.5m Turbine Hub Height: 80m Tip Visibility: 3 Hub Visibility: 3 Distance to nearest turbine: 0.66km	Viewpoint 1: Park Spring Road (A6195)		
				DOCUMENT REFERENCE		LAST REVISION DATE
				PSR095		May 2013
				SITE DESIGN VERSION		SCALE
				V5		OS Map - 1:50,000 @ A3
DRAWN				CHECKED	APPROVED	
RH				LM	KL	
PARSONS BRINCKERHOFF				EDF ENERGY RESOURCES	FIGURE 6.7b	

EXISTING VIEW



WIREFRAME

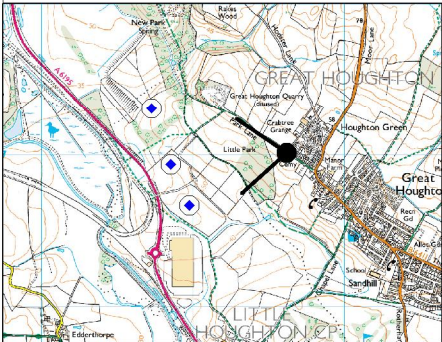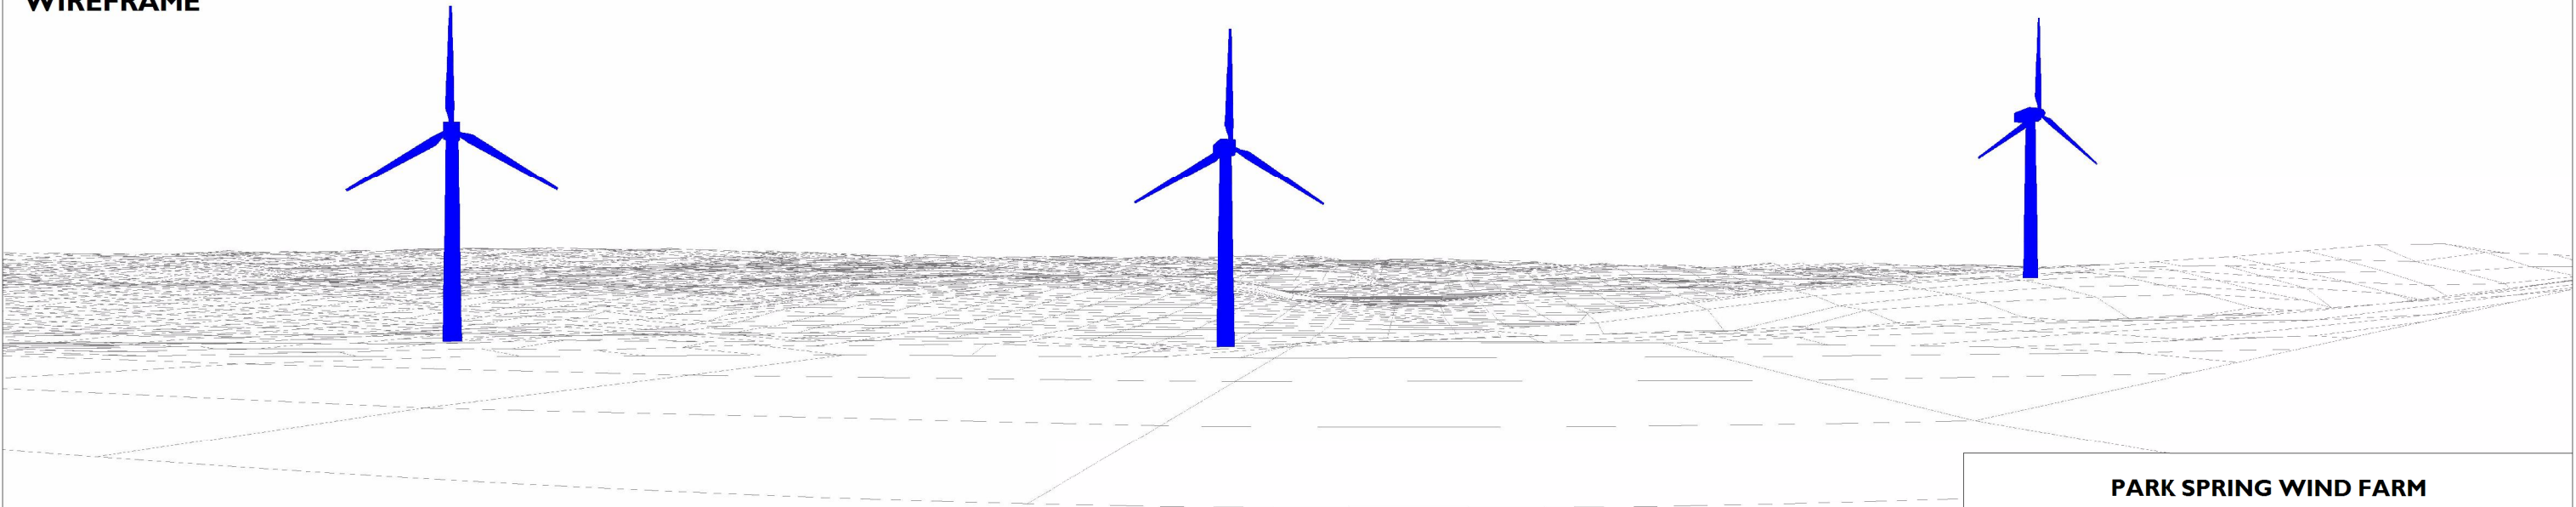

VIEWPOINT INFORMATION		PHOTOGRAPHY INFORMATION		WIND FARM INFORMATION		DOCUMENT REFERENCE		LAST REVISION DATE	
Grid Reference: 442616, 407015 Ground Height: 75 AOD Bearing: 266.4 Viewing Distance: 300mm		Viewer Height: 2m Date: 24/04/12 Time: 13:15 PM		Turbine Tip Height: 126m Turbine Hub Height: 80m Tip Visibility: 3 Hub Visibility: 2 Distance to nearest turbine: 0.73km		PSR096		May 2013	
						SITE DESIGN VERSION		SCALE	
						V5		OS Map - 1:50,000 @ A3	
						DRAWN		CHECKED	
						RH		LM	
								APPROVED	
								KL	
						PARSONS BRINCKERHOFF		EDF ENERGY RESOURCES	
								FIGURE 6.8a	